

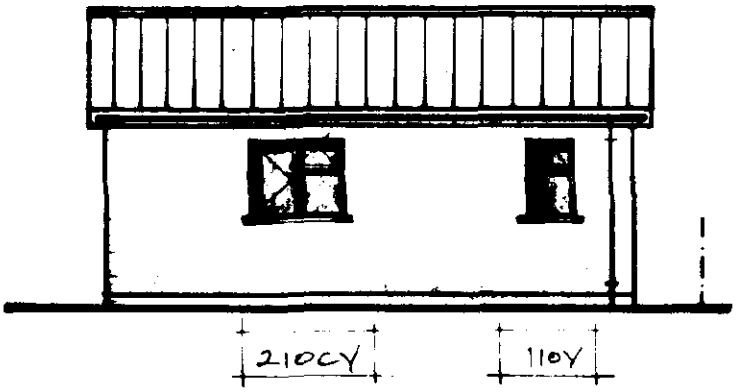


FRONT.

A

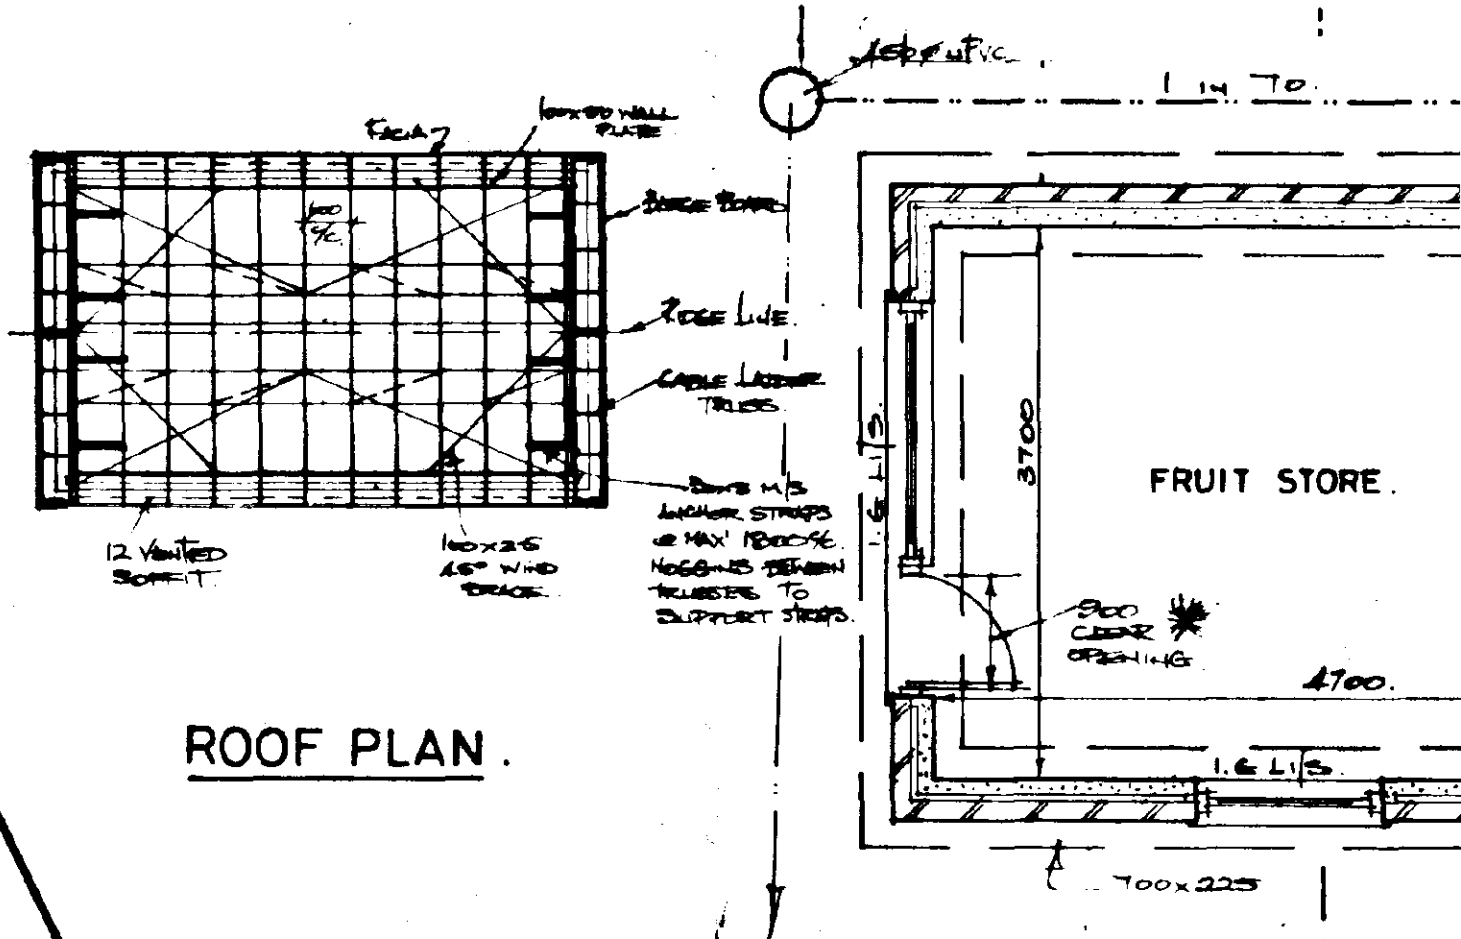



ROOF PLAN.

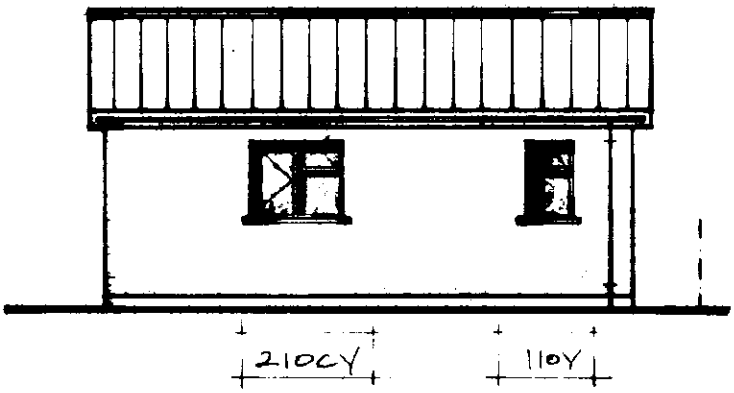

FRONT.

A

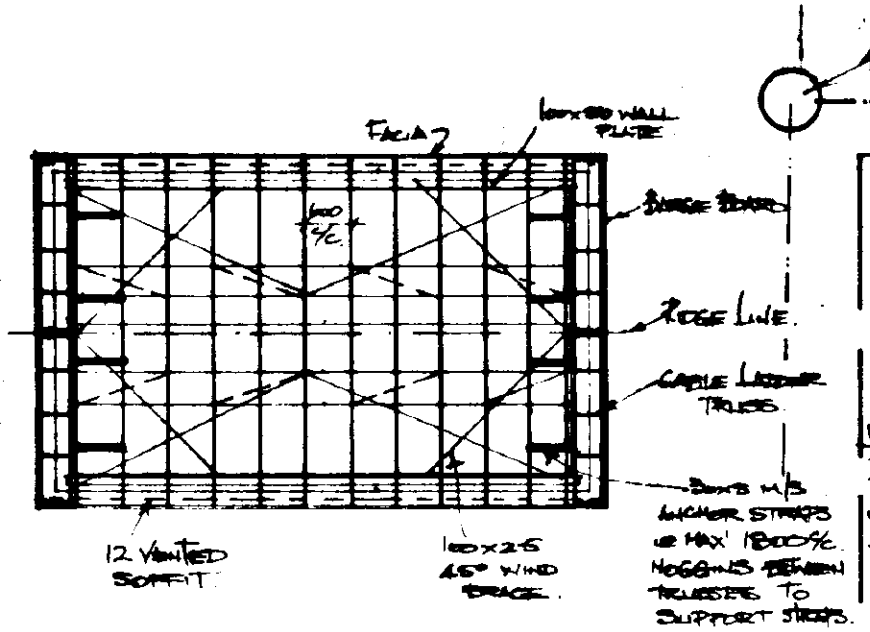

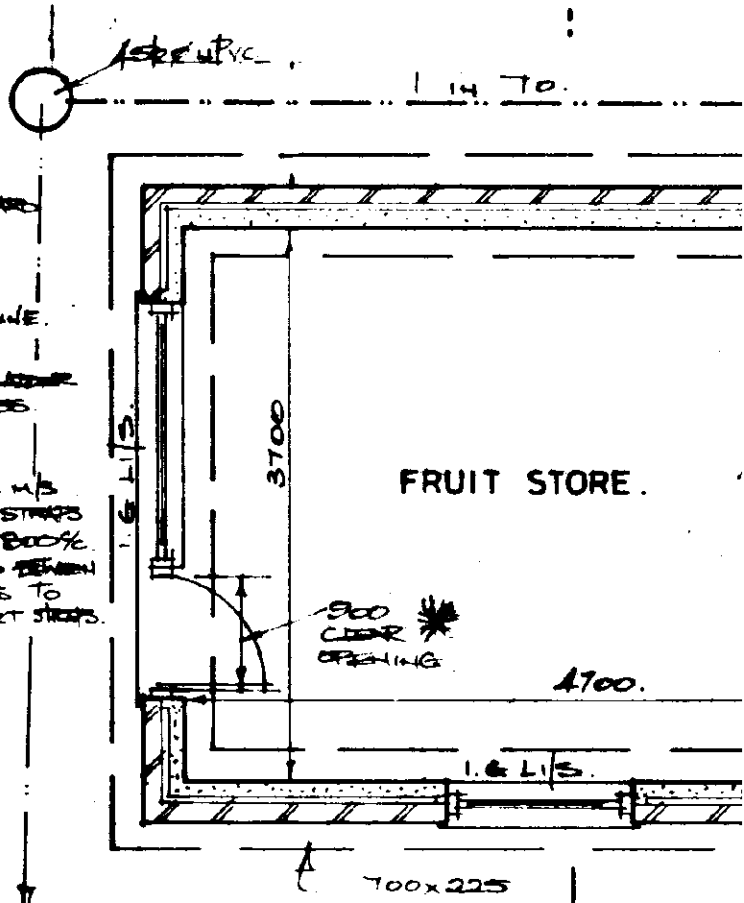

ROOF PLAN.