


Broadgate

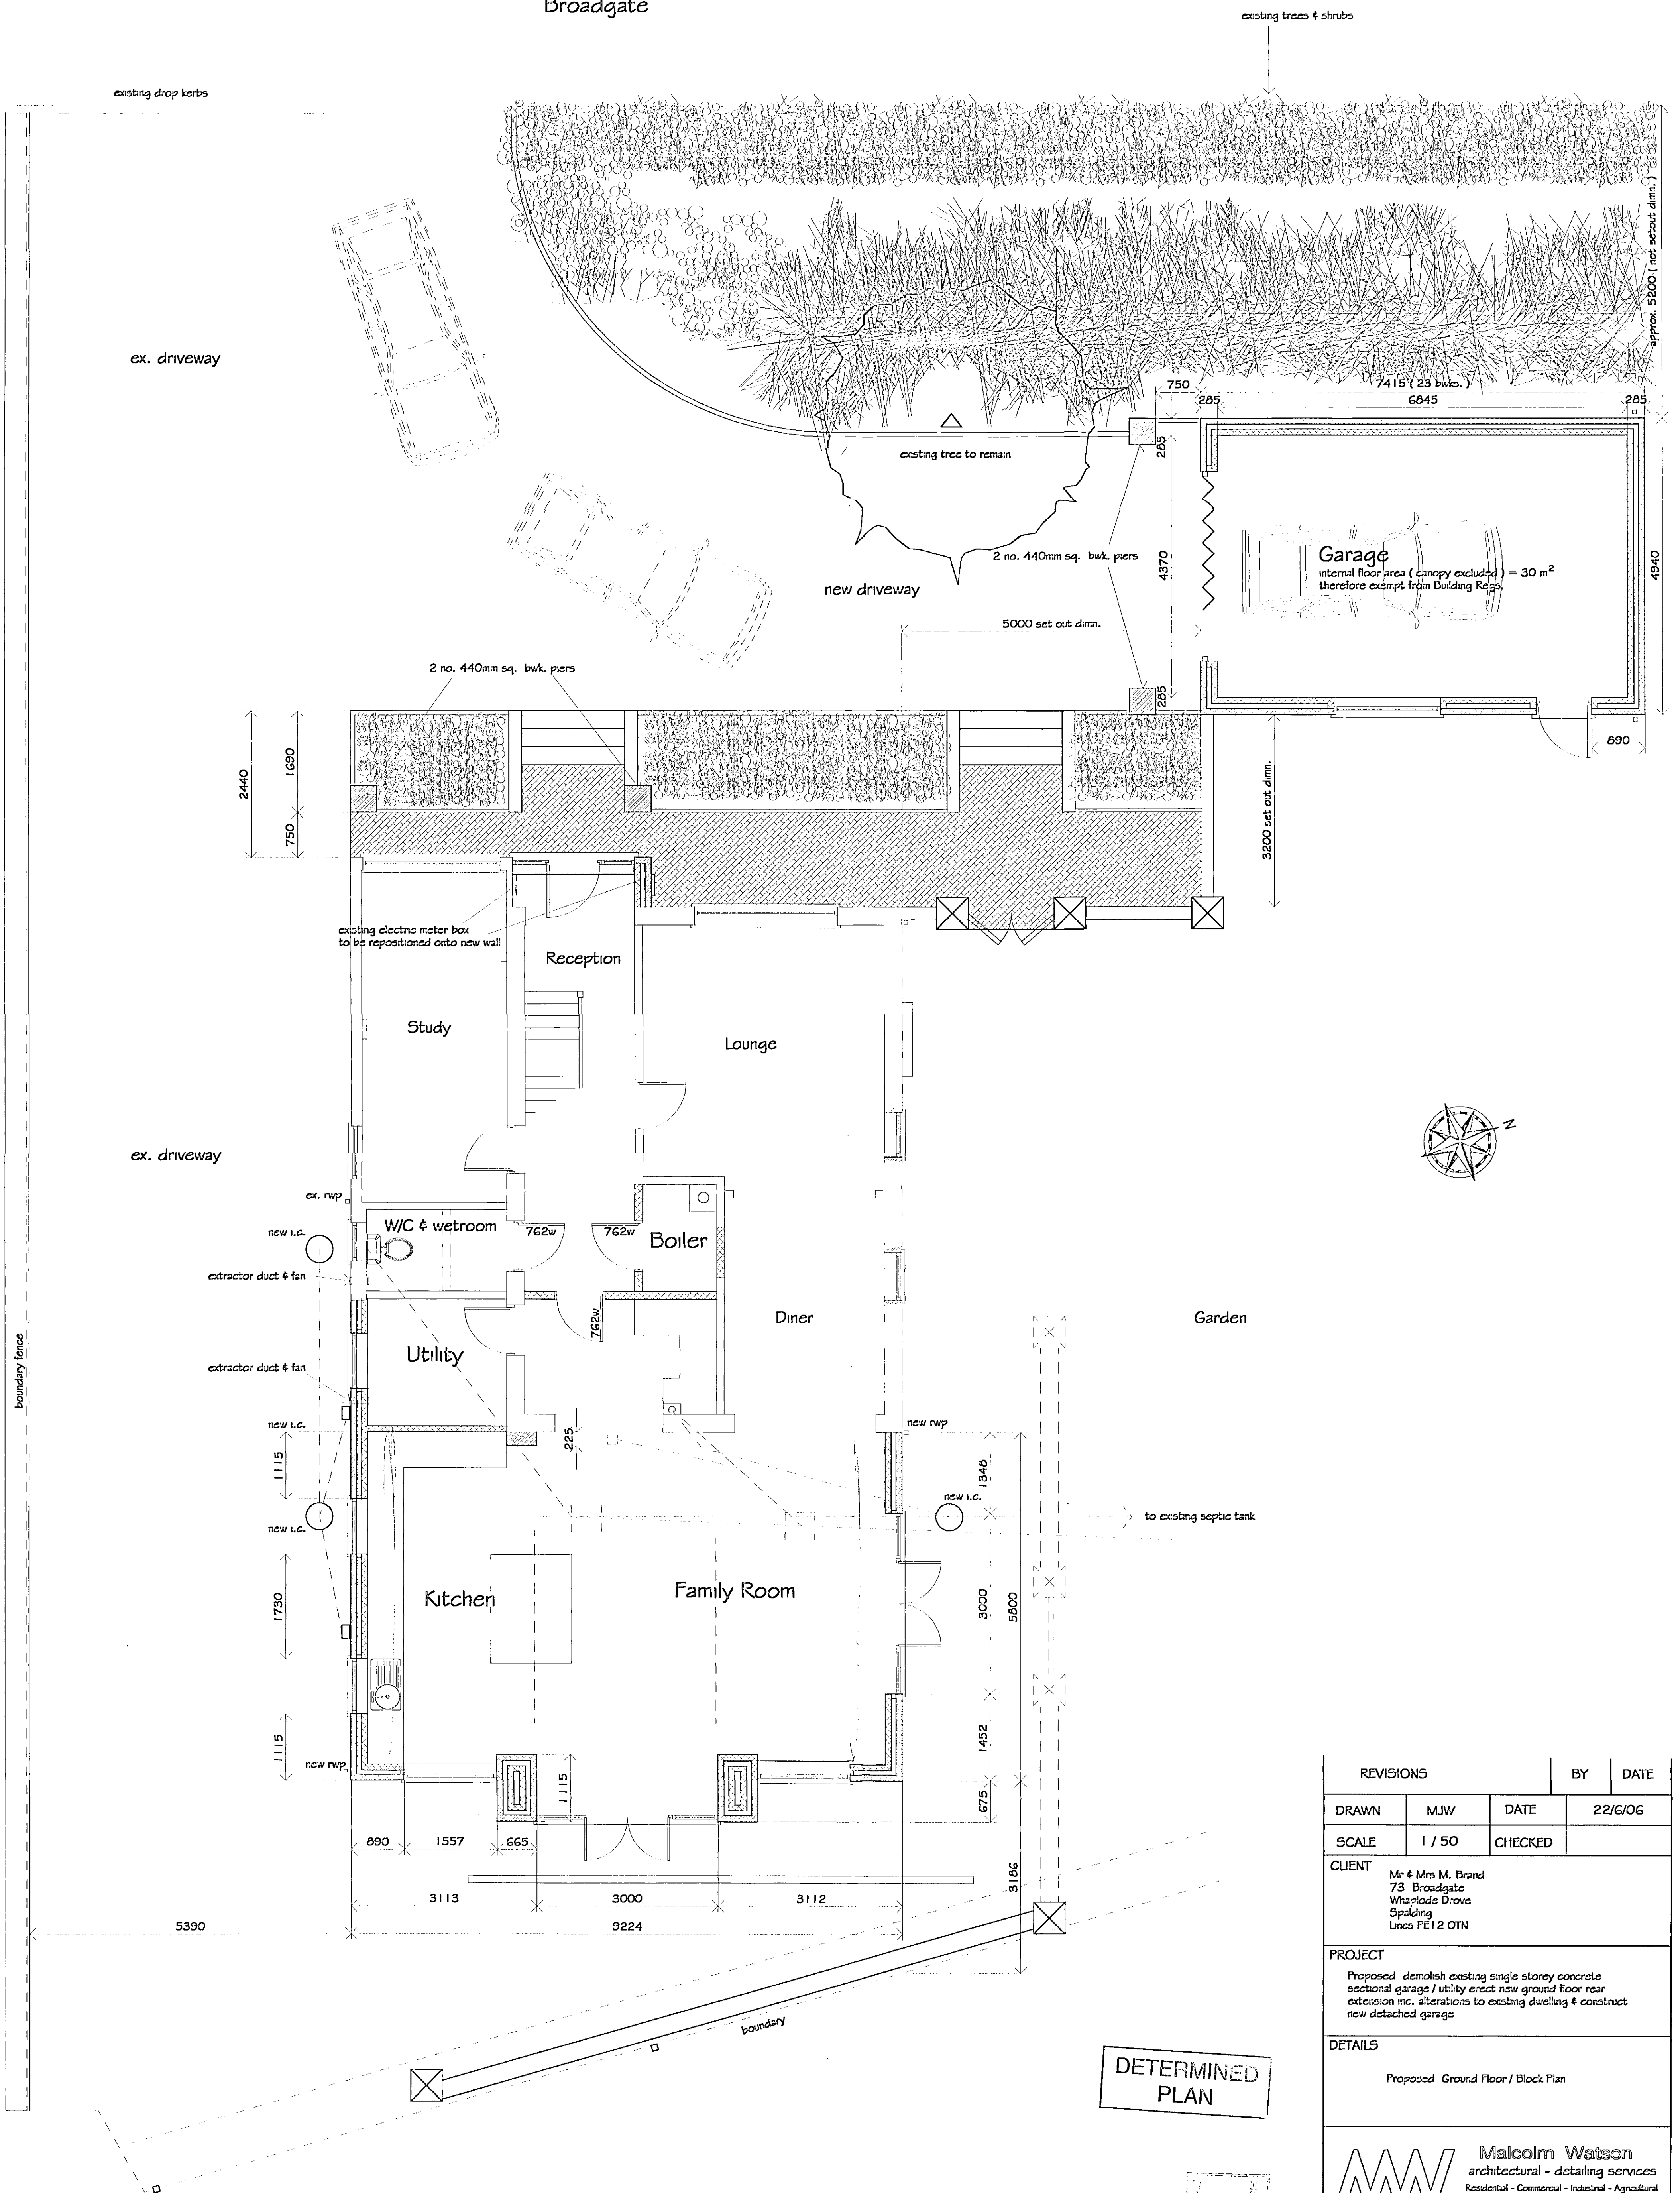

| REVISIONS   |        |         | BY | DATE    |
|---|--------|---------|----|---------|
| DRAWN   | MJW    | DATE    |    | 22/6/06 |
| SCALE   | 1 / 50 | CHECKED |    |         |
| CLIENT<br>Mr & Mrs M. Brand<br>73 Broadgate<br>Whaplode Grove<br>Spalding<br>Lincoln PE12 0TN   |        |         |    |         |
| PROJECT<br>Proposed demolish existing single storey concrete sectional garage / utility erect new ground floor rear extension inc. alterations to existing dwelling & construct new detached garage   |        |         |    |         |
| DETAILS<br>Proposed Ground Floor / Block Plan   |        |         |    |         |
|  <b>Malcolm Watson</b><br>architectural - detailing services<br>Residential - Commercial - Industrial - Agricultural<br>Planning & Building Regulations Submissions<br>13 Wimberley Way, Pinchbeck, Spalding, Lincoln, PE11 3RY.<br>Tel / Fax : 01775 767650<br>email : mjw.13@btinternet.com |        |         |    |         |
| DRWG No.166/2/2006   |        |         |    |         |