


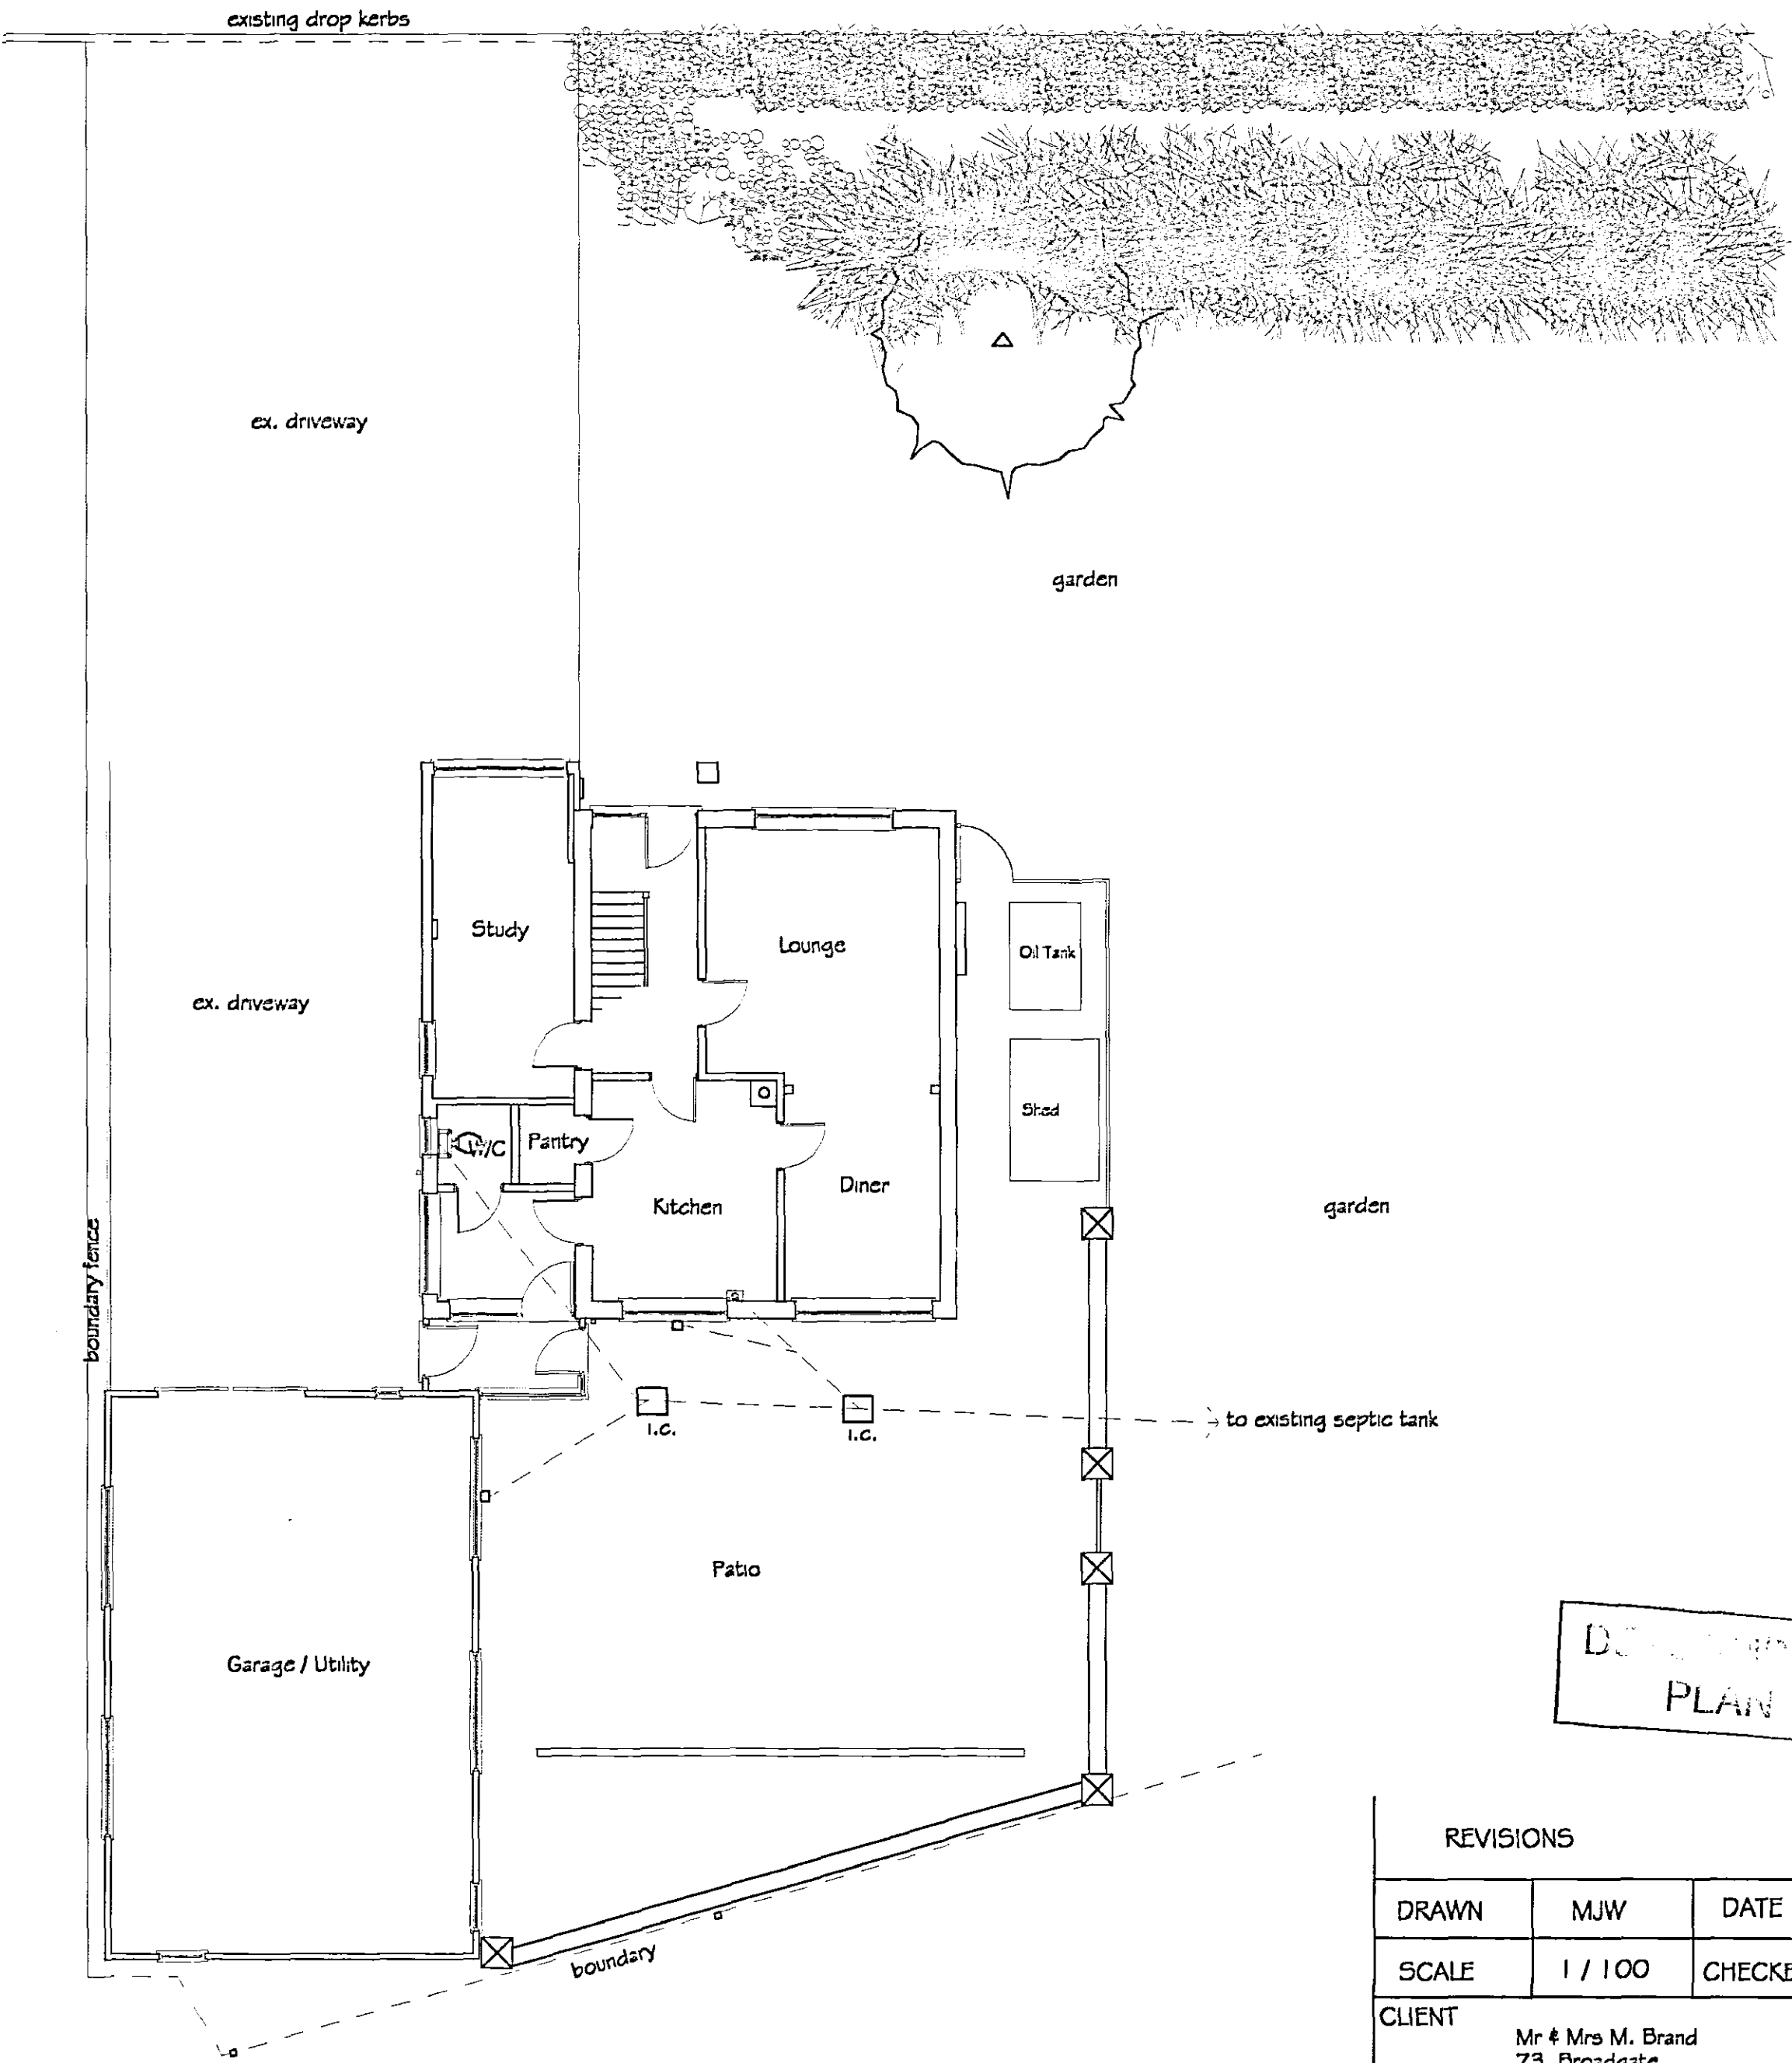

REVISIONS		BY	DATE
DRAWN	MJW	DATE	22/6/06
SCALE	1 / 100	CHECKED	
CLIENT			
Mr & Mrs M. Brand 73 Broadgate Whaplode Drove Spalding Lincs PE12 0TN			
PROJECT			
Proposed demolish existing single storey concrete sectional garage / utility erect new ground floor rear extension inc. alterations to existing dwelling & construct new detached garage			
DETAILS			
Existing Ground Floor / Block Plan			
			
Malcolm Watson architectural - detailing services Residential - Commercial - Industrial - Agricultural Planning & Building Regulations Submissions			
13 Wimberley Way, Finchbeck, Spalding, Lincs. PE11 3RY. Tel / Fax : 01775 767650 email : mjw.13@btinternet.com			