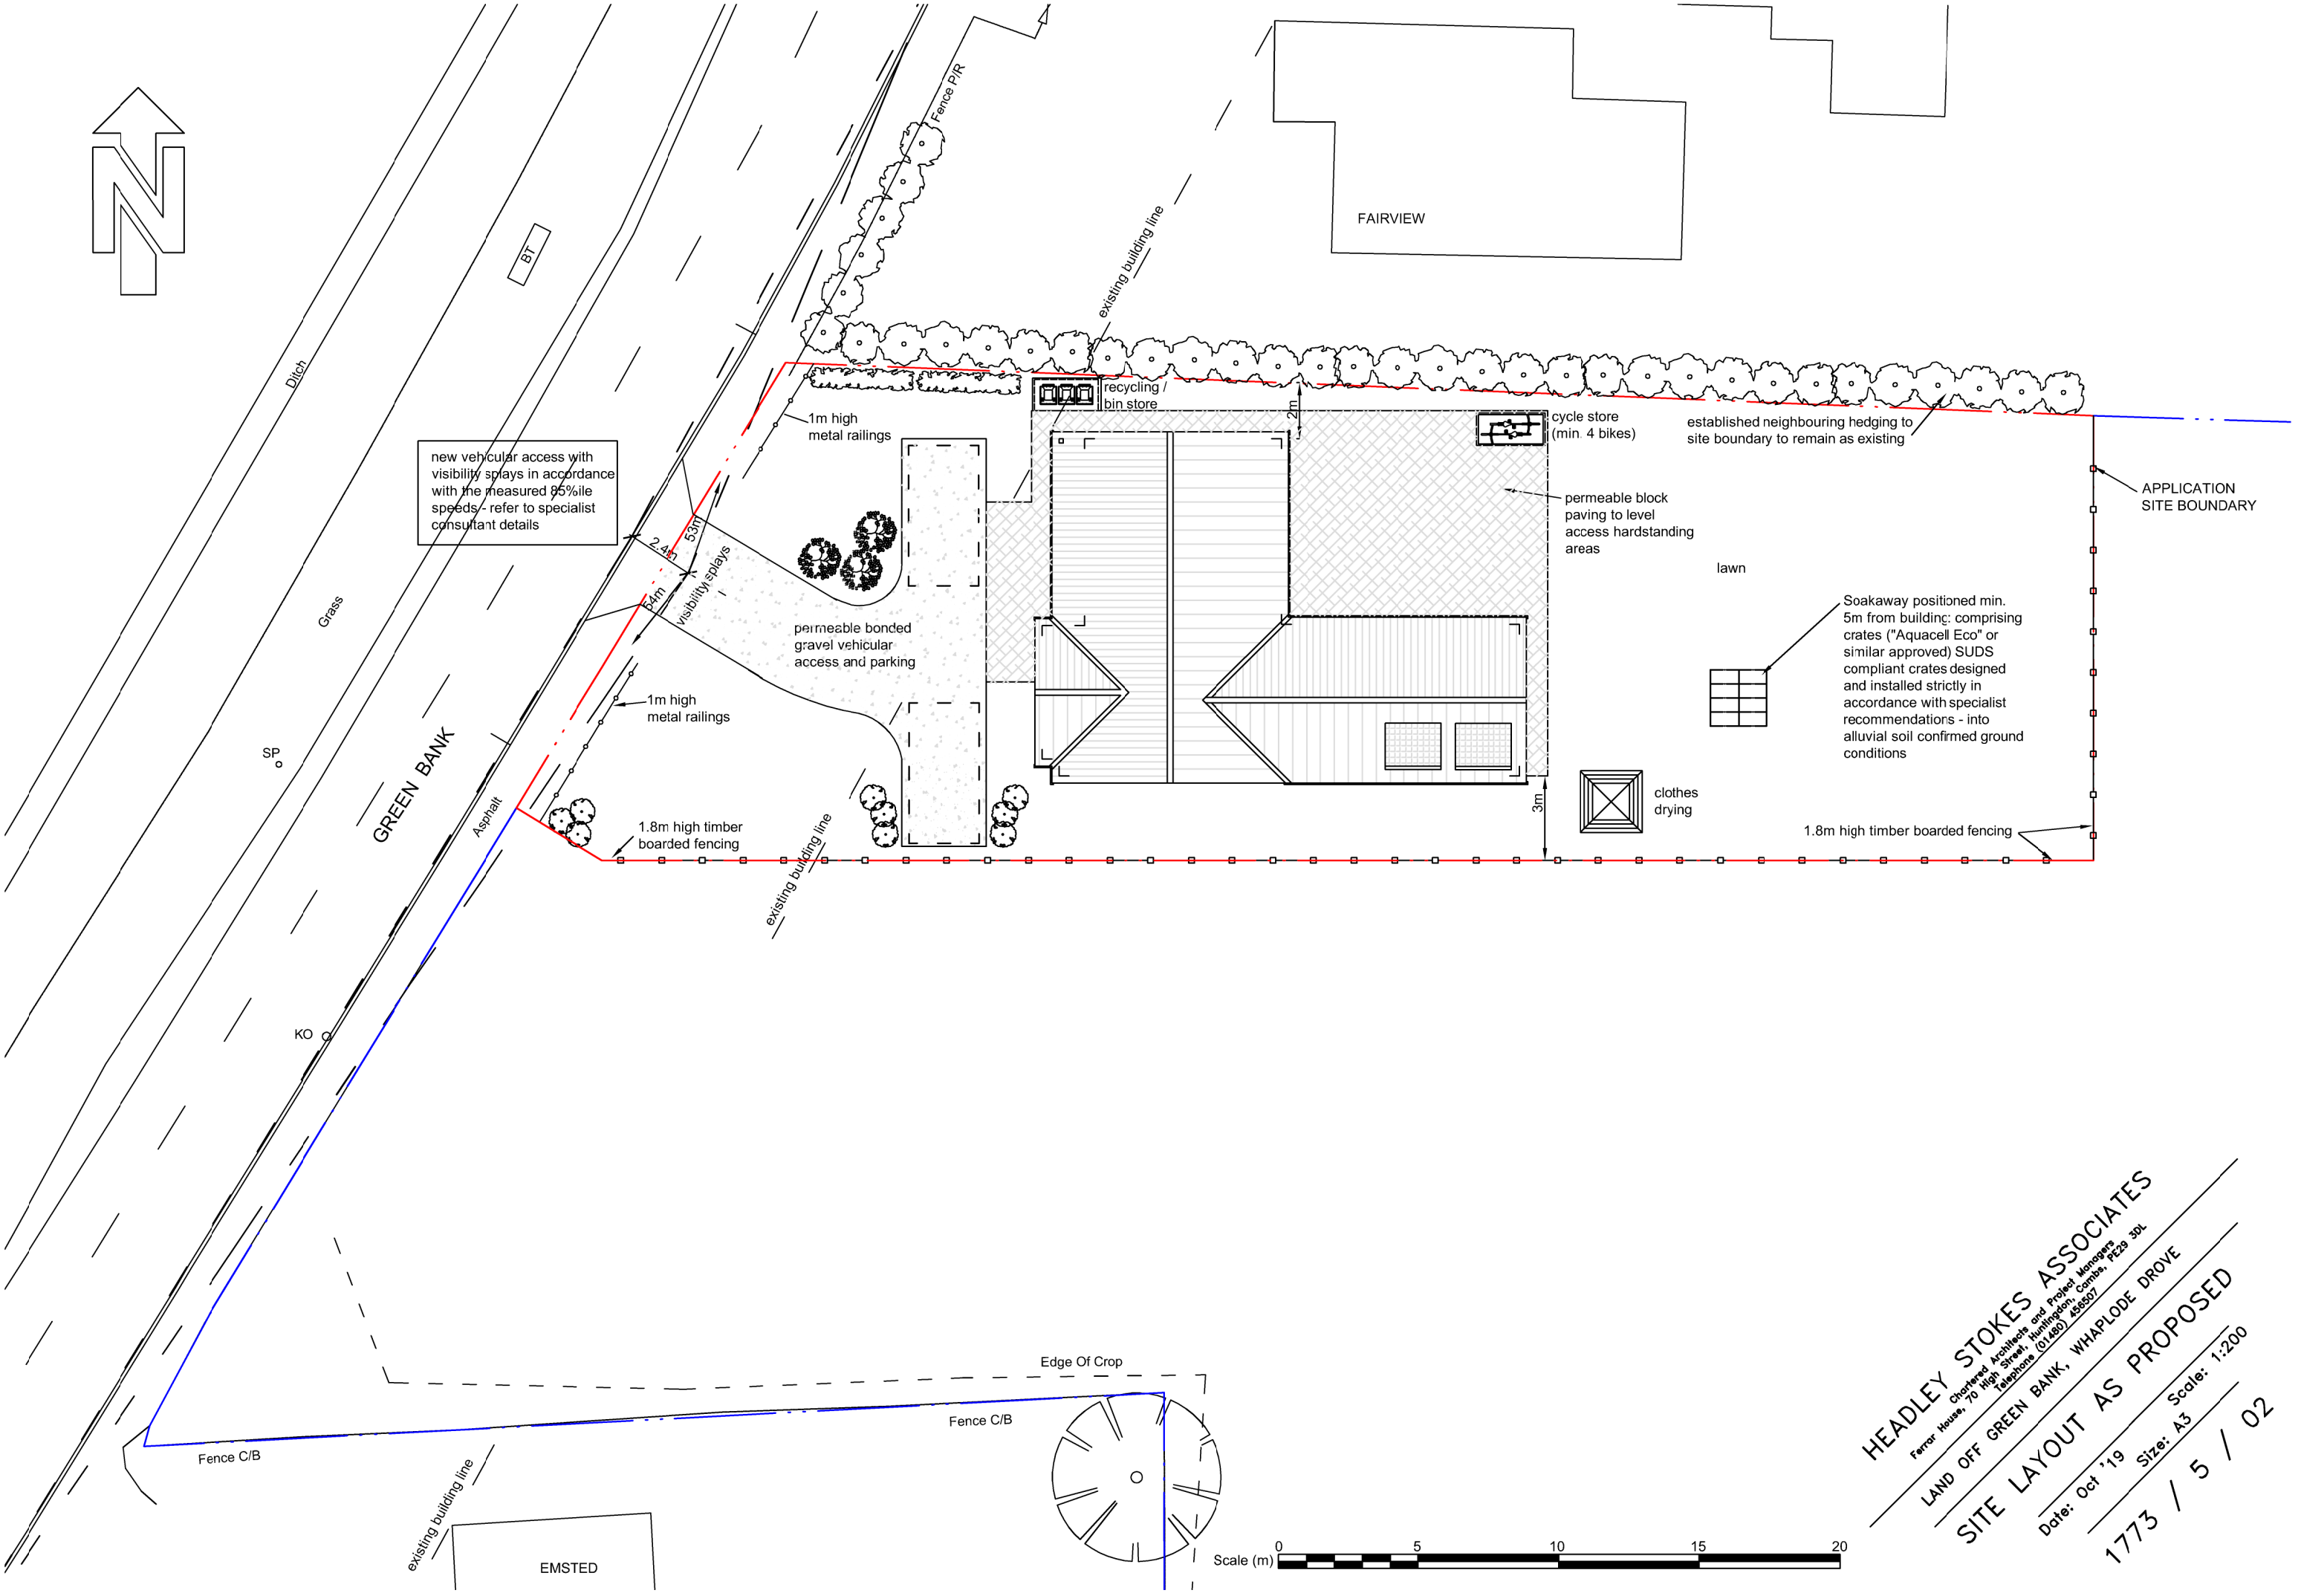


HEADLEY STOKES ASSOCIATES
Chartered Architects and Project Managers
Ferrar House, 70 High Street, Huntingdon, Cambs, PE29 3DL
Telephone (01480) 456507

LAND OFF GREEN BANK, WHAPLODE DROVE

SITE LAYOUT AS PROPOSED

Date: Oct '19 Size: A3 Scale: 1:200

1773 / 5 / 02