



(c) Crown Copyright South Holland District Council LA 079413 2001 TF3224SE 1:200


Mr N Swaman
01482 571890
FRANCKLIN WALK
46
2
9
1.5m
21
38
28
11
THE TILNEY
1:500
TF3224SE
01/10/2001
(C) Crown Copyright. South Holland District Council LA 079413

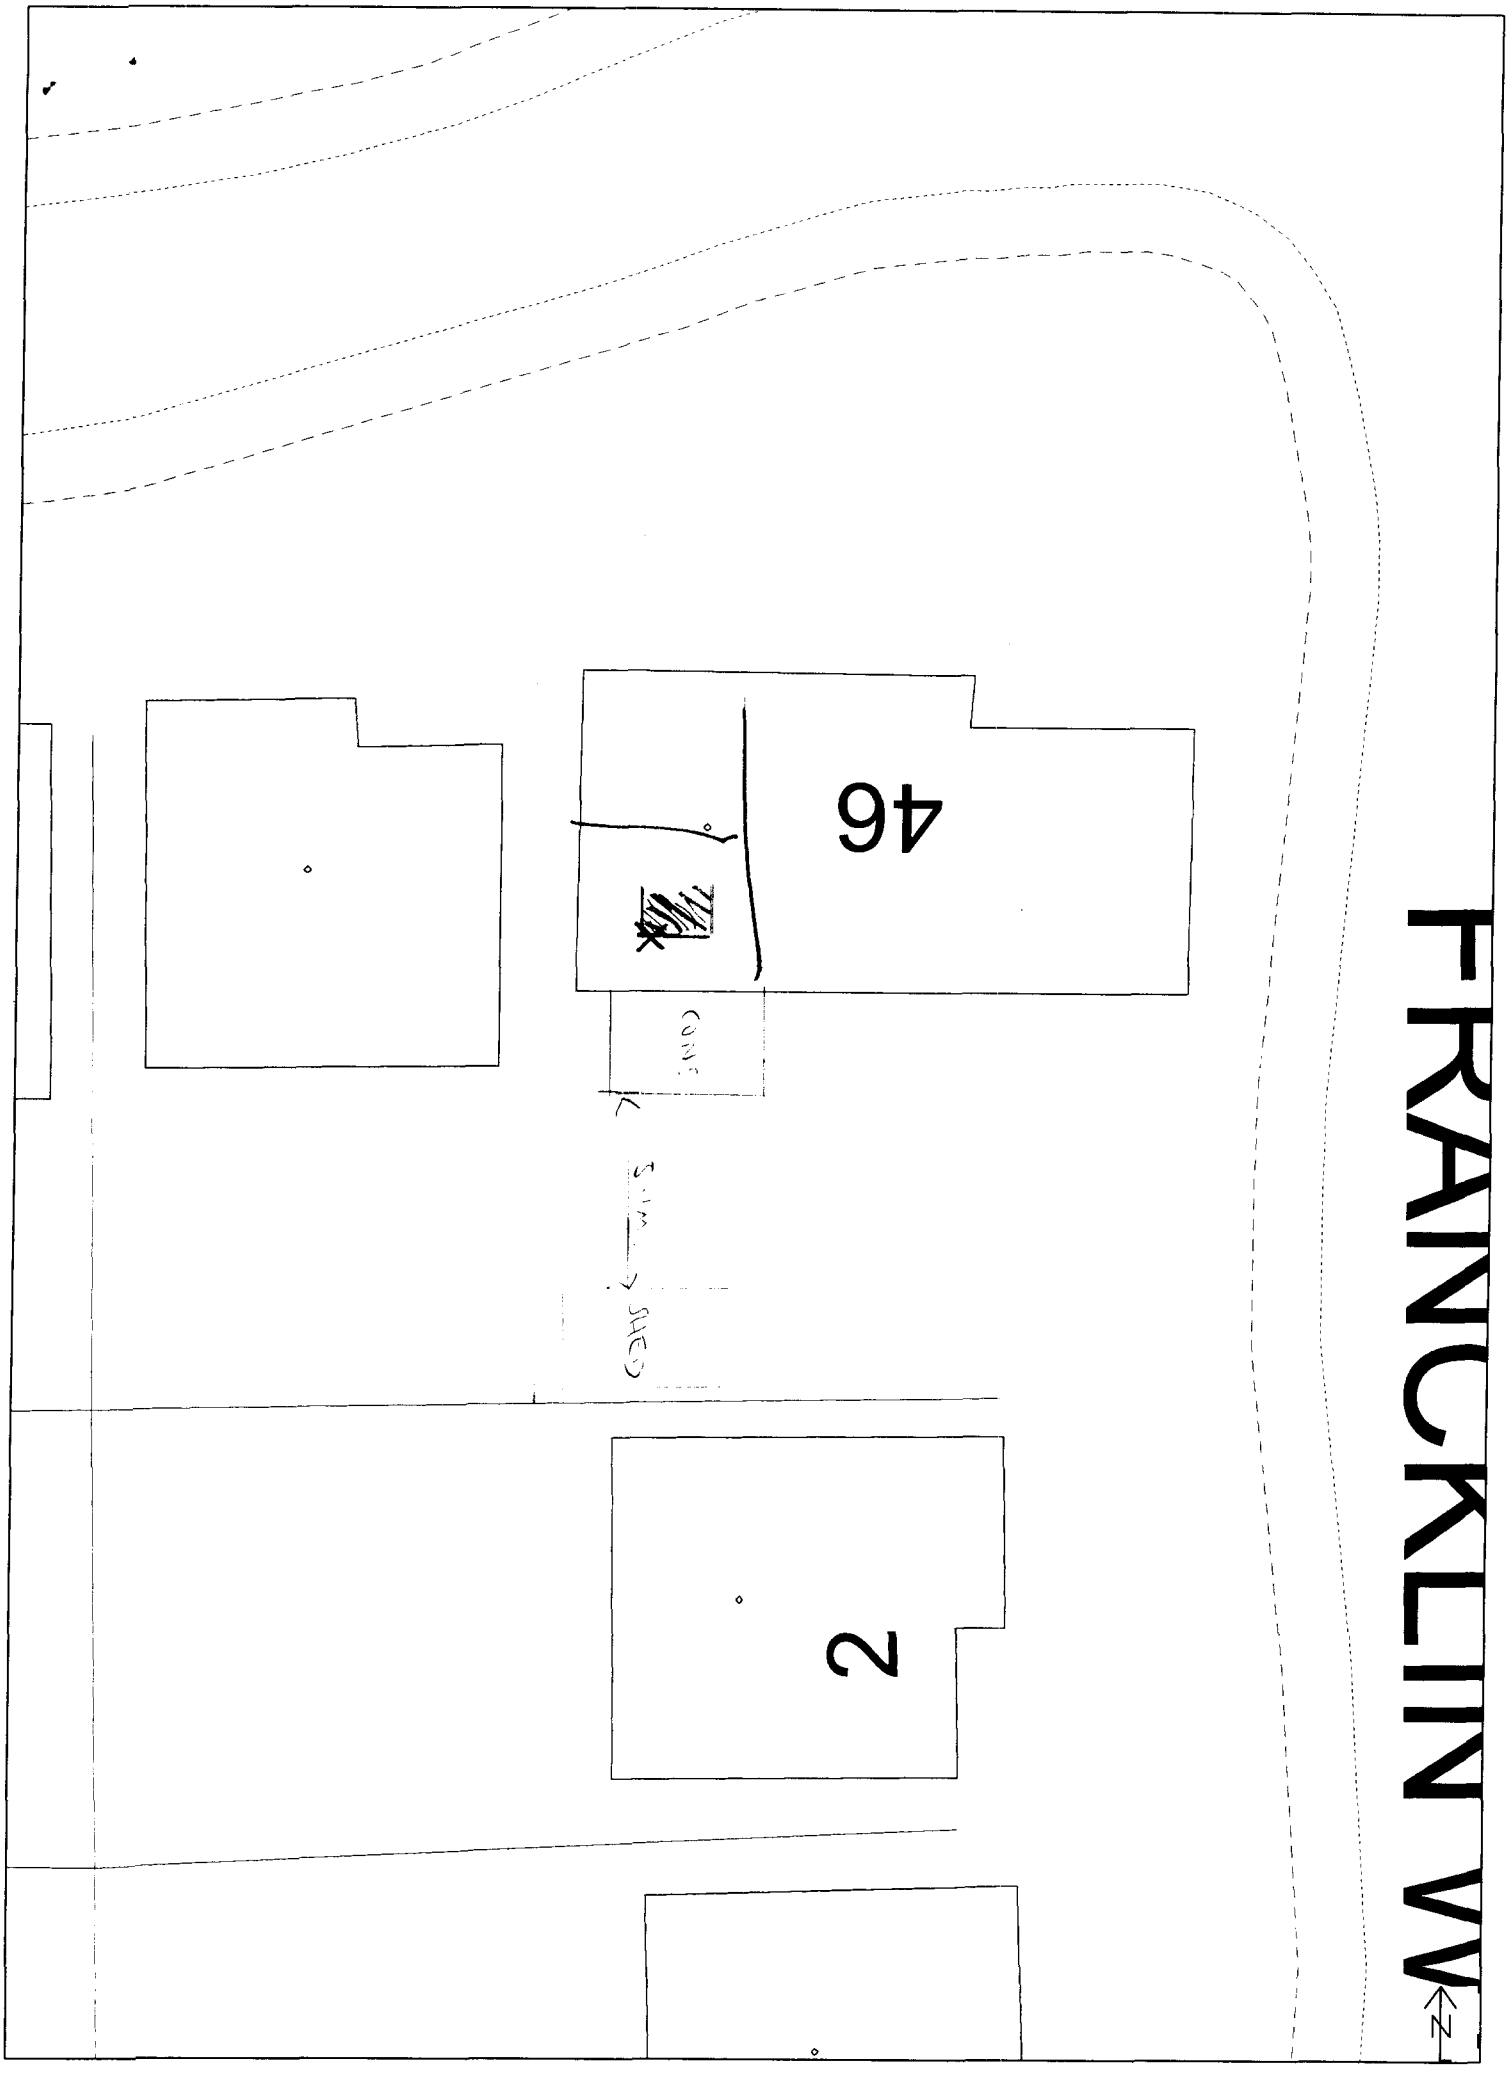


FRONT ELEVATION

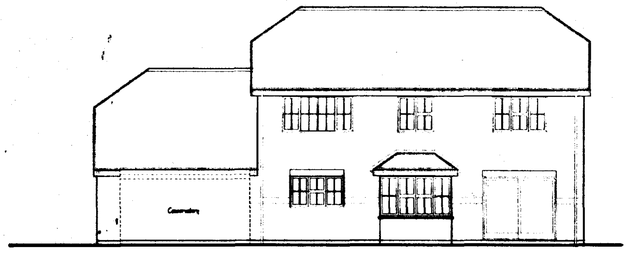


REAR ELEVATION

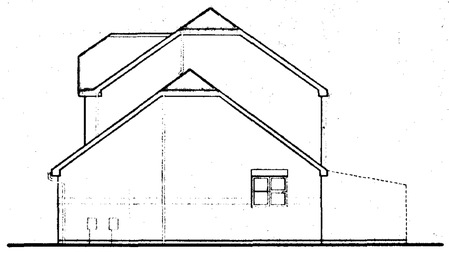


SIDE ELEVATION

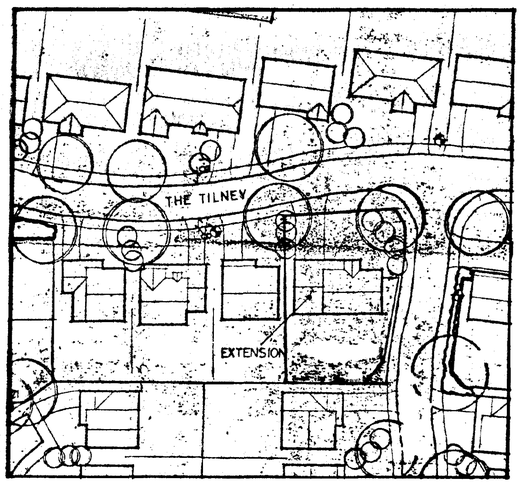


SITE PLAN
1/500

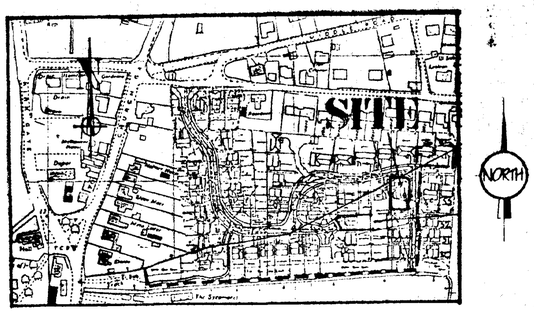

LOCATION PLAN
1/2500

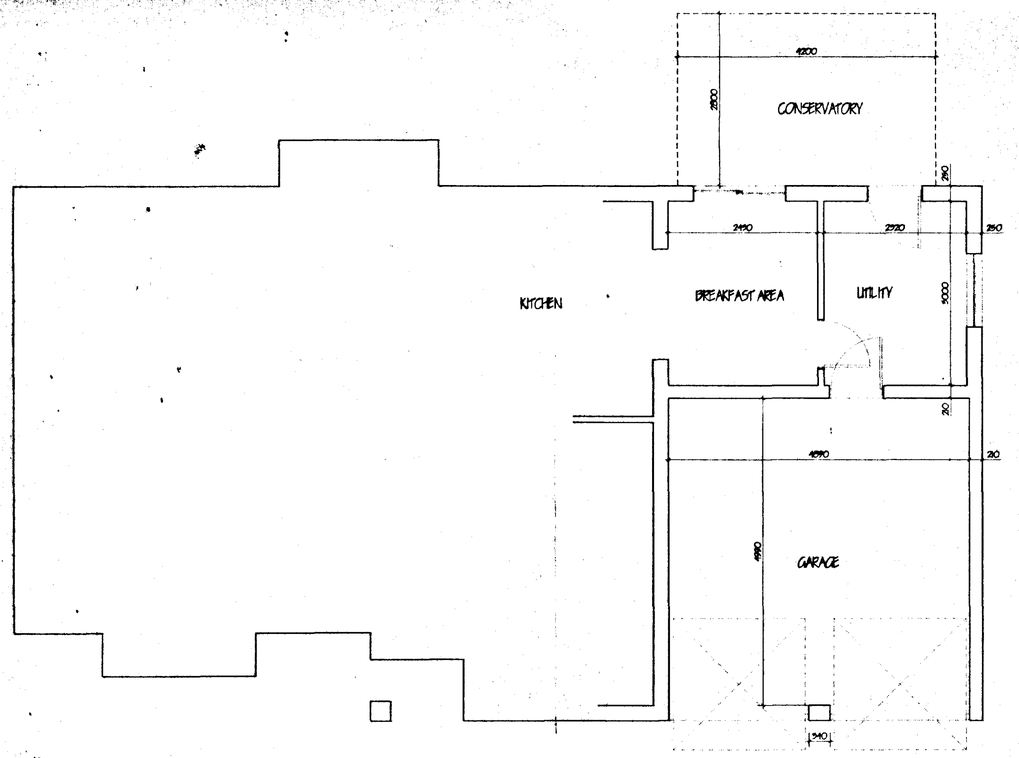

GROUND FLOOR PLAN

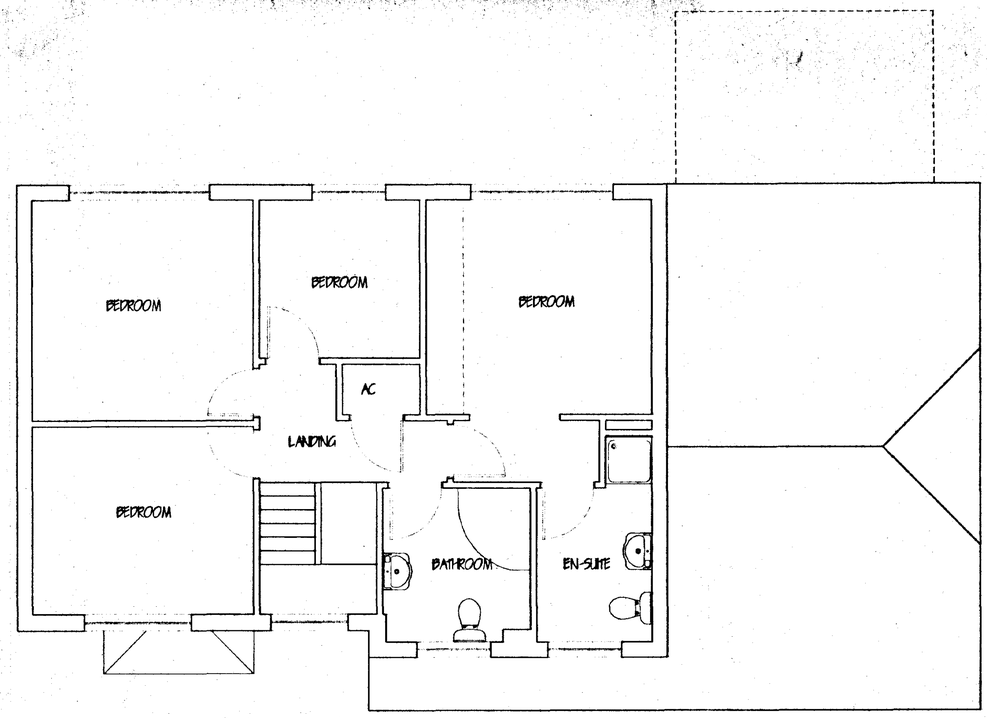

FIRST FLOOR PLAN

EXISTING

SOUTH HOLLAND DC
HOUSING & PLANNING
28 AUG 2001
Ref: 1036/01

G. R. MERCHANT G M
I.ENG AMICE FIWO

ARCHITECTURAL, STRUCTURAL AND LAND DRAINAGE CONSULTANTS

Unit 4, Wrights Mews
12A Park Road, Holbeach,
Spalding, Lincs. PE12 7EE
Tel: 01406 490600
Fax: 01406 425744
E-Mail G. R. Merchant @ Merchant. FS. Do. UK

Project
BEDROOM EXTENSION
46 THE TILNEY
WHAPLODE
SPALDING LINCS

Client
MRS V LIPTON & MR R LATHAM

Drawing
PLANS & ELEVATIONS [EXISTING]

Job Ref
272/01

Drawing No
01

Date
JUNE 2001

Drawn
GRM

Scales
1/50 1/100


DO NOT SCALE FROM THIS DRAWING

This drawing is copyright and may not be altered, loaned, photographed or used for any other purpose other than that for which it is issued. The General Contractor is to check all dimensions on site and report any discrepancies to the Architect. All details shown on this drawing including foundations are based upon typical site conditions relative to the area. No responsibility can be accepted for abnormal conditions which may be discovered during construction unless reported to the Architect so that design amendments may be considered. Site soil surveys are recommended in respect of foundations to establish specific site conditions before foundation work is undertaken. This drawing is limited in the amount of information contained and does not purport to contain a full specification of the works. It is solely for the purpose of obtaining Planning / Building Regulation approval. This drawing must not be used as a contract document alone. The works will not be supervised or inspected on site by G R Merchant or any representative thereof. It is the client or their appointed agents responsibility to control workmanship, substitution of materials, adherence to specification, variations to contract etc.


All materials to be new unless otherwise stated and all components and materials etc. to be used fitted and installed etc. in strict accordance with manufacturers instructions and relevant codes of practice. Materials shall conform to appropriate British standard specification or BBA certificate or European code of practice. The Employer / Client shall ensure that the selected contractor is conversant with and adopts all measures necessary to achieve compliance with Health and Safety legislation for Building sites and Work places. The Employer / Client is advised that should the works need to comply with the Construction Design and Management Regulations an independent Planning Supervisor will be required. The works shall comprise of all that is shown on the drawing and details. Work that may not specifically shown but may be reasonably inferred as necessary to carry out the works shall be deemed to be included.




FRONT ELEVATION

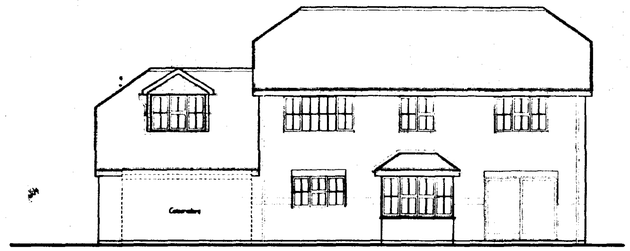


REAR ELEVATION

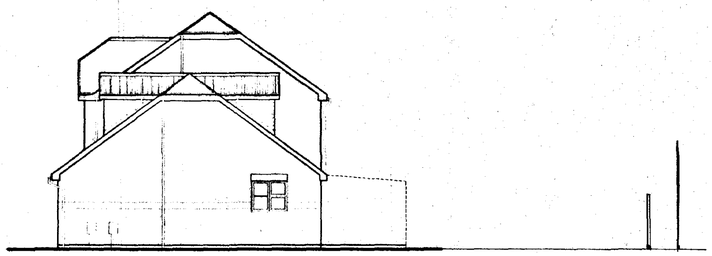

SIDE ELEVATION

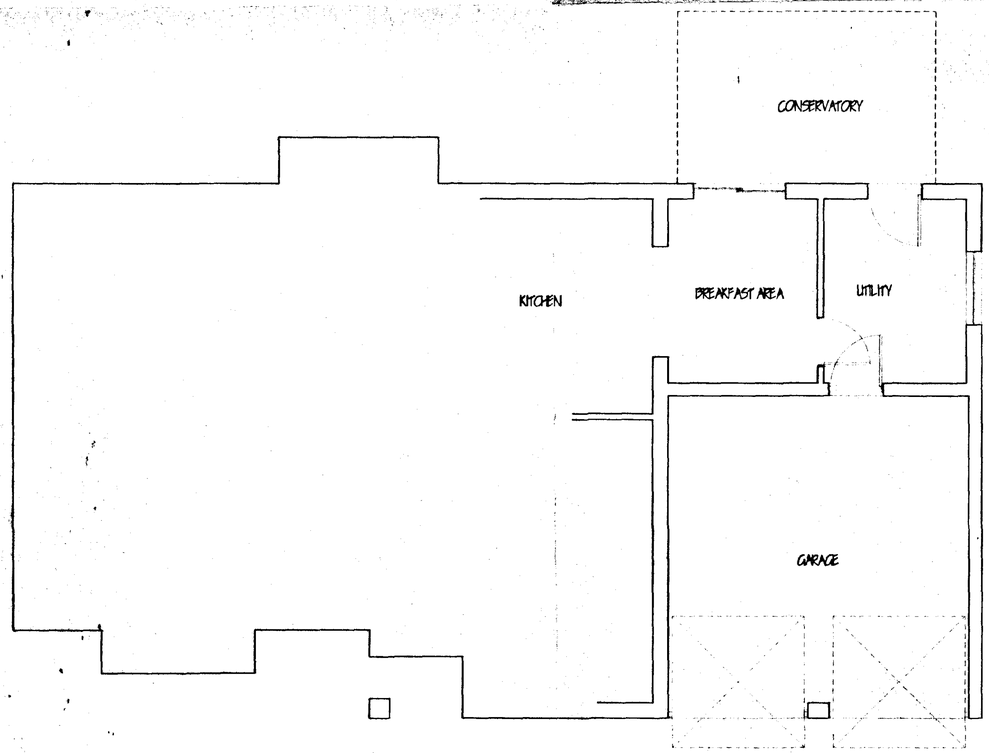

GROUND FLOOR PLAN

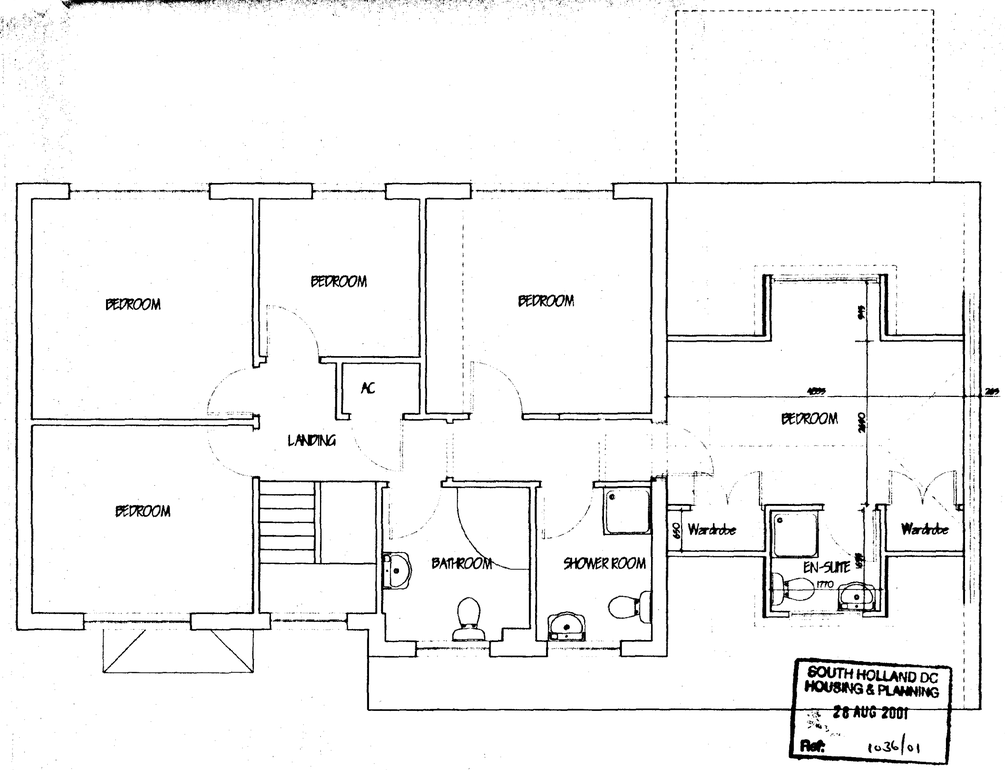

FIRST FLOOR PLAN

PROPOSED

G. R. MERCHANT GRM
LEIC AMICE FTWO

ARCHITECTURAL, STRUCTURAL AND LAND DRAINAGE CONSULTANTS

Unit 4, Wrights Stews
12A Park Road, Holbeach,
Spalding, Lincs. PE12 7EE
Tel: 01406 490800
Fax: 01406 425744
E-Mail: G. R. Merchant @ Merchant. Fsb. Co. UK

Project
BEDROOM EXTENSION
46 THE TILNEY
WHAPLODE
SPALDING LINCS

Client
MRS V UPTON & MR R LATHAM

Drawing
PLANS & ELEVATIONS [PROPOSED]

Job Ref
272/01

Drawing No
01 PLAN

Date
JUNE 2001

Drawn
GRM

Scales
1/50 1/100

DO NOT SCALE FROM THIS DRAWING

This drawing is copyright and may not be altered, traced, photographed or used for any other purposes other than that for which it is issued. The General Contractor is to check all dimensions on site and report any discrepancies to the Architect. All details shown on this drawing including dimensions are based upon typical site conditions related to the area. No responsibility can be accepted for abnormal conditions which may be discovered during construction unless reported to the Architect so that design amendments may be considered. Bills and surveys are recommended in respect of boundaries to establish specific site conditions before foundation work is undertaken. This drawing is limited in the amount of information contained and does not purport to contain a full specification of the works. It is supply for the purpose of obtaining Planning / Building Regulation approval. This drawing must not be used as a contract document alone. The works will not be approved or inspected on site by G R Merchant or any representative thereof. It is the client or their appointed agents responsibility to control workmanship, substitution of materials, adherence to specification, variations to contract etc.

All materials to be new unless otherwise stated and all components and materials etc. to be used fitted and installed etc. to strict accordance with manufacturers instructions and relevant codes of practice. Materials shall conform to appropriate British standard specification or BBA certificates or European codes equivalent. The Contractor / Client shall ensure that the selected contractor is competent with and adopts all measures necessary to achieve compliance with Health and Safety Regulation for Building sites and Work places. The Employer / Client is advised that should the works need to comply with the Construction, Design and Management Regulations an Intermediate Planning Submission will be required. The works shall comprise of all that is shown on the drawing and details. Work that may not specifically shown but may be reasonably inferred as necessary to carry out the works shall be deemed to be included.