
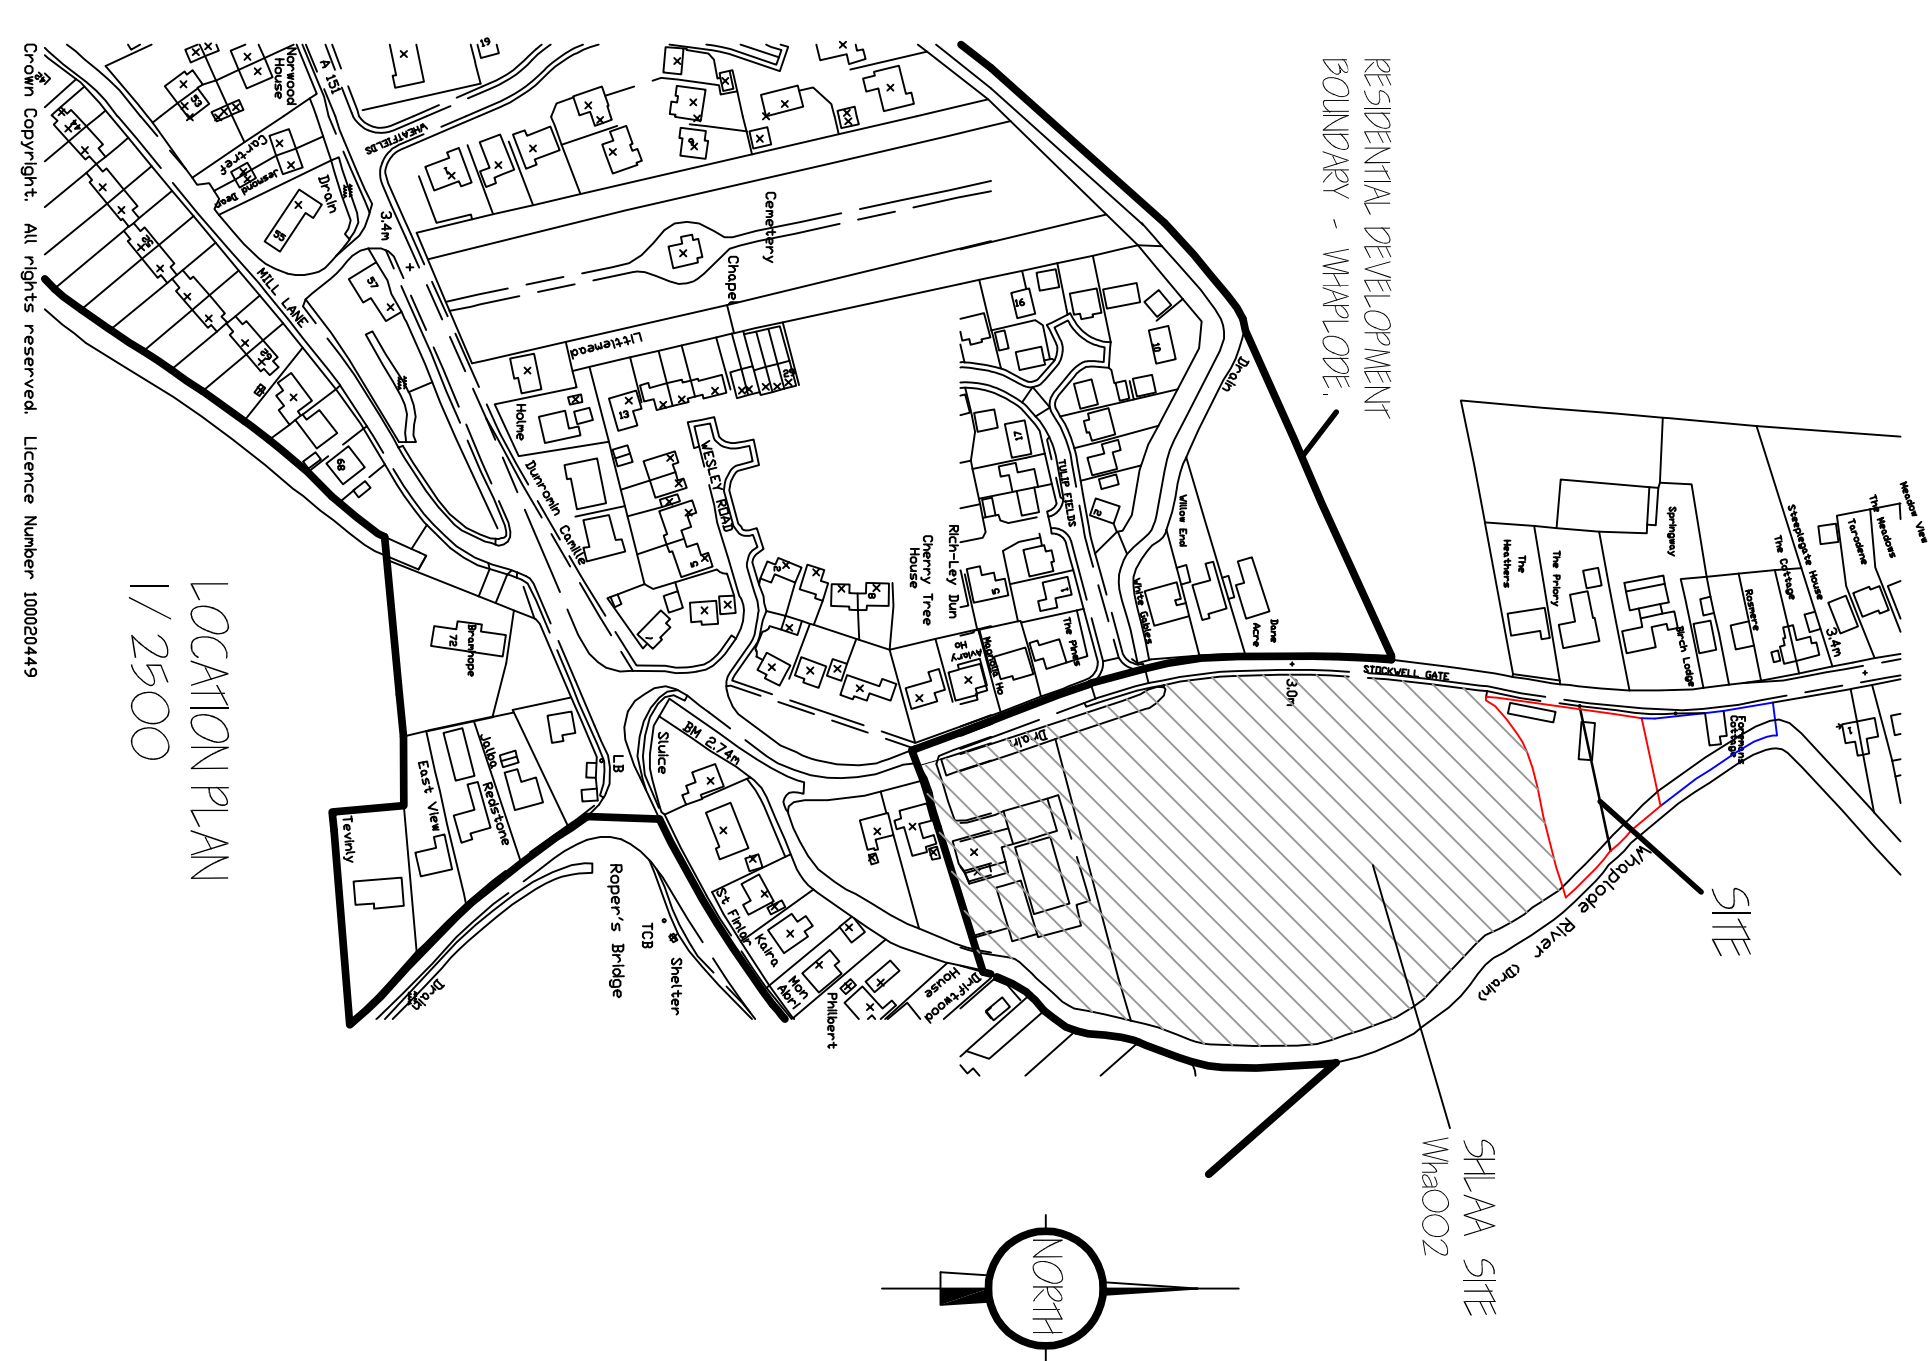


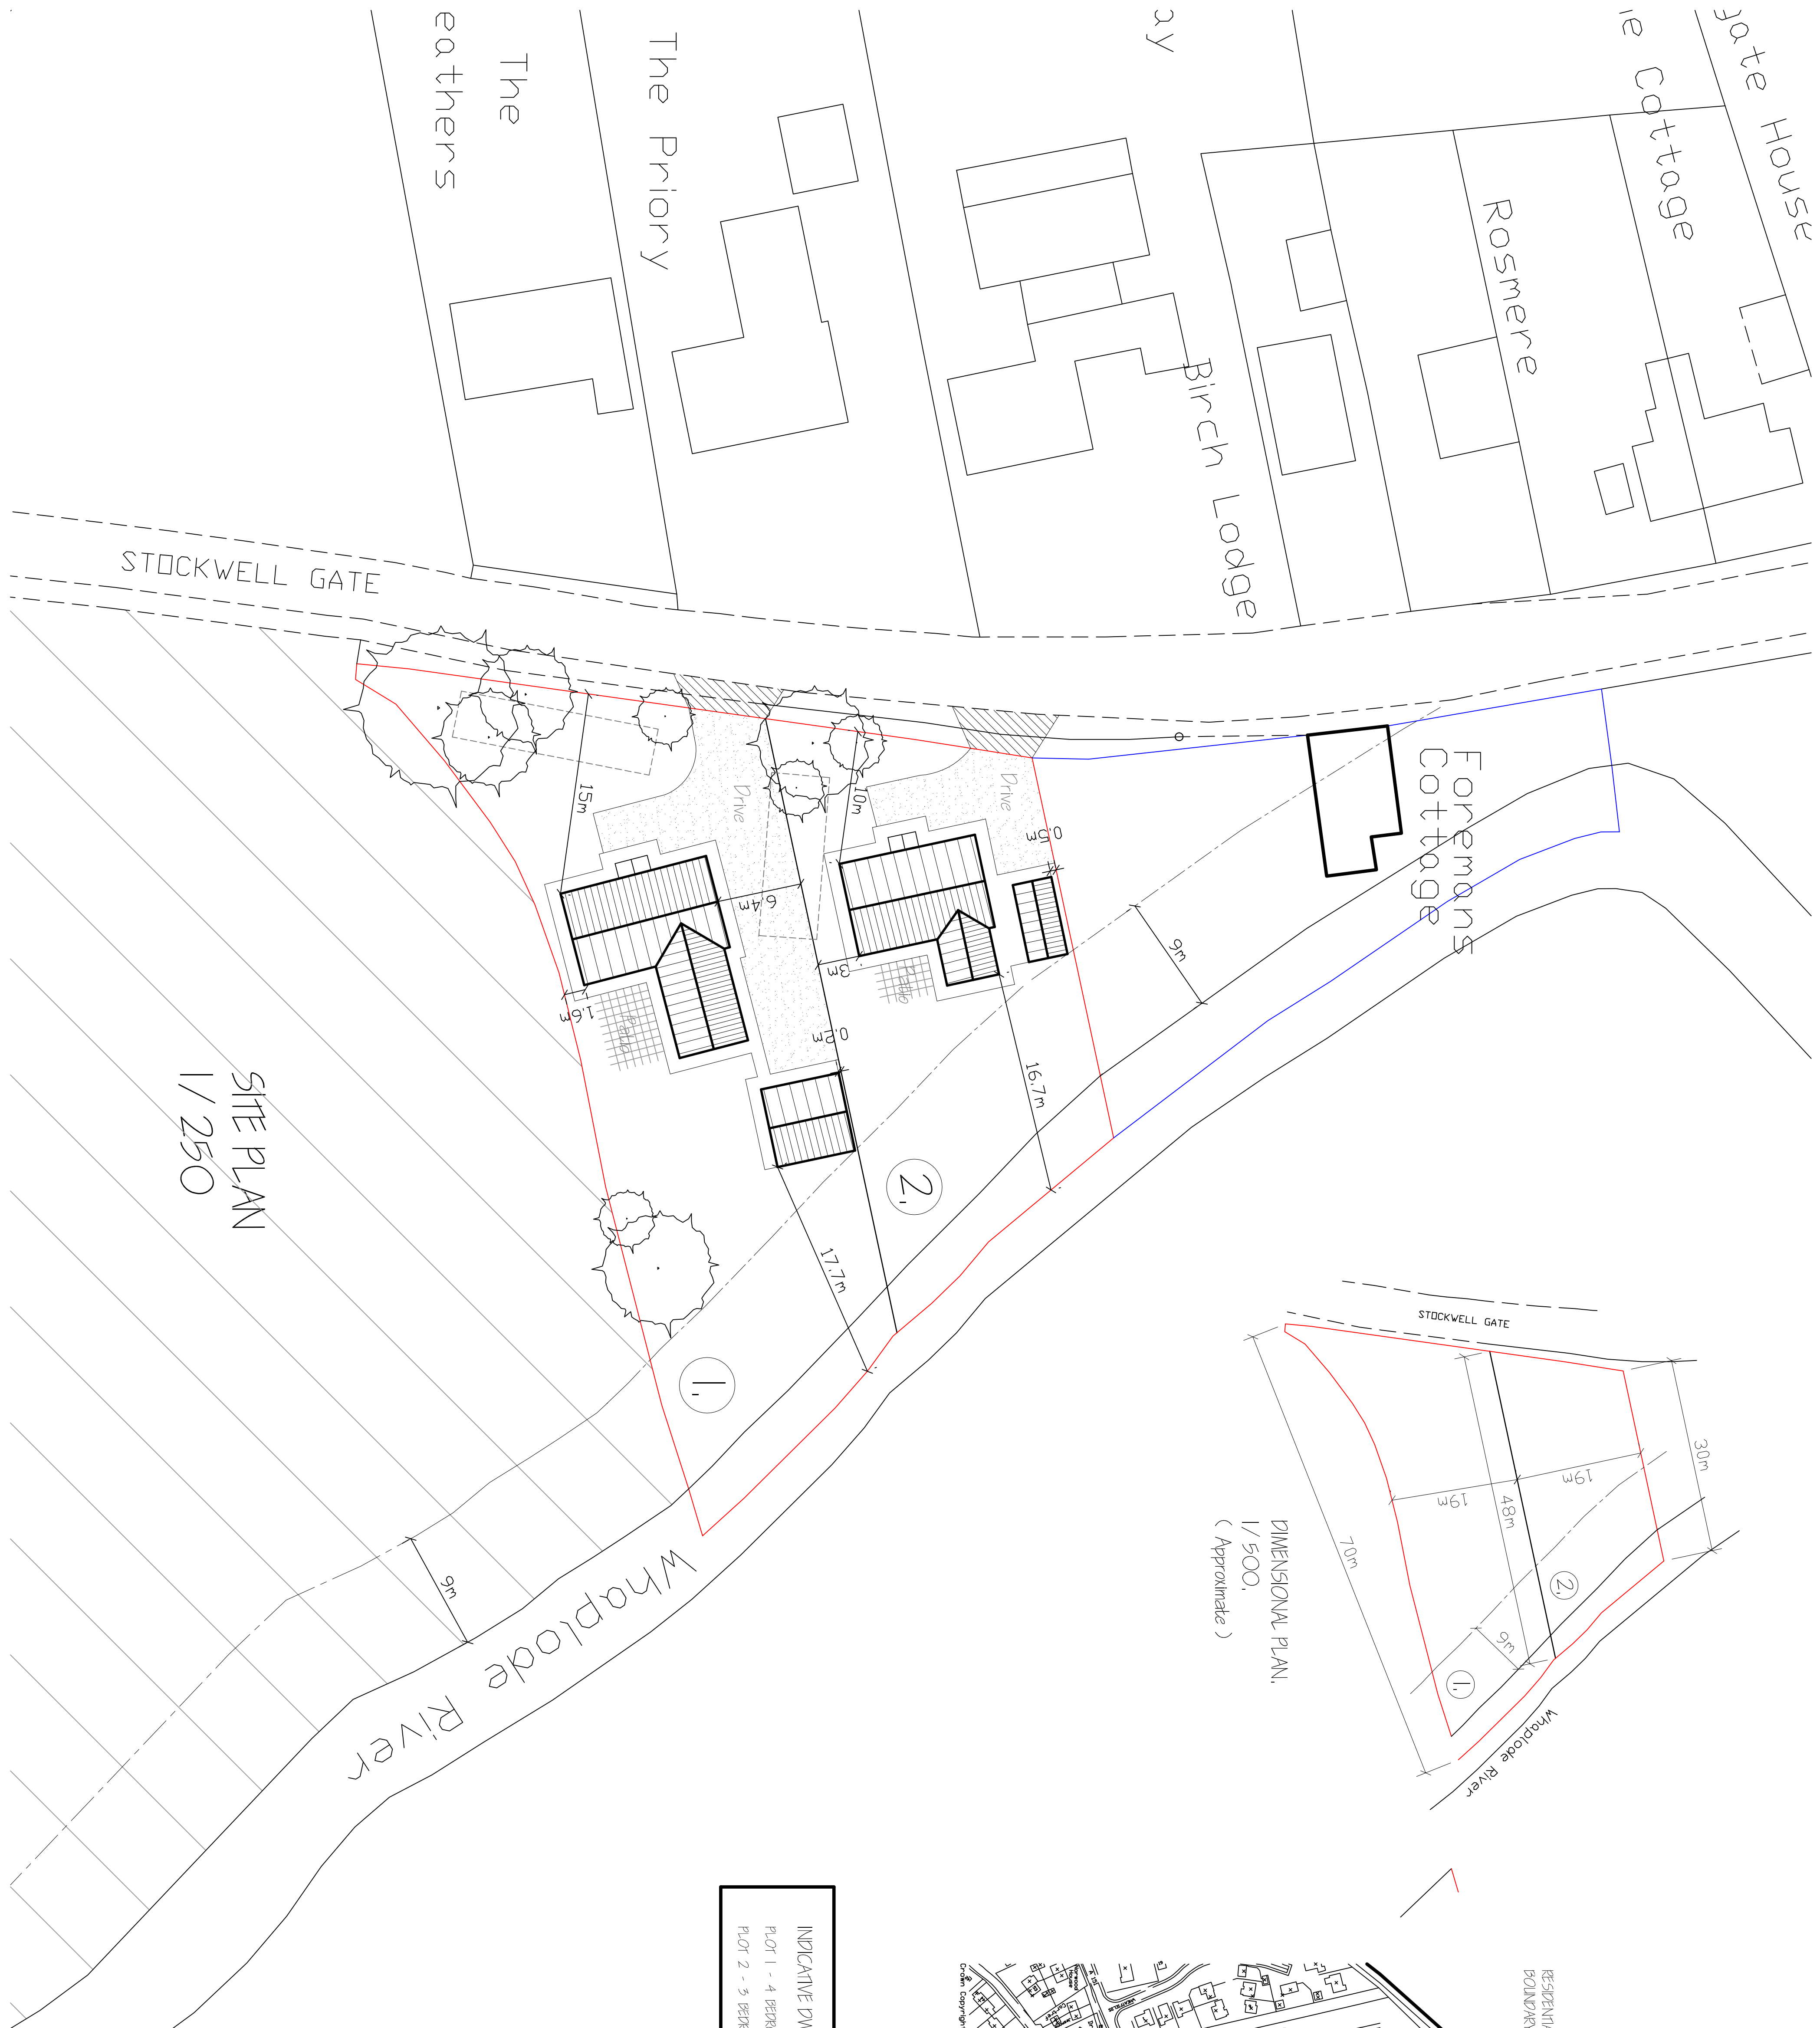

A	10/02/2005-02820	02/1/0
ref	revision	date

G. R. MERCHANT LTD.
LENG AMICE FWO
ARCHITECTURAL, STRUCTURAL
AND LAND DRAINAGE
CONSULTANTS

4 Wrights Mews
 12A Park Road, Holbeach,
 Spalding, Lincs. PE12 7EE
 Tel: 01406 490800
 Fax: 01406 425274
 E-Mail: gr.merchant@btconnect.com

Project
RESIDENTIAL DEVELOPMENT,
OFF STOCKWELL GATE,
SPALDING, Lincs.

G. KNIGHT.

LOCATION AND SITE LAYOUT PLANS.

--	--

Scales

DO NOT SCALE FROM THIS DRAWING

