
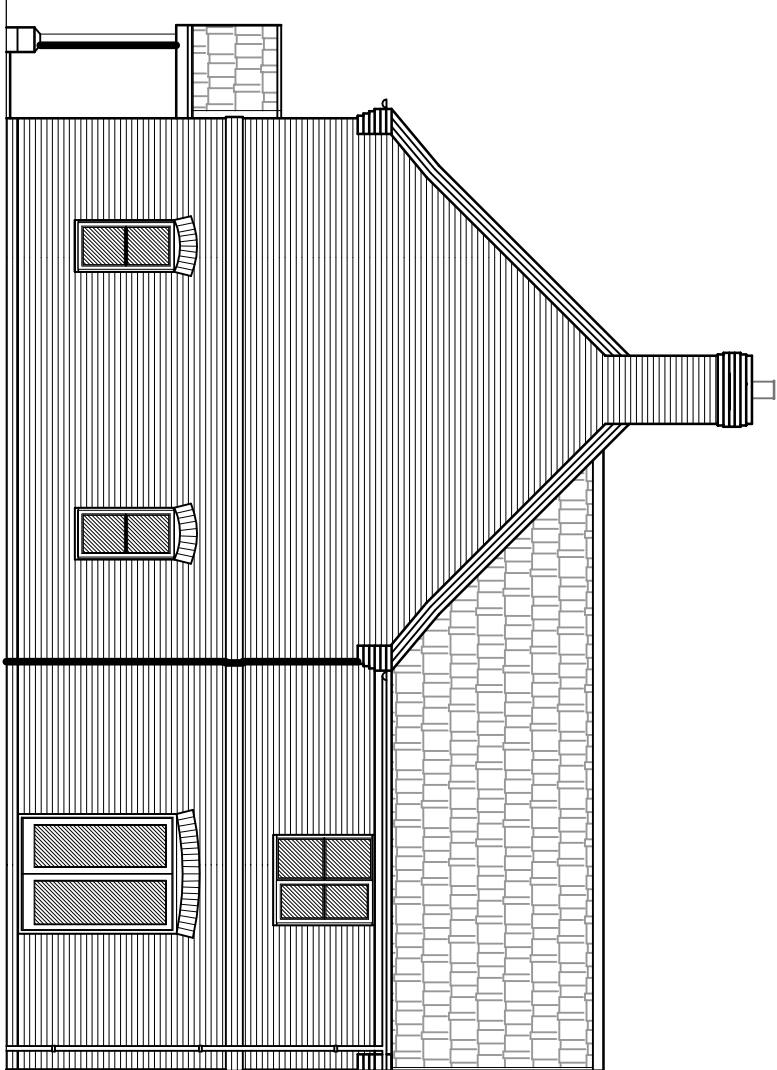
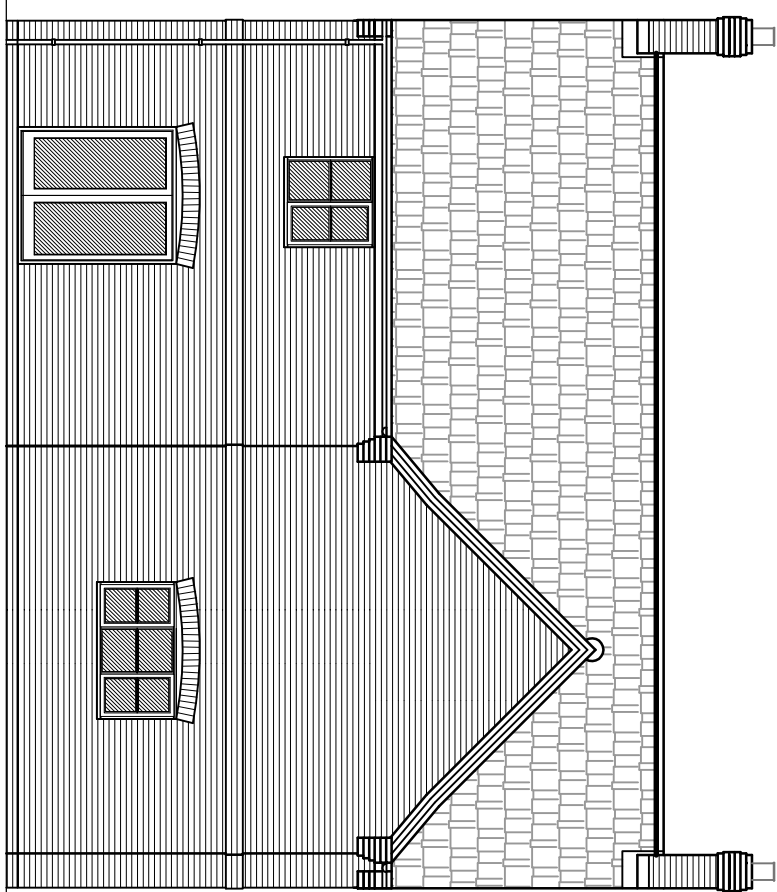
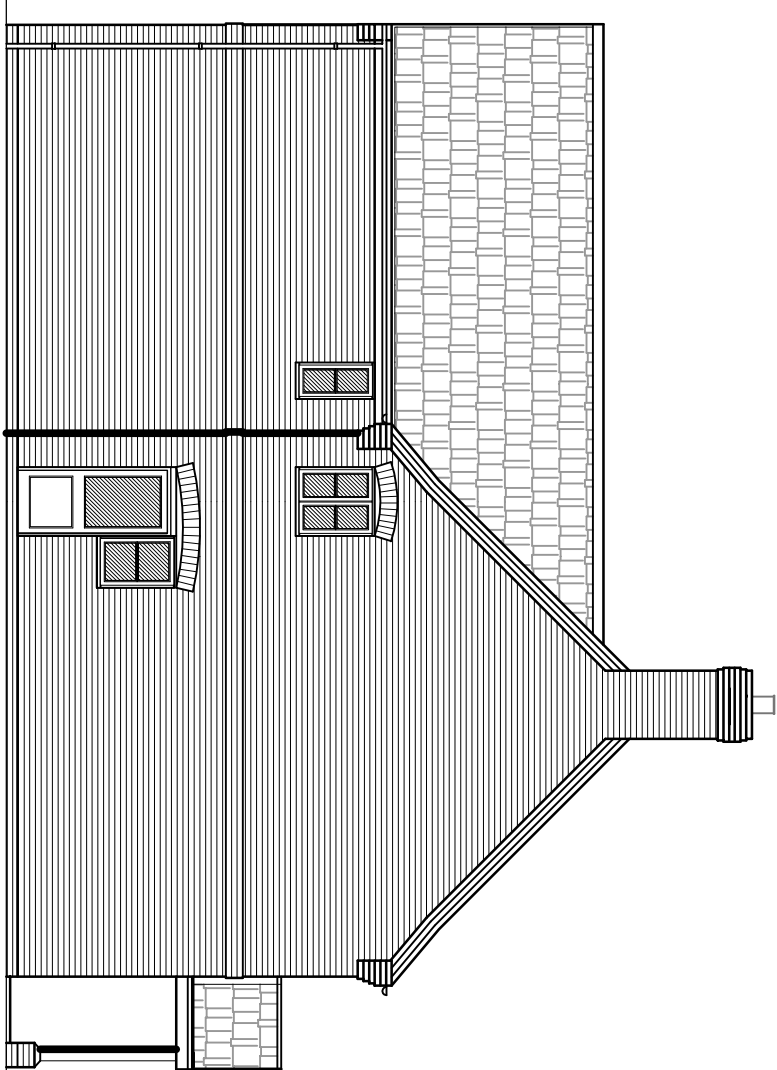
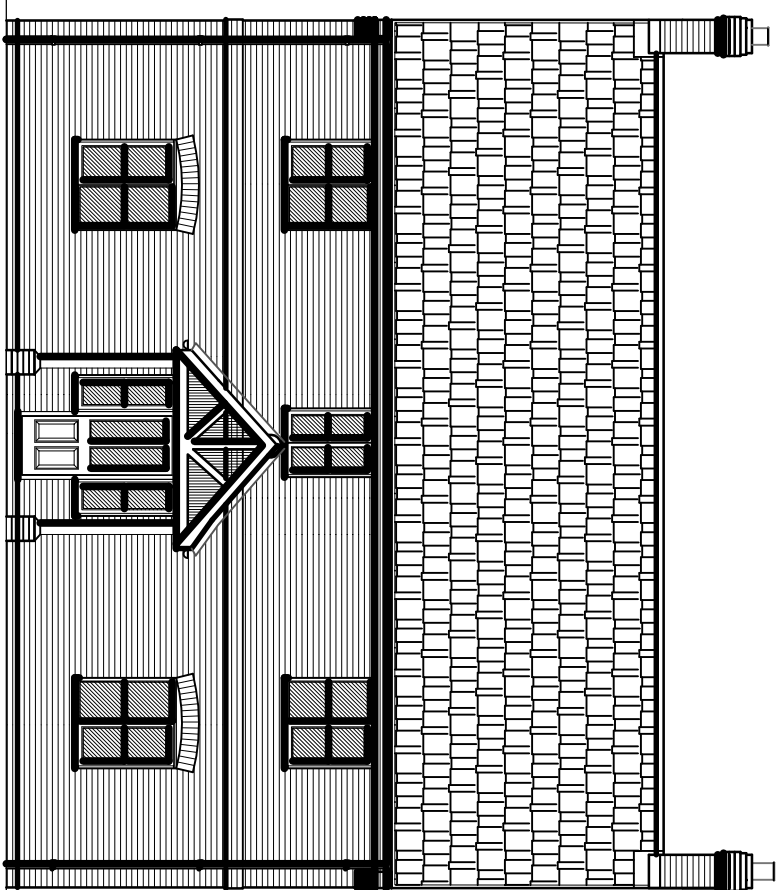


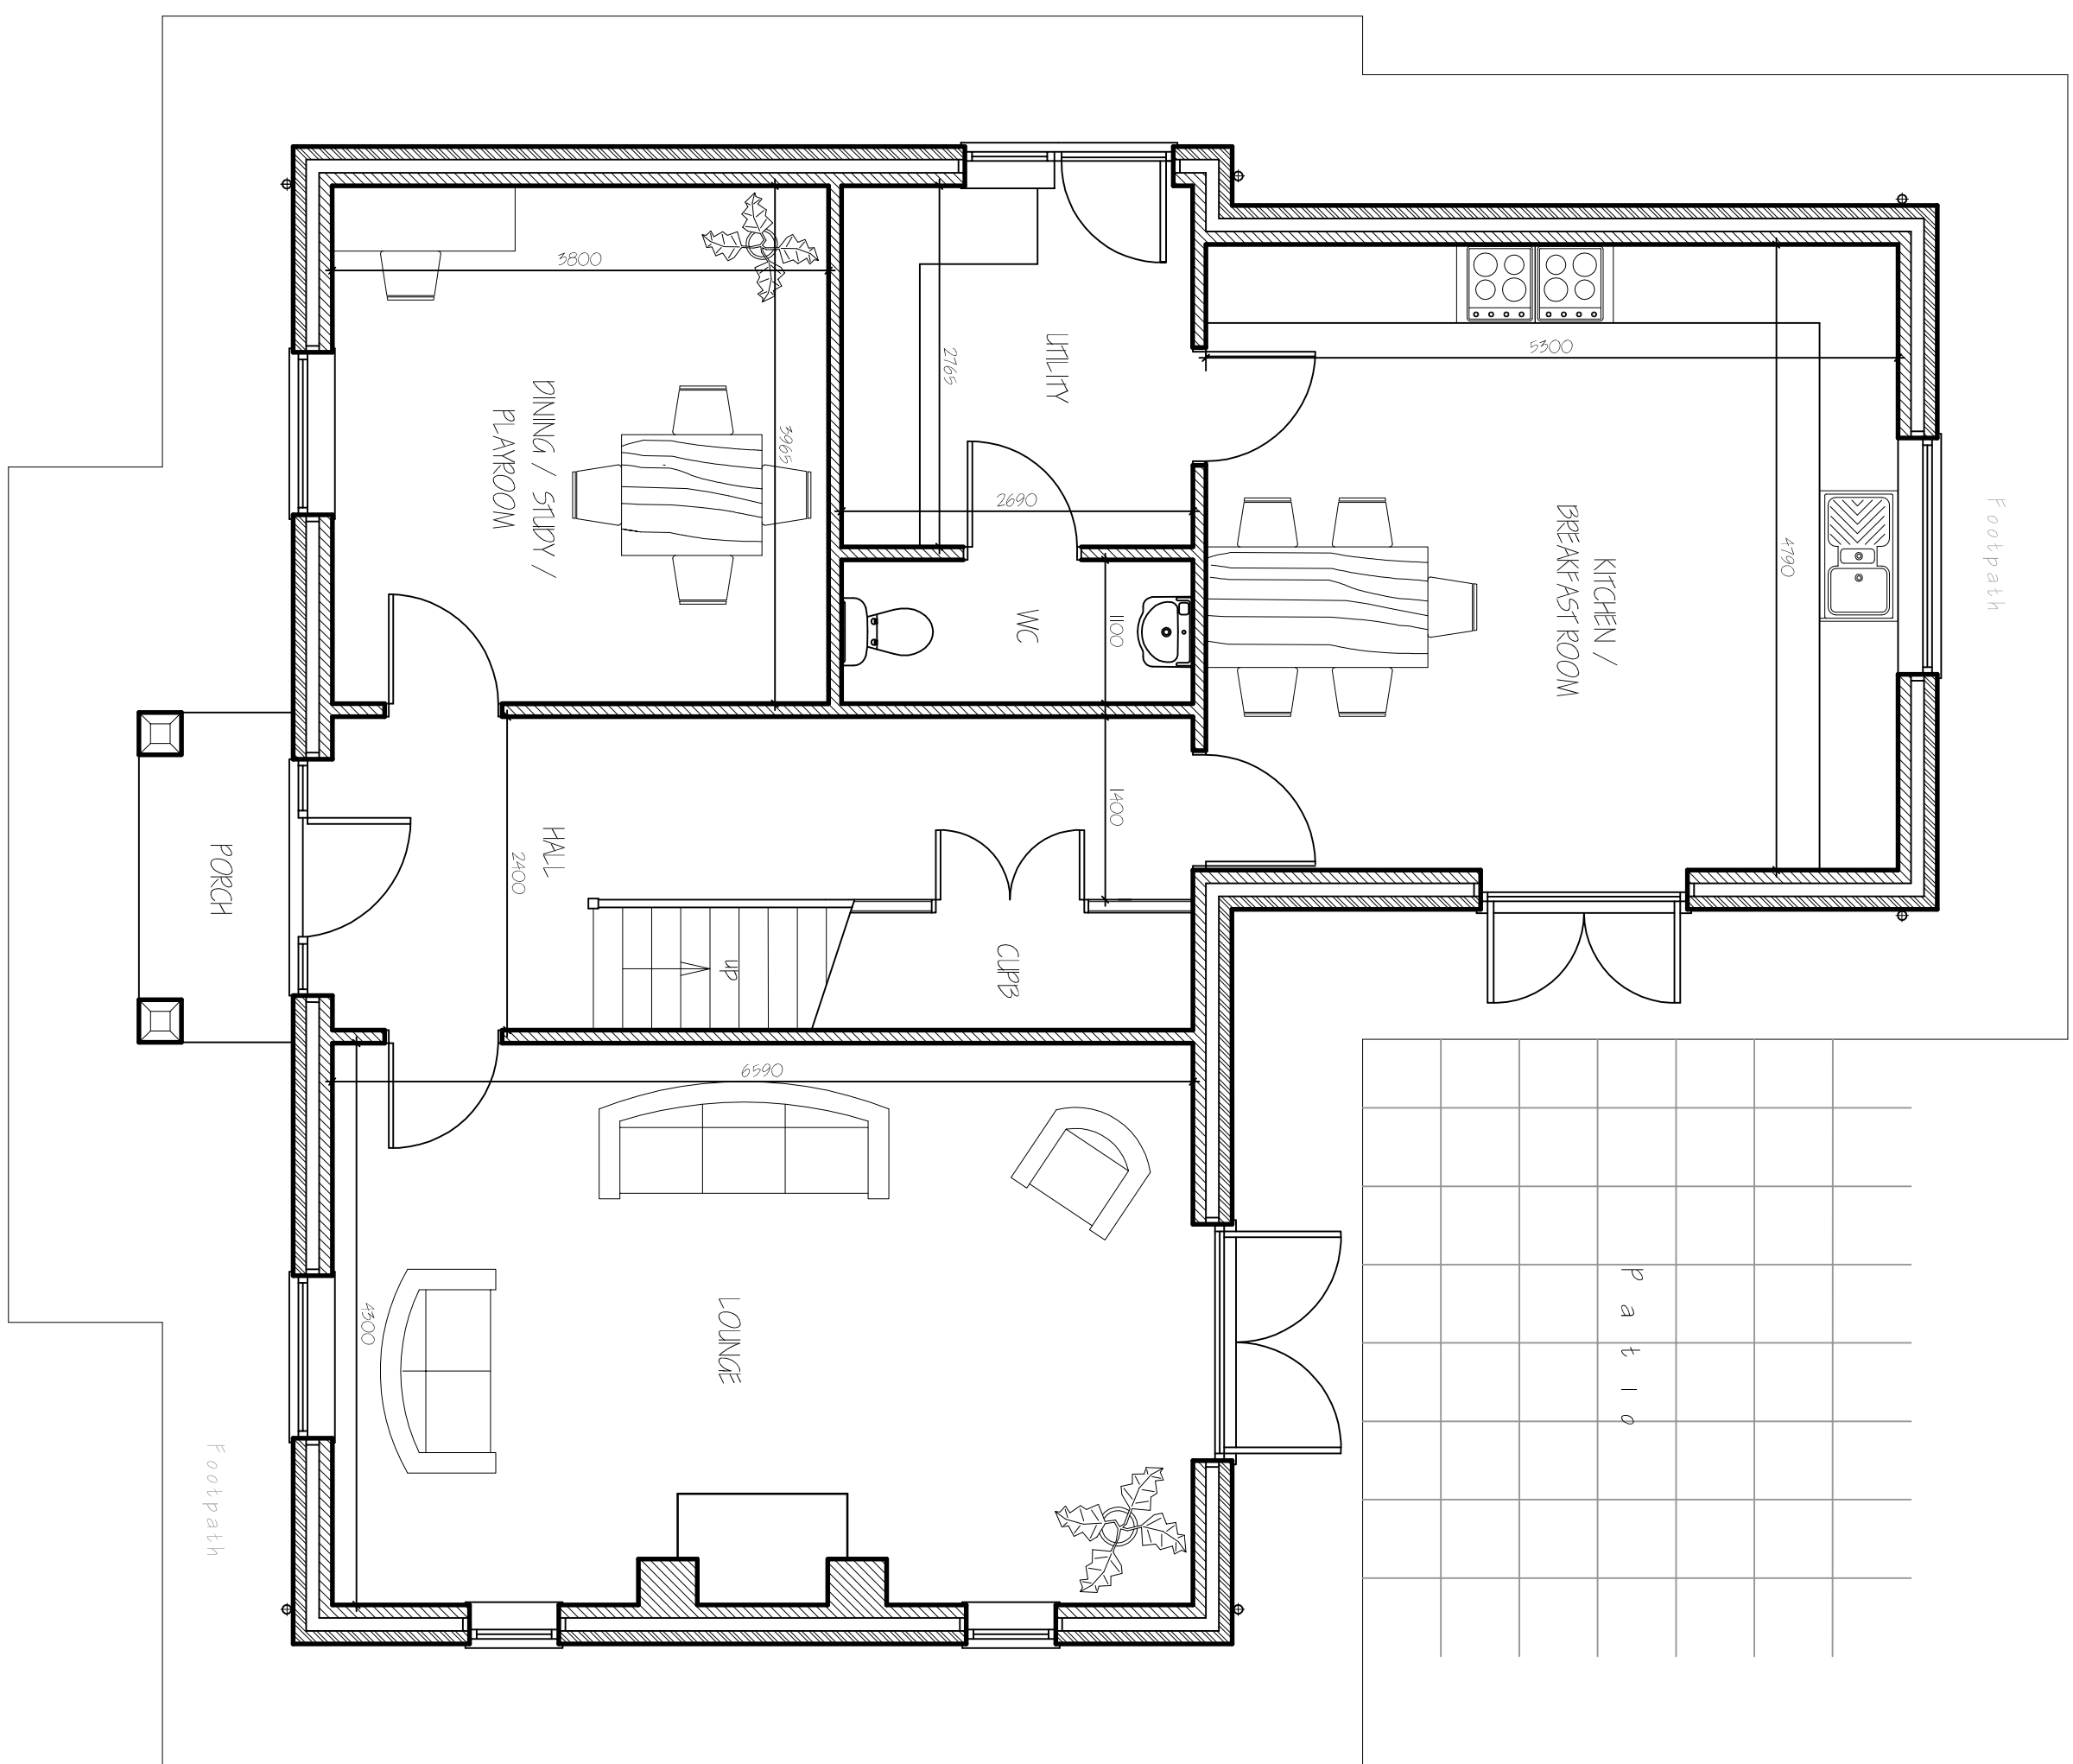

INDICATIVE ONLY

[illegible]