
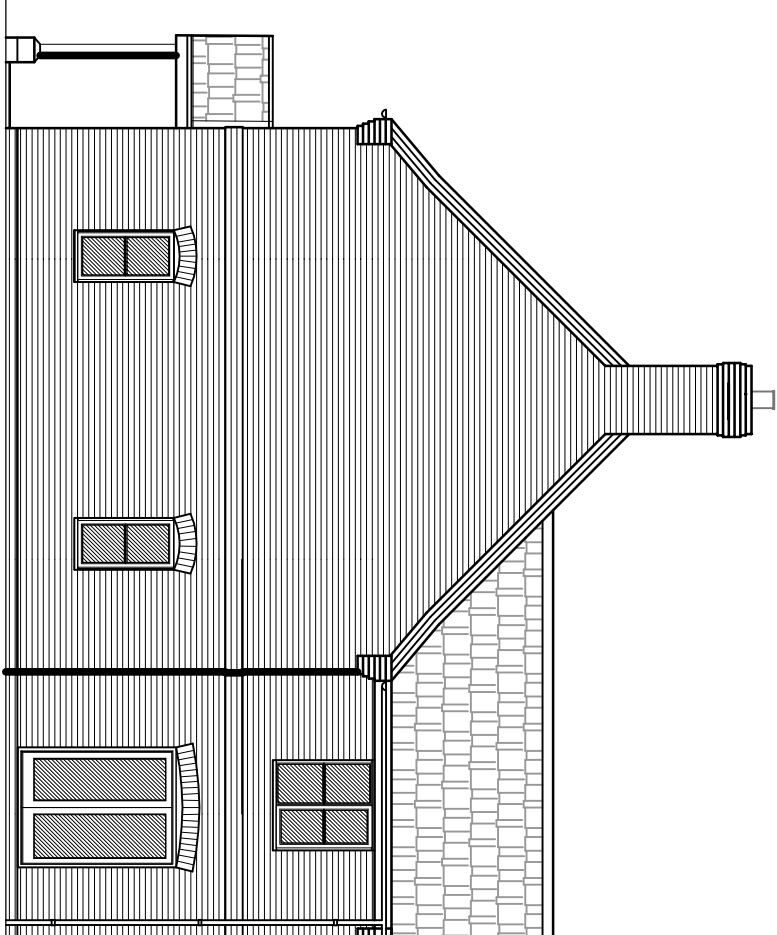
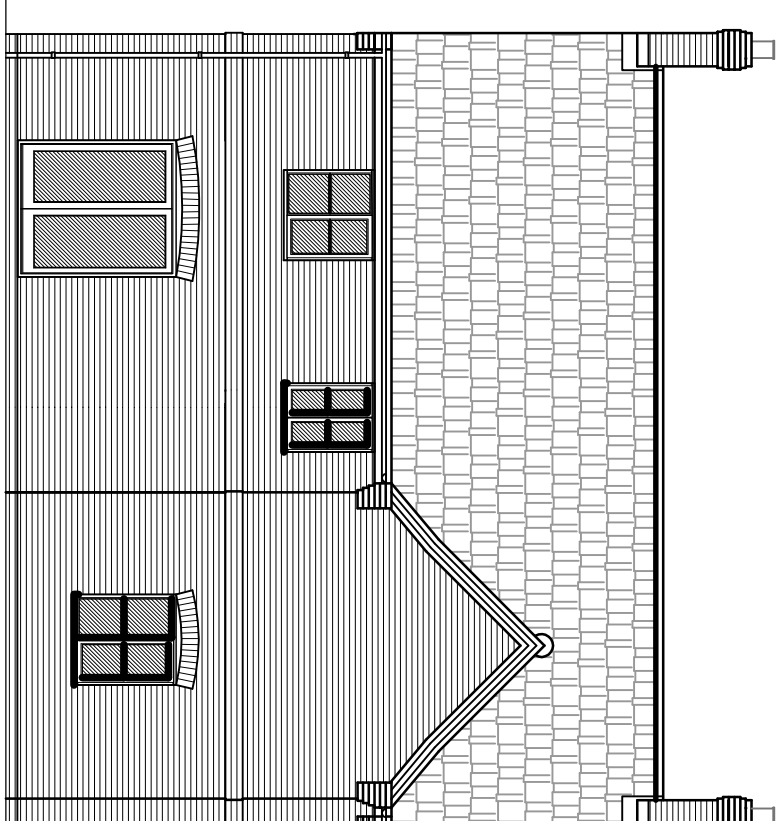
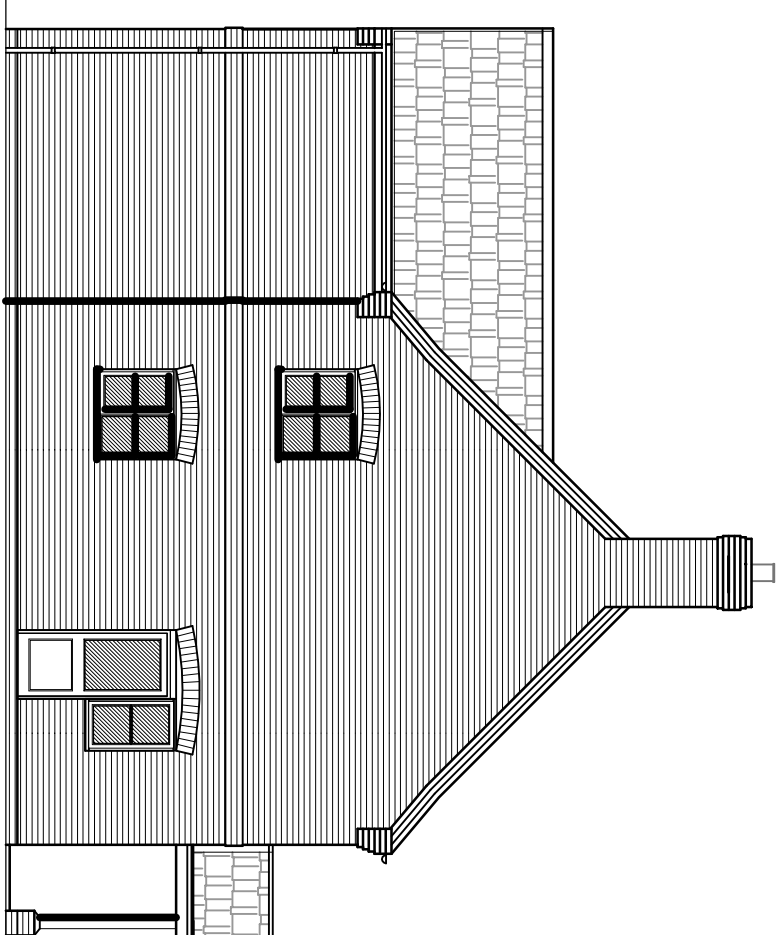


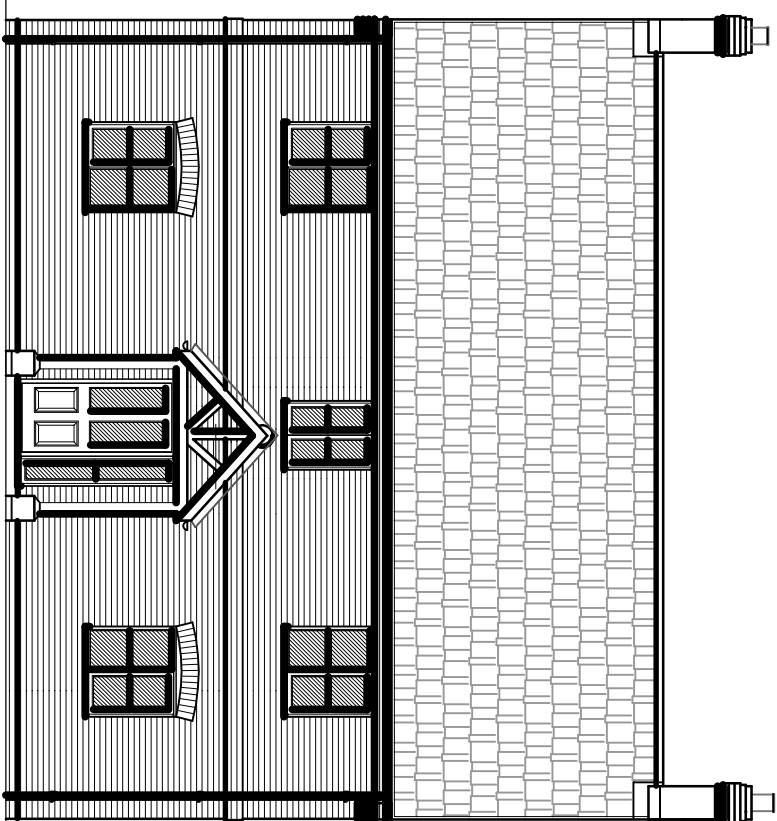



FRONT ELEVATION

SIDE ELEVATION

REAR ELEVATION

SIDE ELEVATION

INDICATIVE ONLY

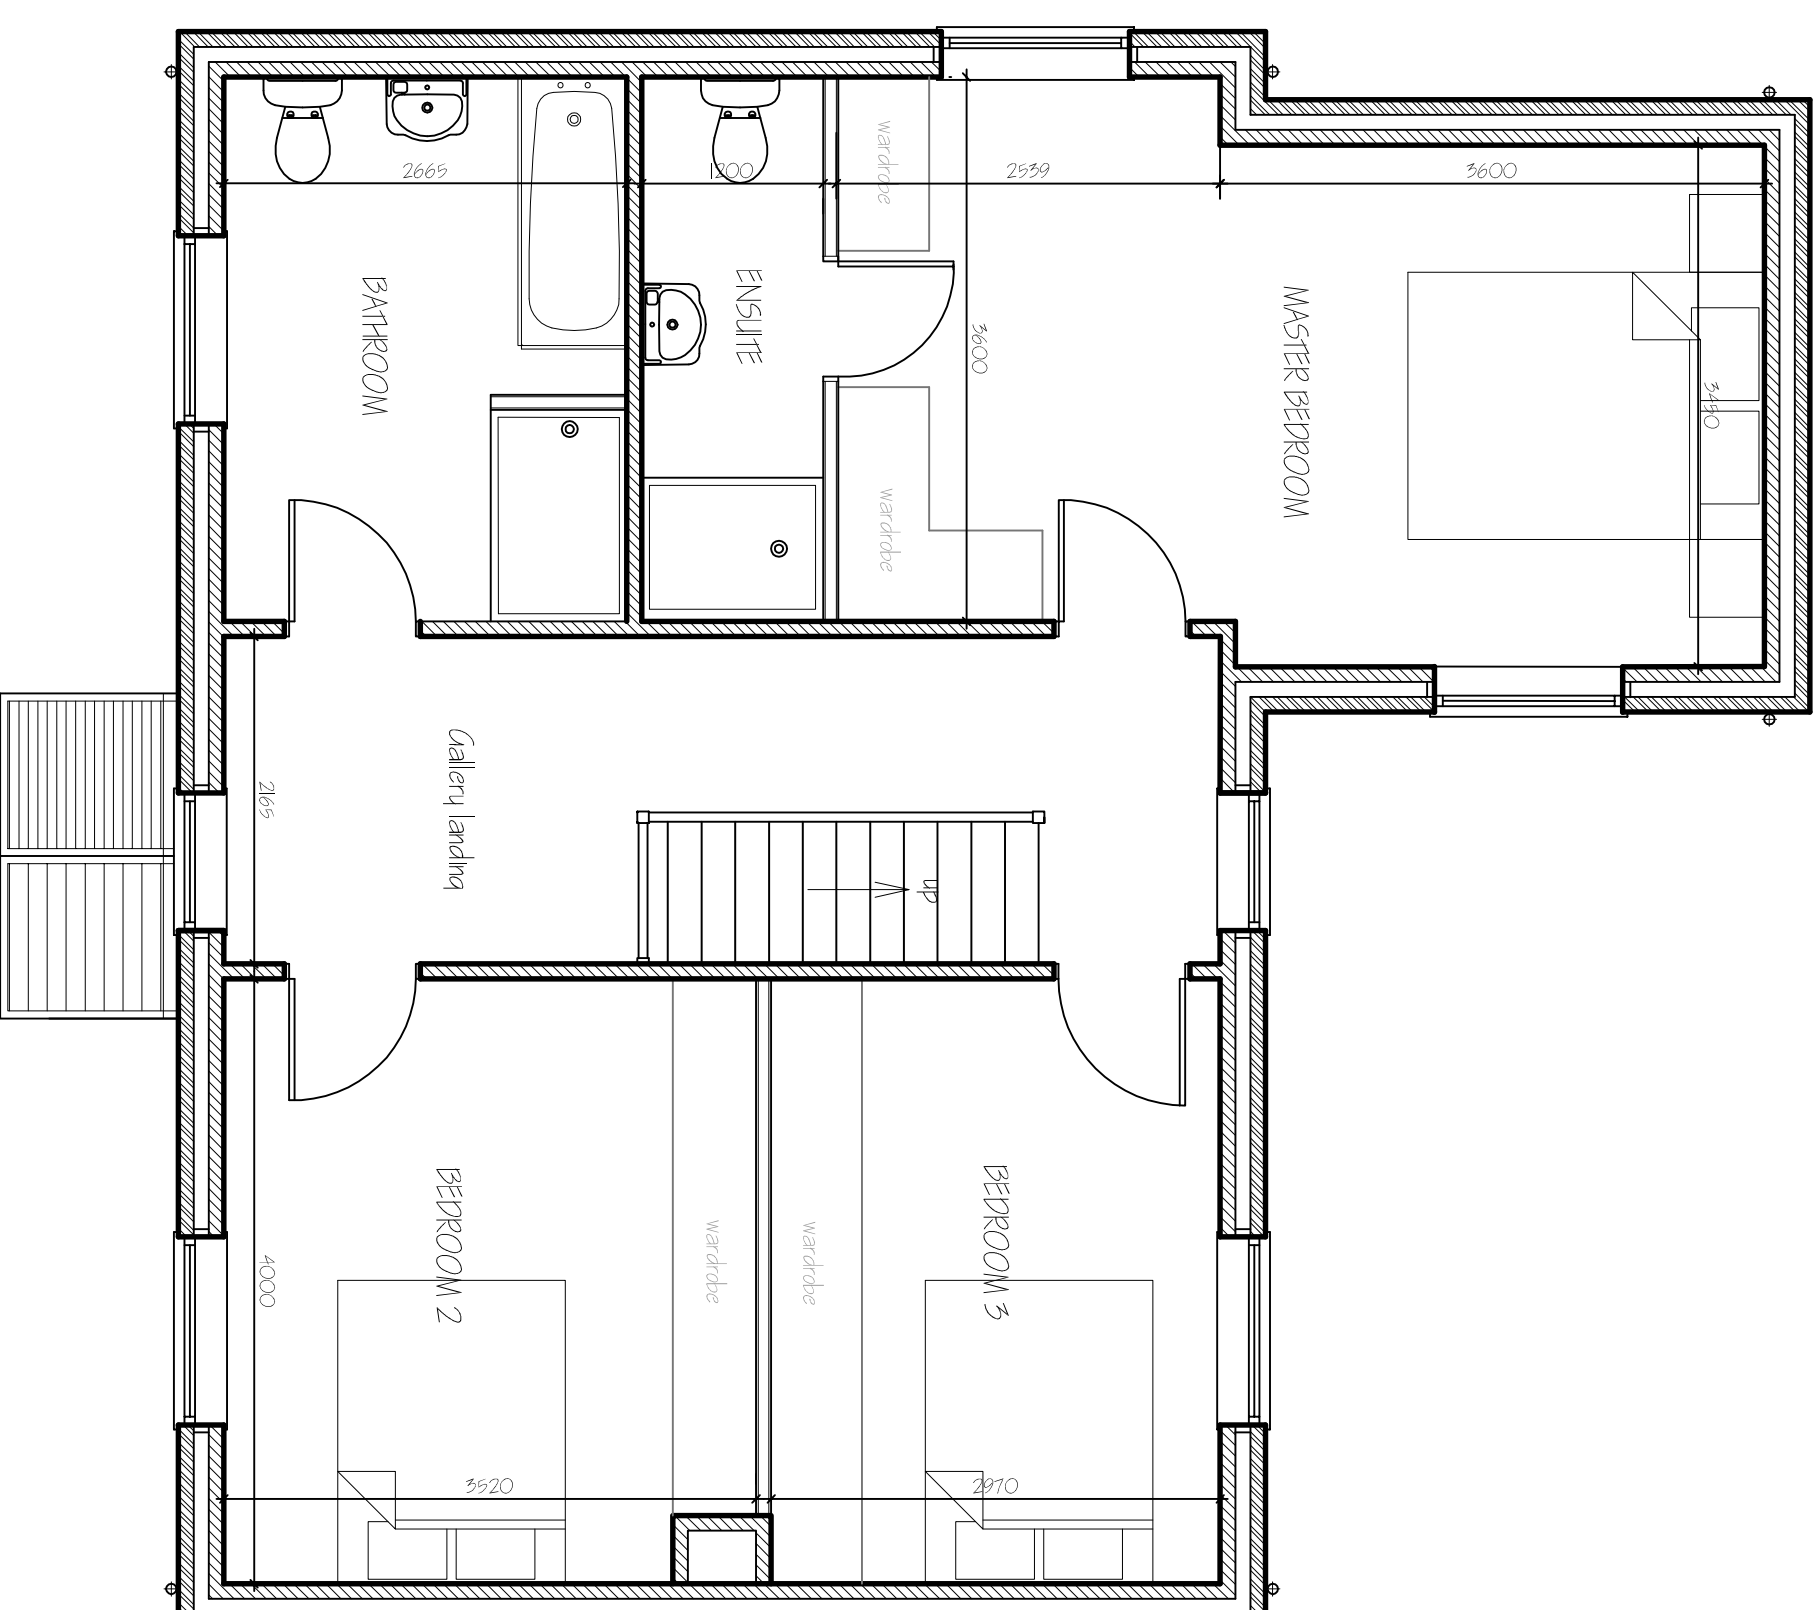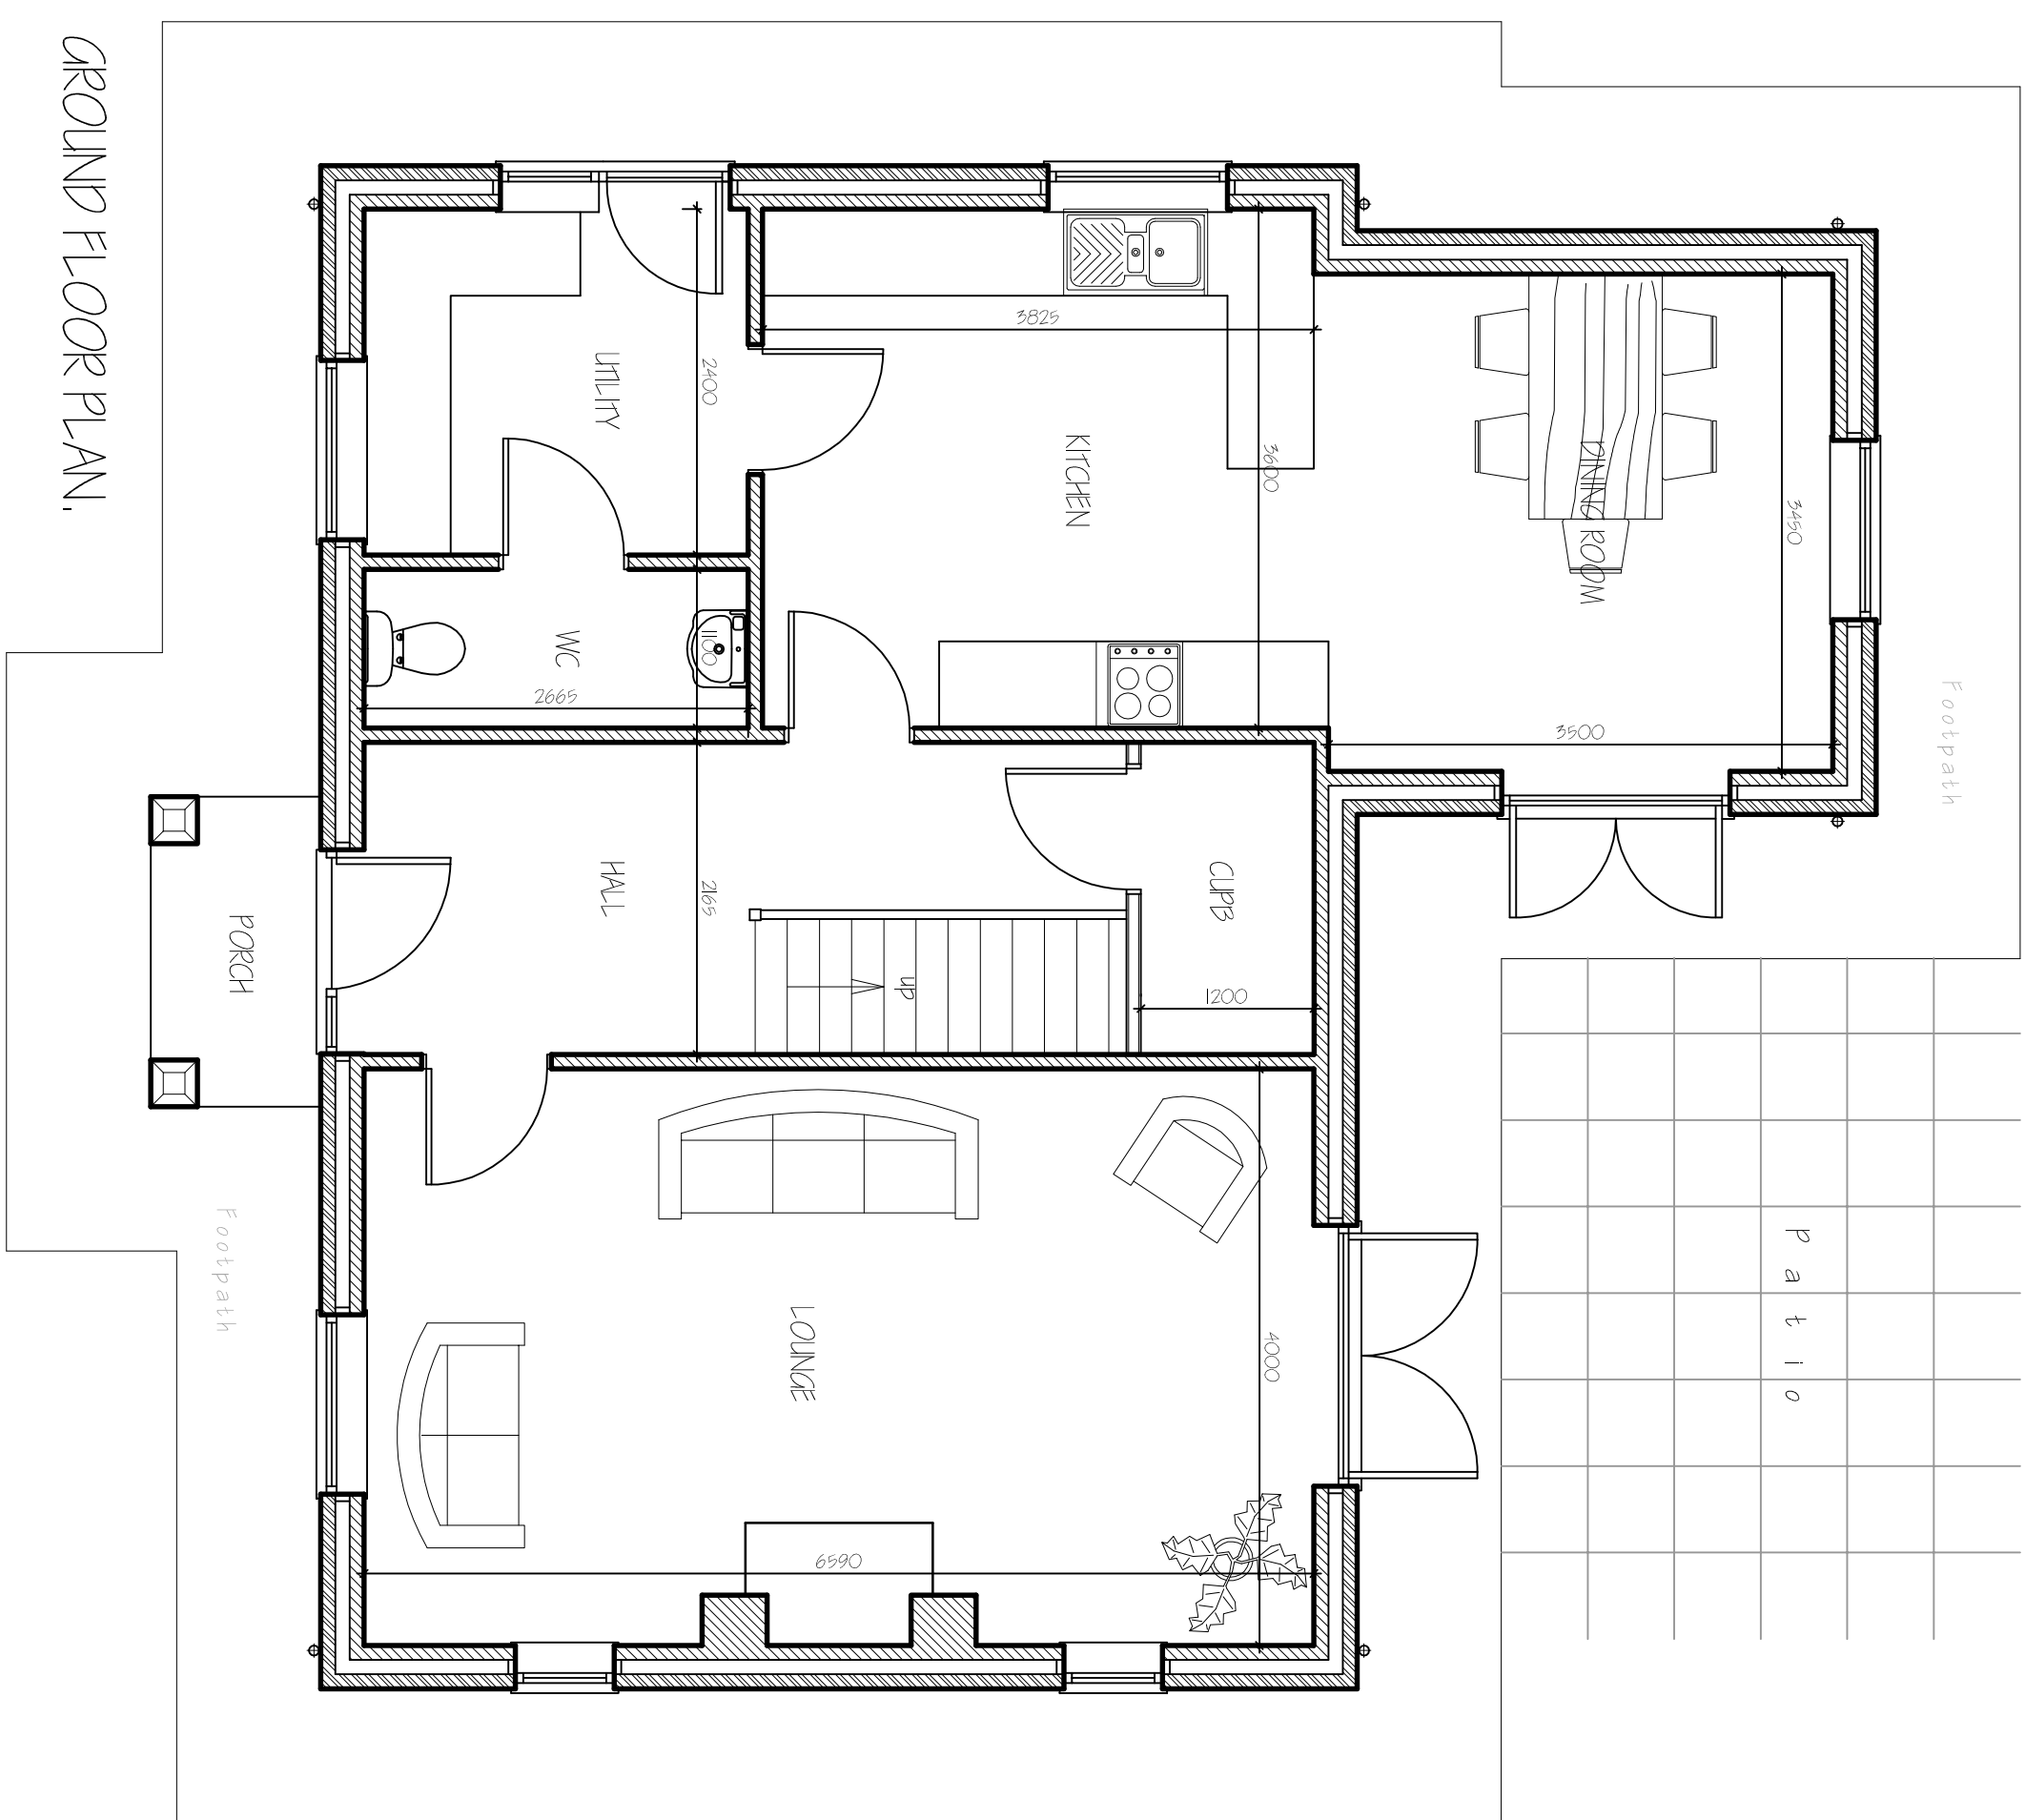[illegible]