

All dimensions to be checked on site by contractor and not scaled from this drawing. ArchiWest Ltd accept no liability for any expense, loss or damage of whatsoever nature and however arising; from any variation made to this drawing; or in the execution of the work to which it relates.

© This Drawing is the copyright of ArchiWest Ltd.


TOPOGRAPHICAL SURVEY KEY

DRAINAGE & WATER SERVICES		STREET FURNITURE & GEOTEC	
DG	Drain/Gully	MAIL	Post Box
KO	Kerb Outlet	BUS	Bus Stop
MH	Circular Manhole	BOL	Bollard
MH	Square Manhole	SIGN	Sign
MH	Triangular Manhole	TL	Traffic Light
RE	Rodding Eye	CCTV	Camera
FH	Fire Hydrant	LP	Lamp Post
ST	Stop Tap	LIGHT	Light
SV	Stop Valve	COL	Column
TAP	Tap	V	Vent
WO	Wash Out	BM	Bench Mark
WM	Water Meter	M	Marker Post
WV	Water Valve	+	Trial Pit
AV	Air Valve	BH	Borehole

SERVICES		ABBREVIATIONS	
G	Gas Valve	CL	Cover Level
IC	Inspection Cover	IL	Invert Level
C	Cable TV Cover	UTR	Unable To Raise
C	Cable TV Supply	THR	Threshold Level
E	Electric Cover	TOF	Top Of Fence
EP	Electricity Pole	TOH	Top Of Hedge
ER	Earth Rod	TOW	Top Of Wall
T	Telecoms Cover	US	Underside
TP	Telegraph Pole	WC	Window Cill Level
GAS	Gas Riser Pipe	WH	Window Head Level
RWP	Rainwater Pipe	DH	Door Head Level
SVP	Soil Vent Pipe		



Rev.	Date	Detail	Rev.
Sep 2024	JC	LW	1:125 @ A1

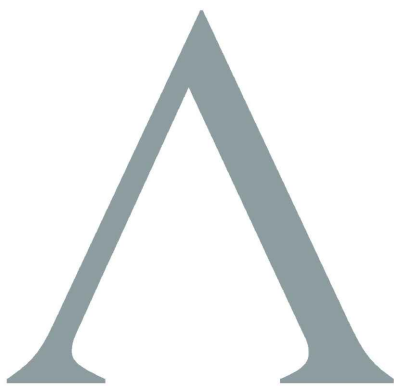

A: The Astrolabe, Cheddar business park, BS27 3EB
E: Studio@ArchiWest.co.uk T: 01934 311017
W: www.ArchiWest.co.uk

Drawing Stage

SCHEME DESIGN

Drawing title

PROPOSED SITE PLAN

Project

PIPWELL MANOR

Drawing number Rev.

0255.02 A



1:125
metres 2 4 6 8 10 12