




SIDE ELEVATION



REAR ELEVATION

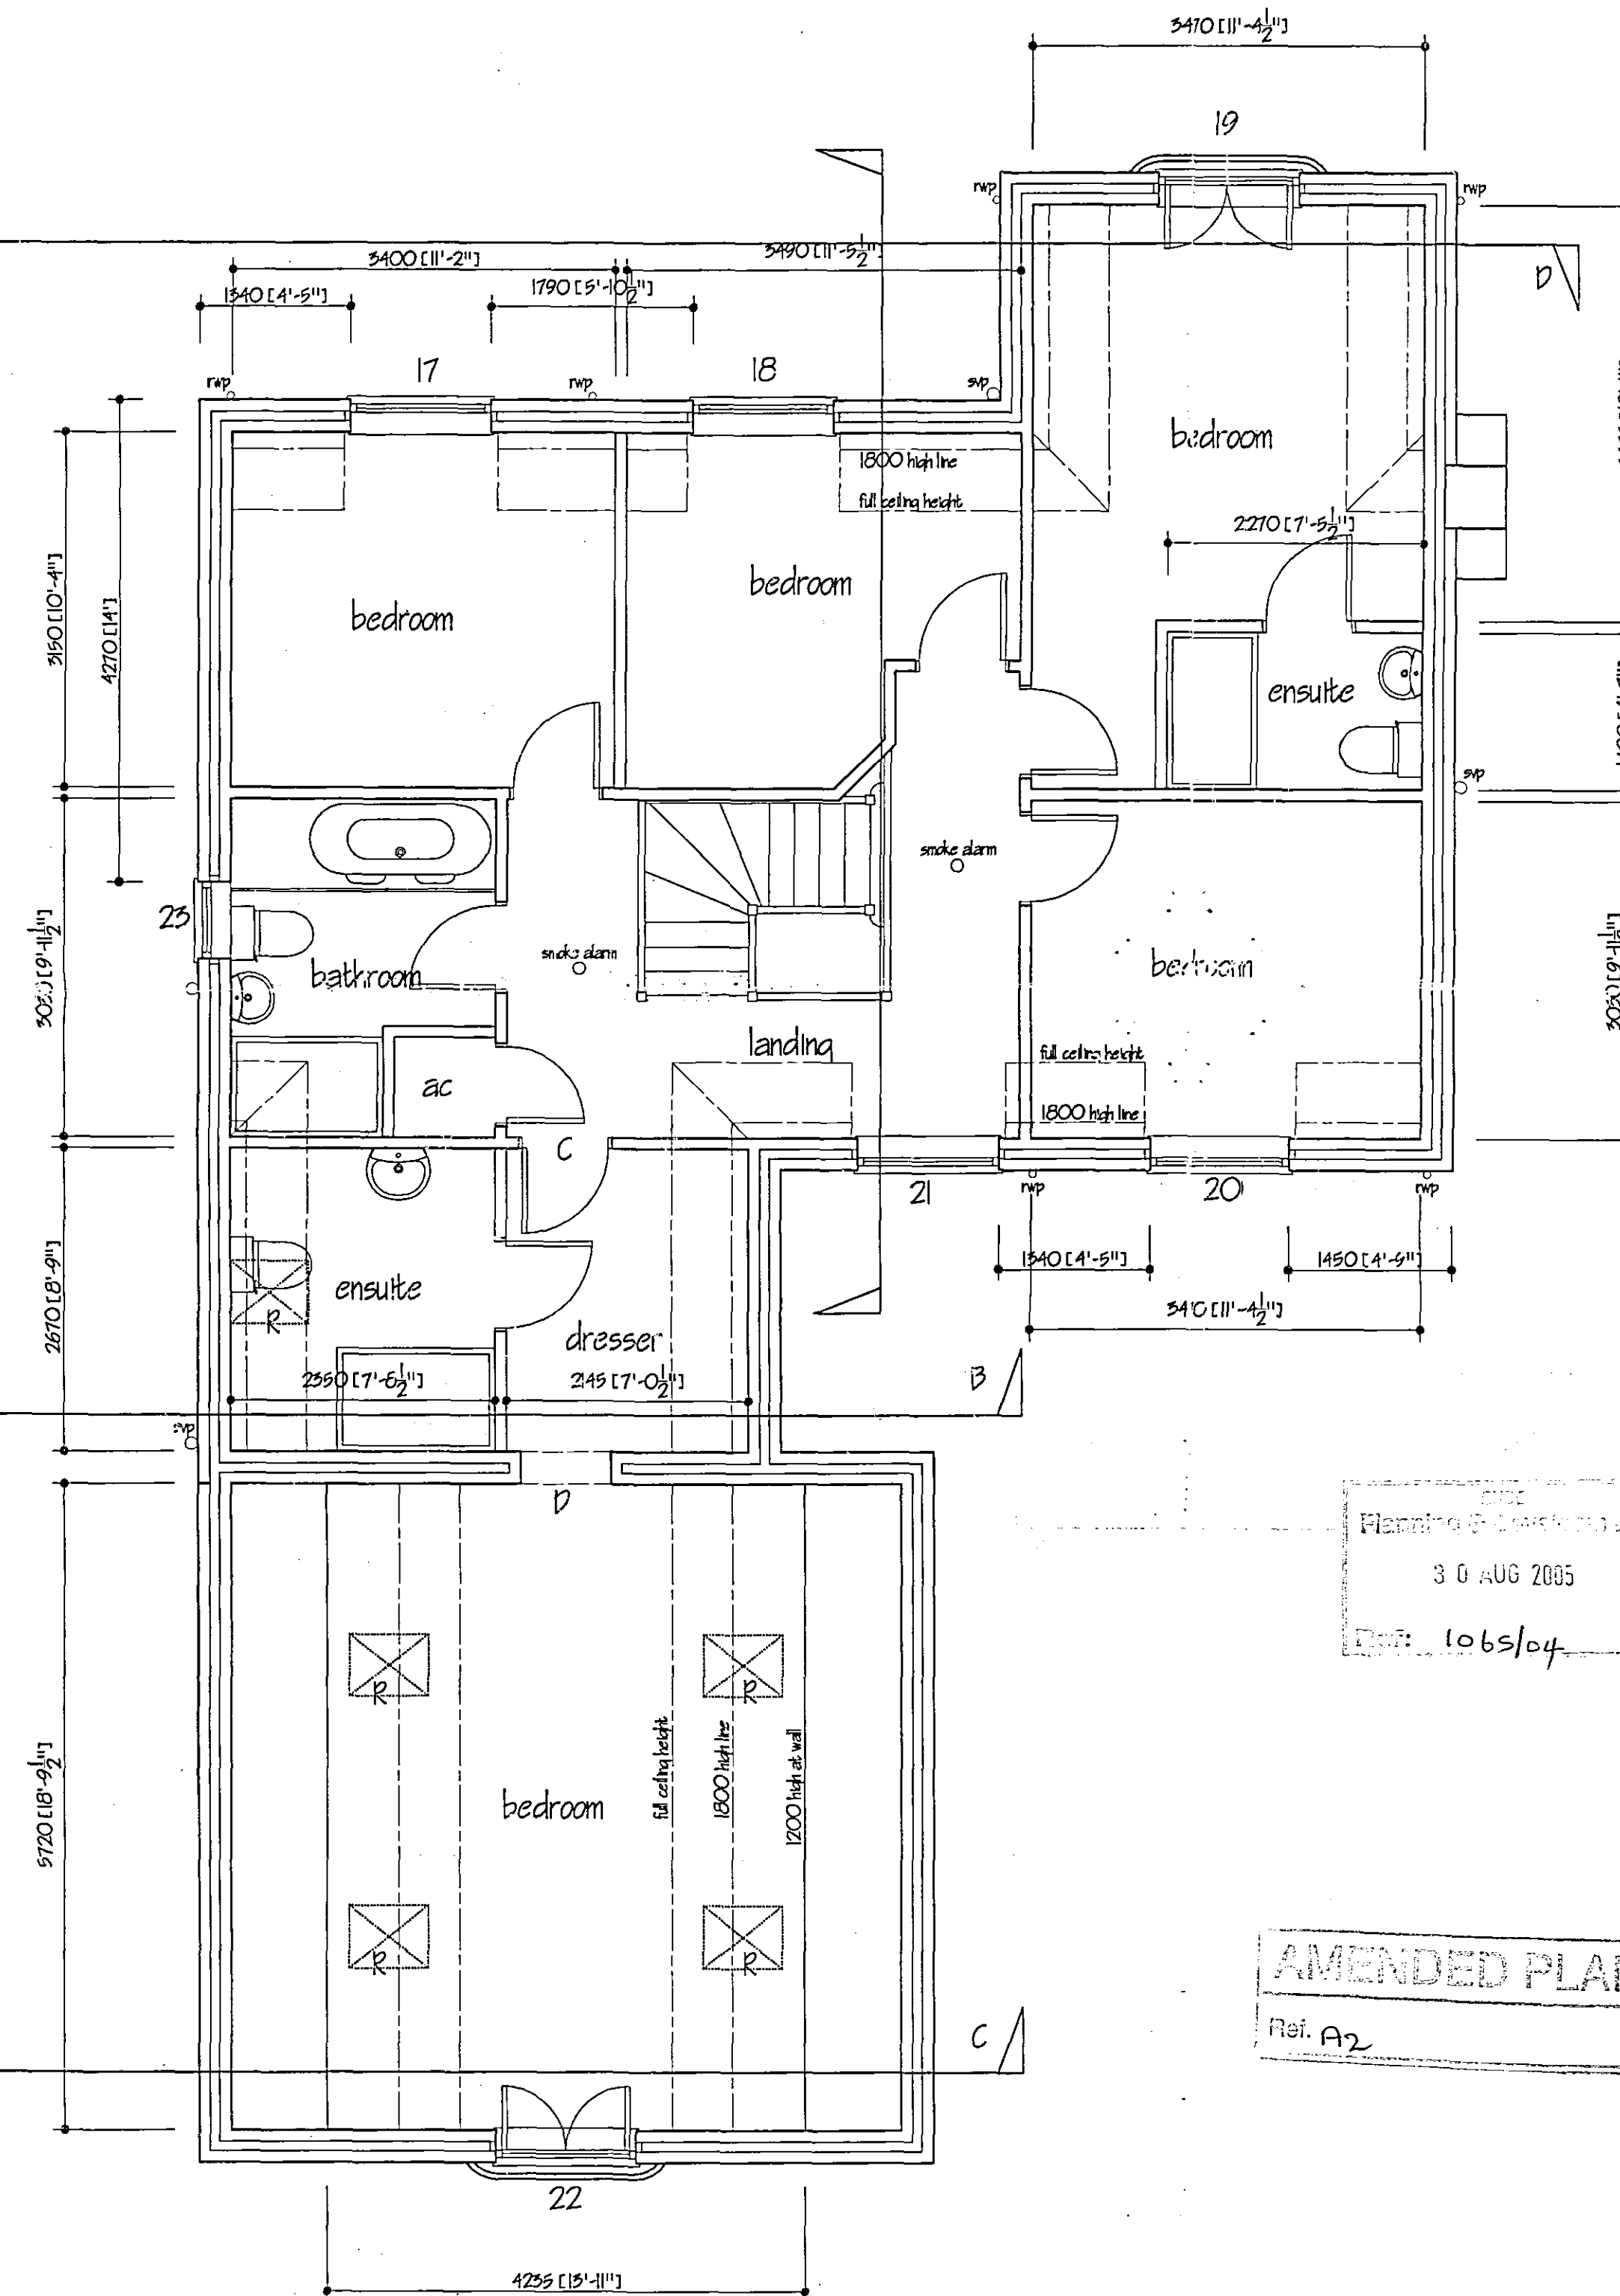

FIRST FLOOR PLAN

[illegible]