


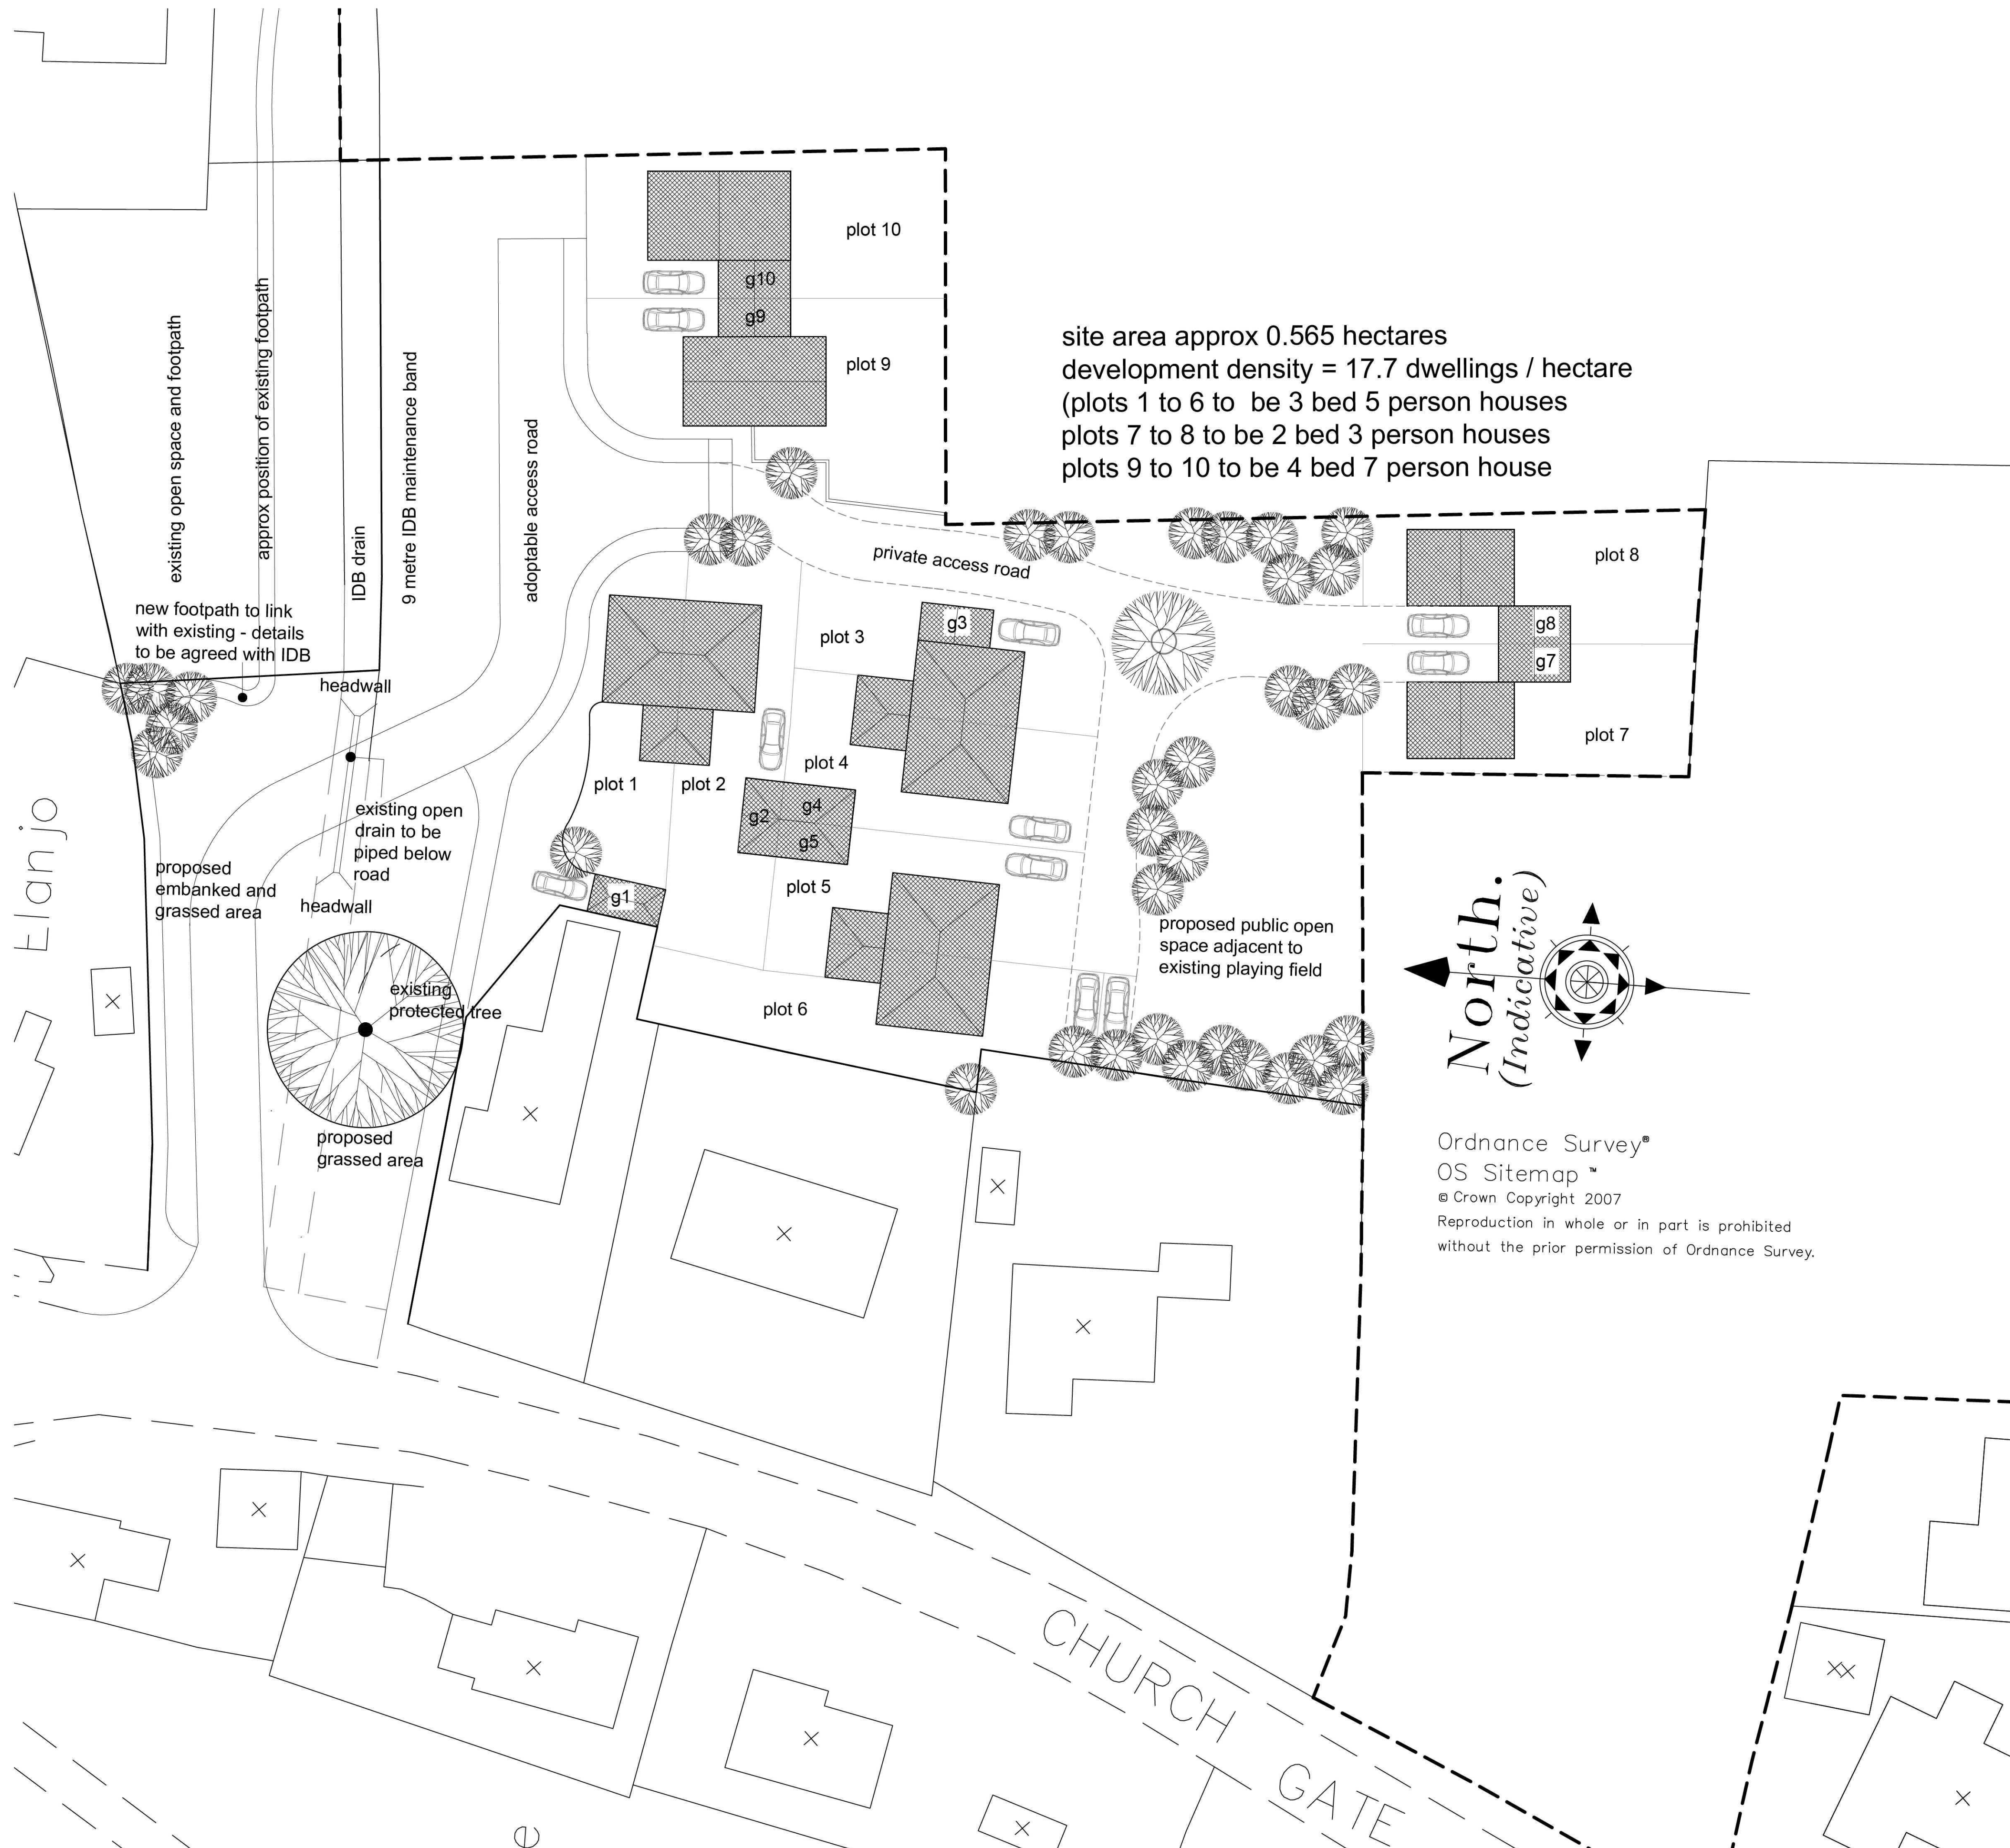

INDICATIVE PLOTLIST		
PLOT NO.	DESCRIPTION	AREA (sq. m.)
1	3 bed, 5 person 2 storey house	85
2	3 bed, 5 person 2 storey house	85
3	3 bed, 5 person 2 storey house	85
4	3 bed, 5 person 2 storey house	85
5	3 bed, 5 person 2 storey house	85
6	3 bed, 5 person 2 storey house	85
7	4 bed, 7 person 2 storey house	110
8	4 bed, 7 person 2 storey house	110
9	2 bed, 4 person 2 storey house	74
10	2 bed, 4 person 2 storey house	74



A Revision 22 December 2014 TAC Date Drawn Dwellings reduced to 10 no. and indicative mix of occupancy adjusted accordingly

Client Mr S Hoyes
Project Proposed Development at Mill Gate and Church Gate, Whaplode

Drawing Revised Planning Application Drawing

Scale 1:250, 1/1000 Drawn TAC Checked AWM Date 03/02/2015

Trevor A Clay RIBA Ltd, 14 Old Fendike Road, Weston Hills, Spalding, Lincs. PE126DD
01406 380027 07778 597975 trevor@tacarchitects.co.uk



Drawing No. 10/246/PA/007

www.tacarchitects.co.uk