
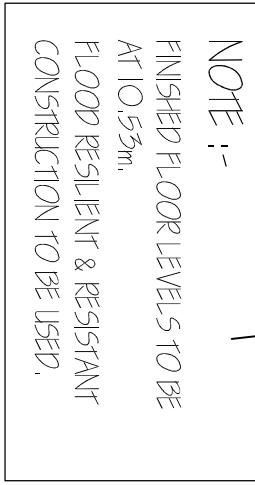
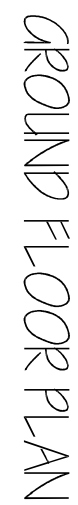


LANDSCAPING, FENCING & TREE PLANTING SCHEME

- A - SILVER BIRCH - Feathered
- B - HAWTHORN - Feathered
- C - Mixed Shrubbery Area - *Malvastrum*, *Caryophyllus*, *Erionurus*, *Paradi*
Fishus, *Hydrangea*, *Panacialis*, *Rubusidemia* and *Vaccin*.
- D - 1.0m High Wooden Close Boarded Fence
- E - 1.0m High Wooden Close Boarded Fence

All trees to be planted with minimum 0.6m plastic mulch mat and to be staked, tied and tuted.

7/3/02 to be half of most fence rose and dent planting removed to be incorporated into

 

DO NOT SCALE FROM THIS DRAWING

1:00 1:00 (After School)