




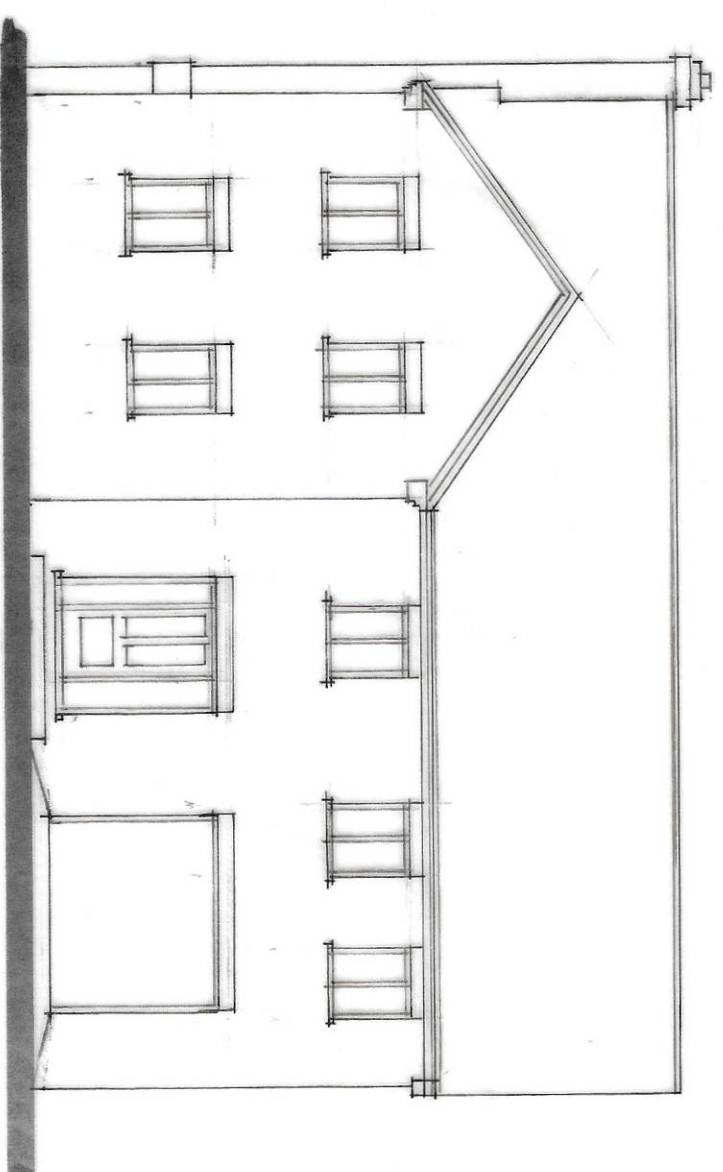


FRONT

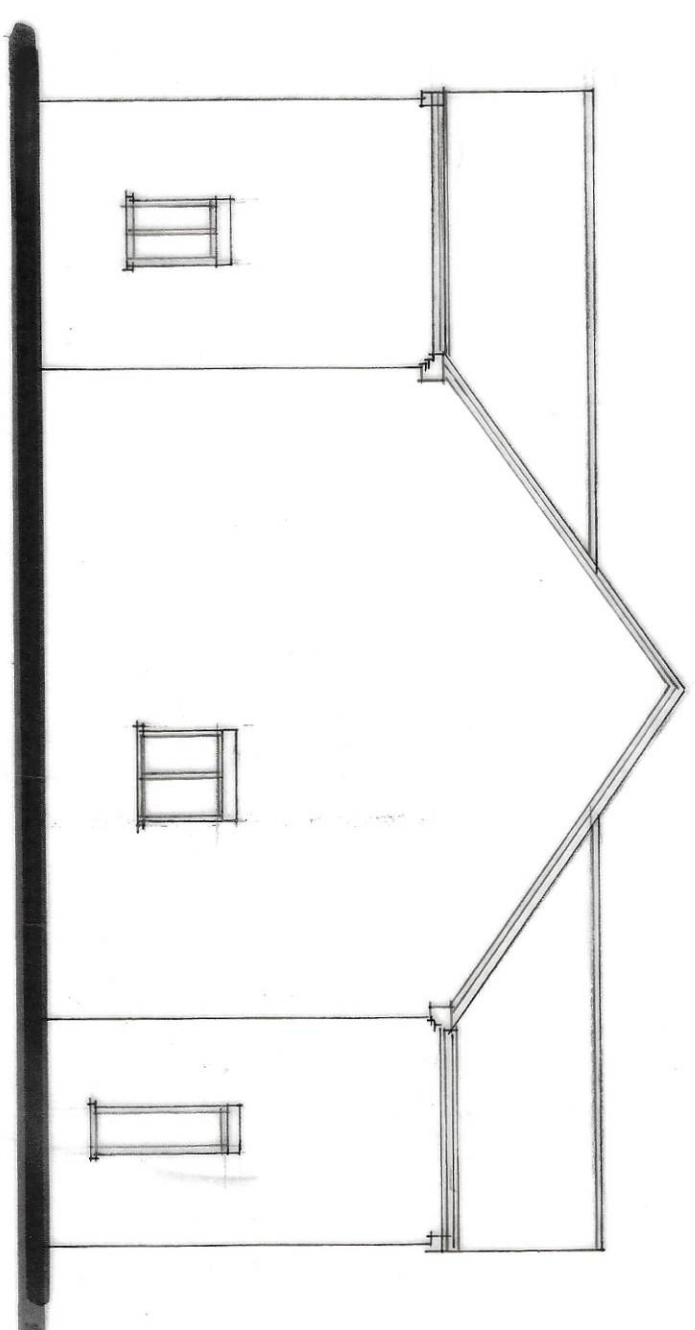


SIDE

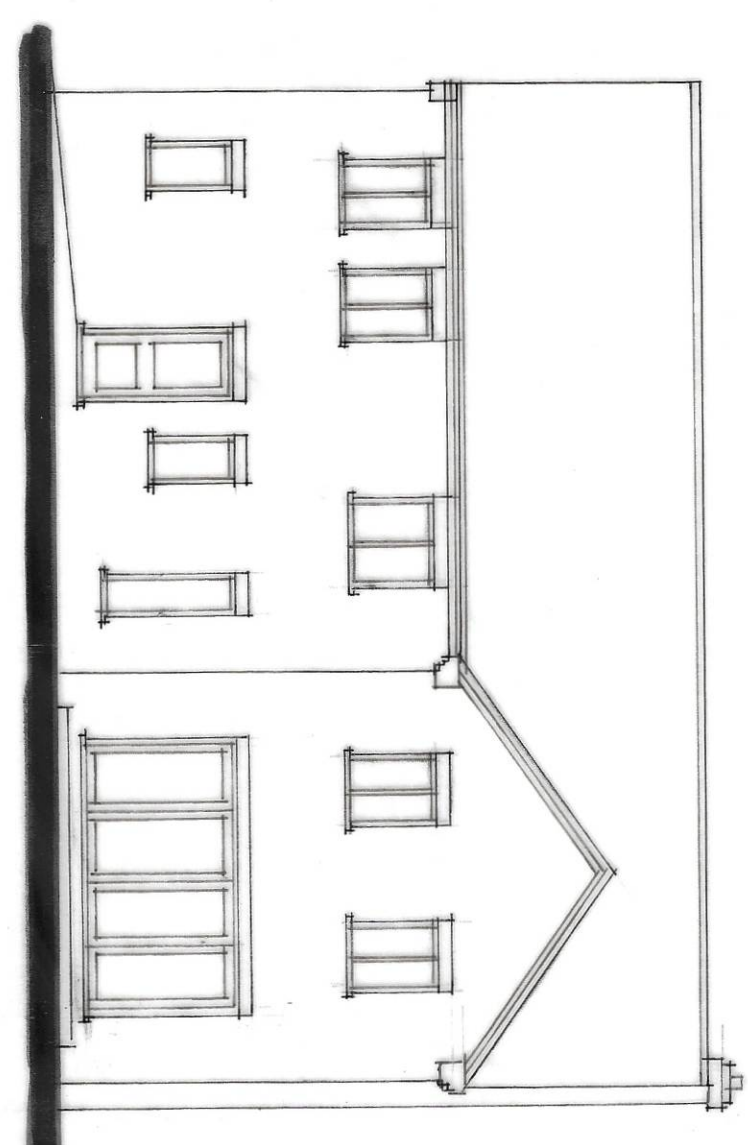


REAR

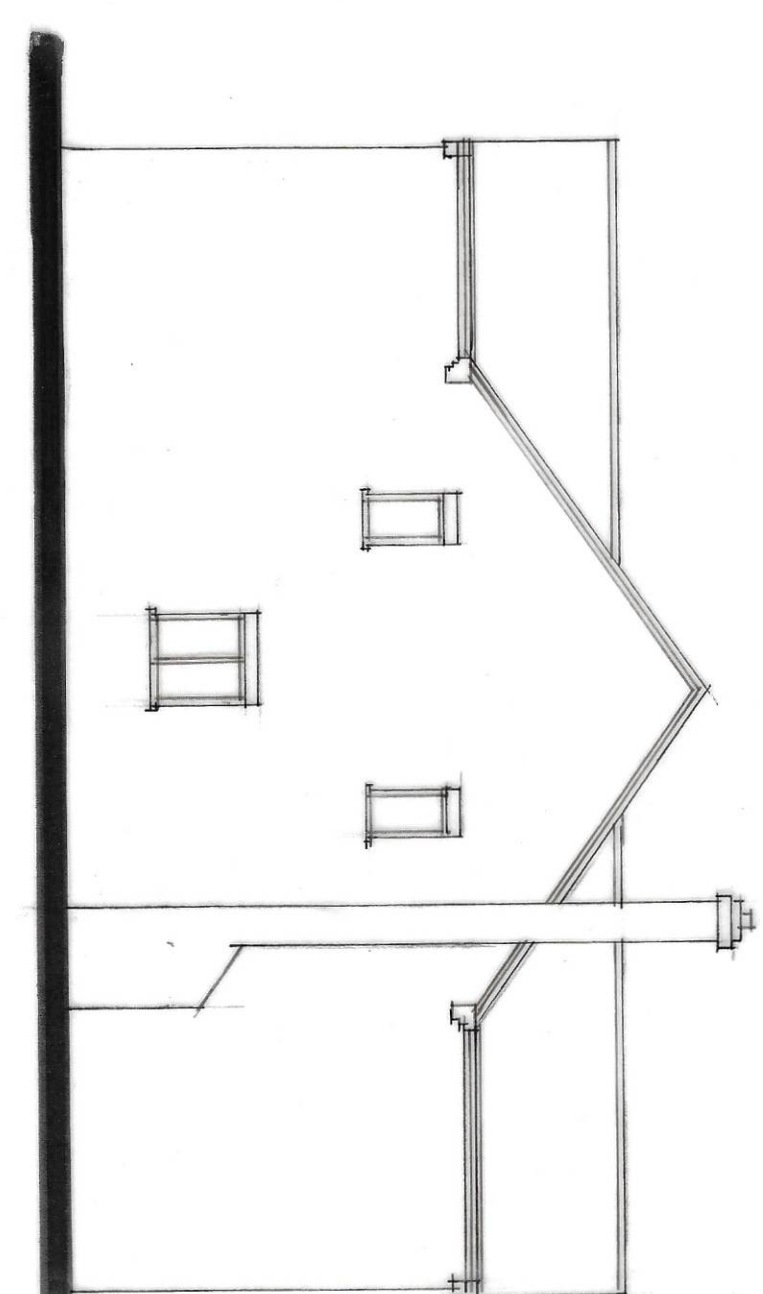

SIDE

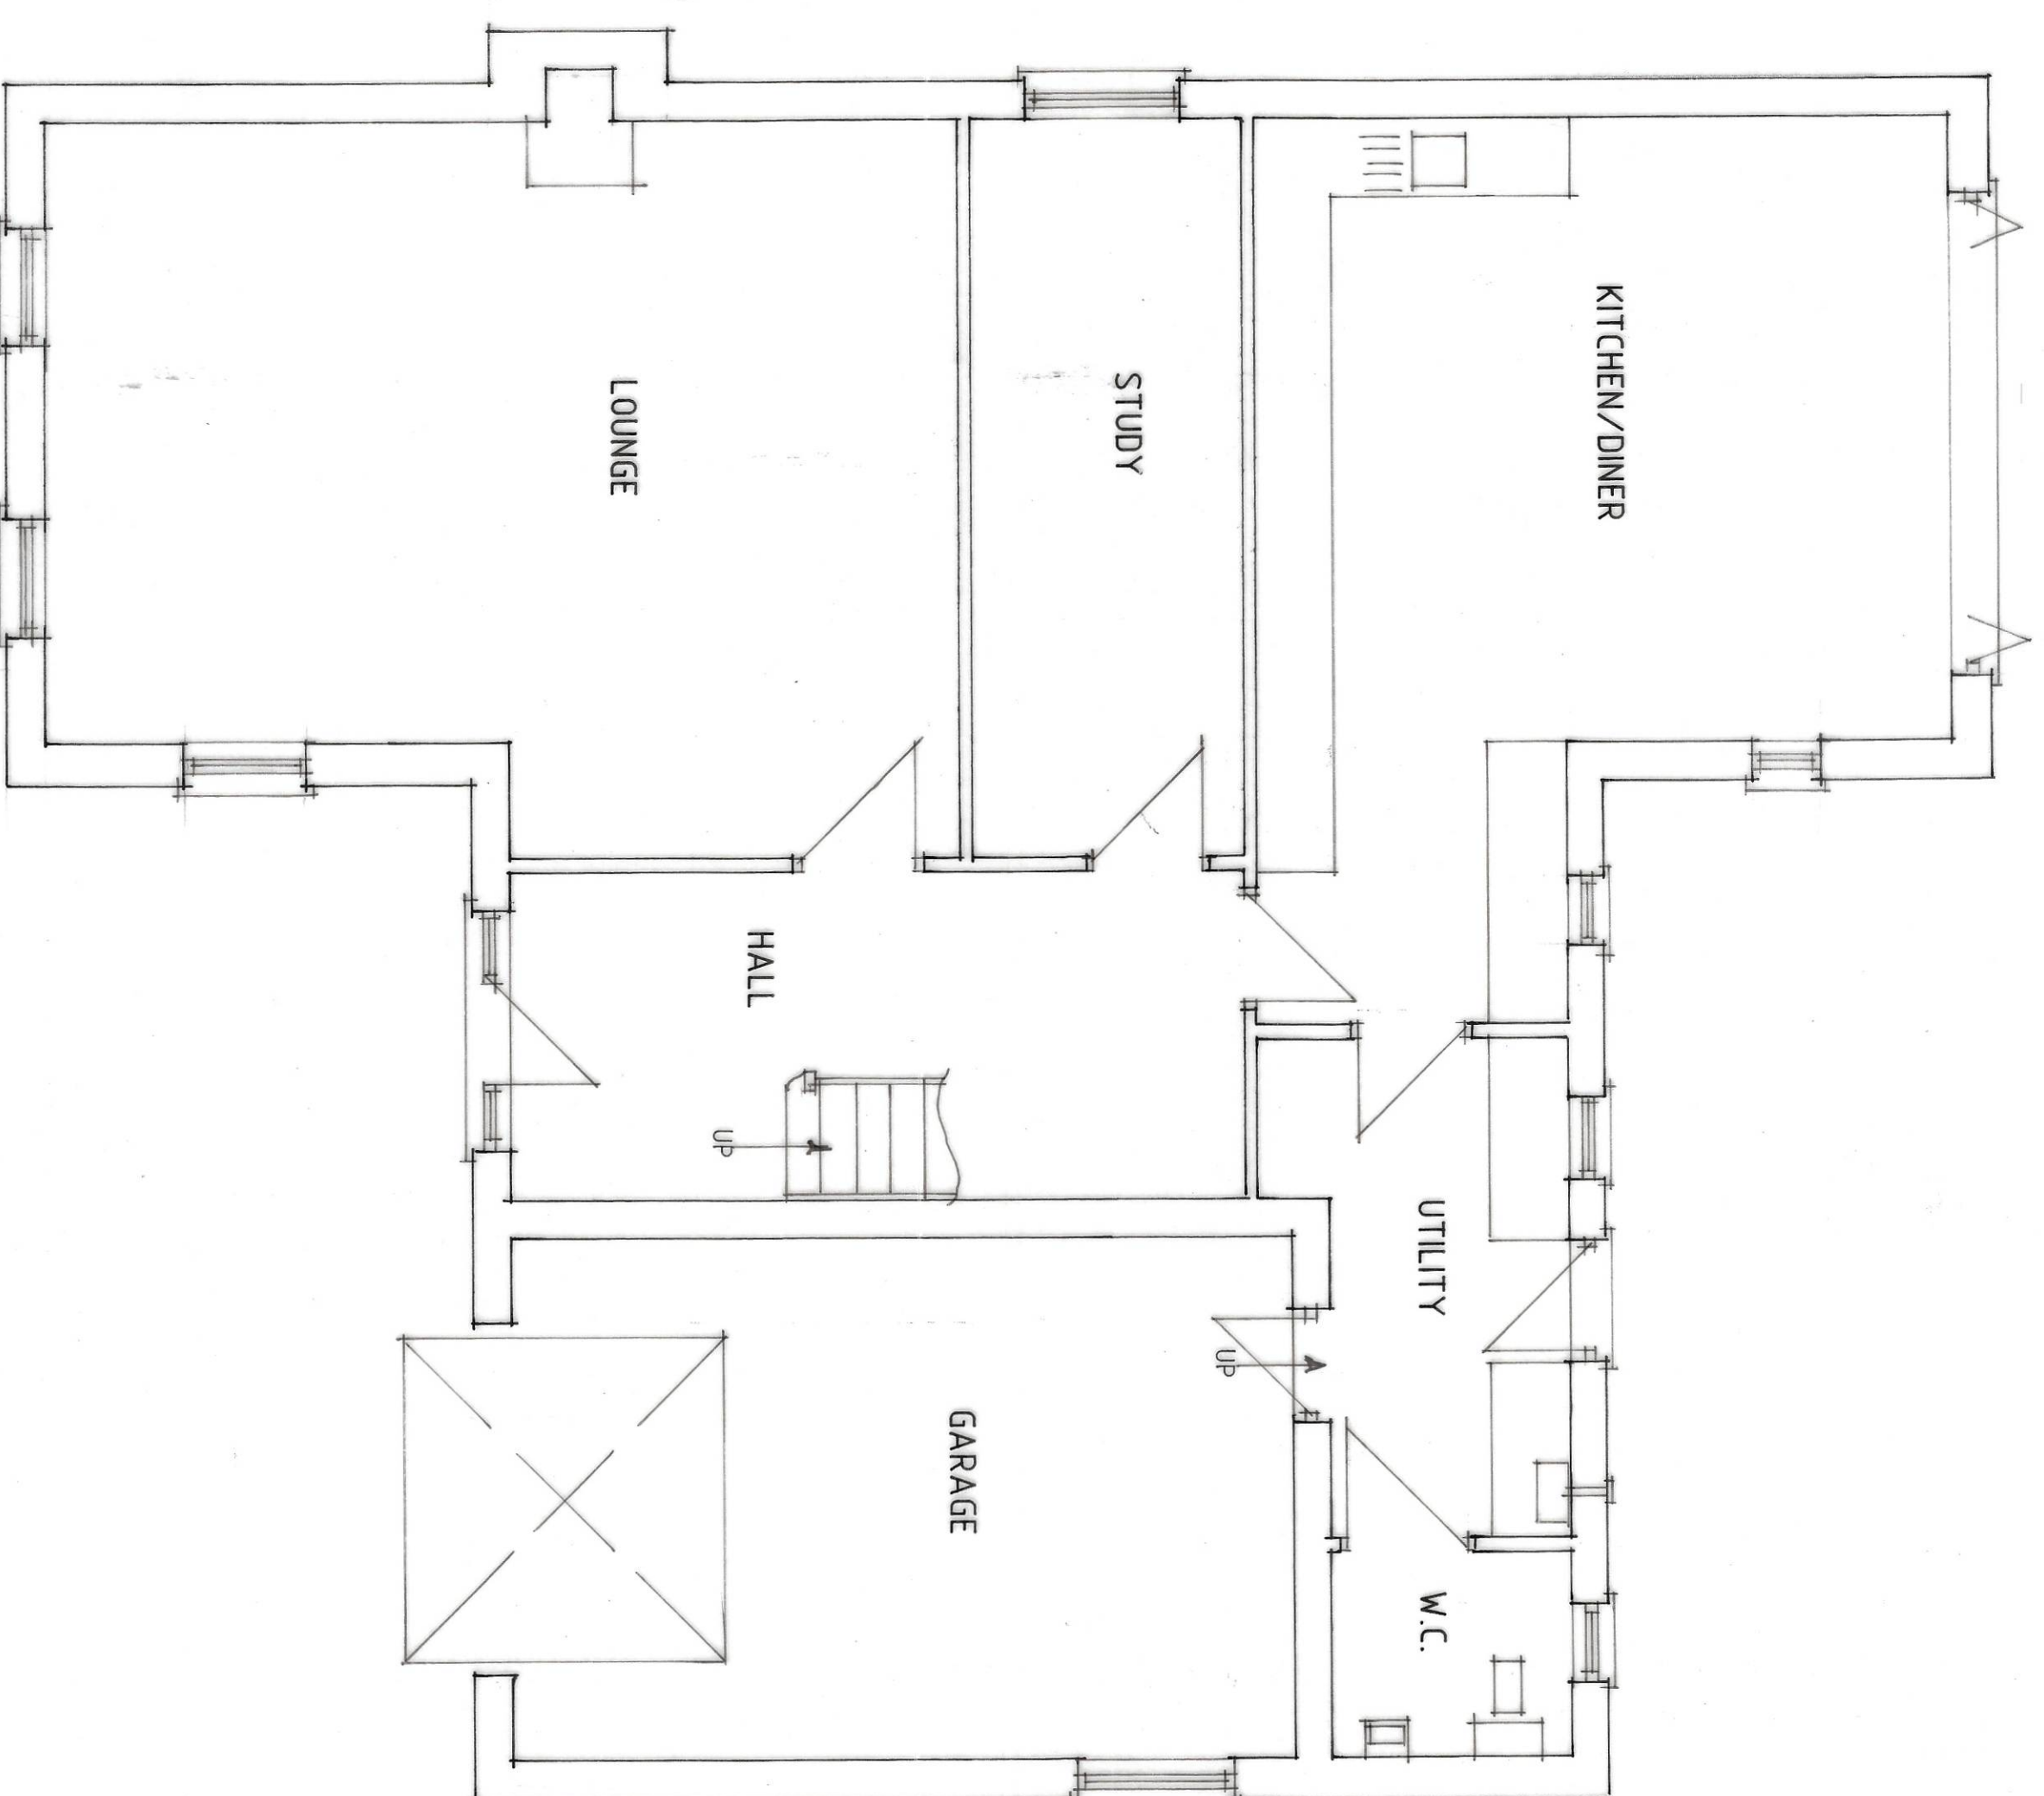

GROUND FLOOR PLAN

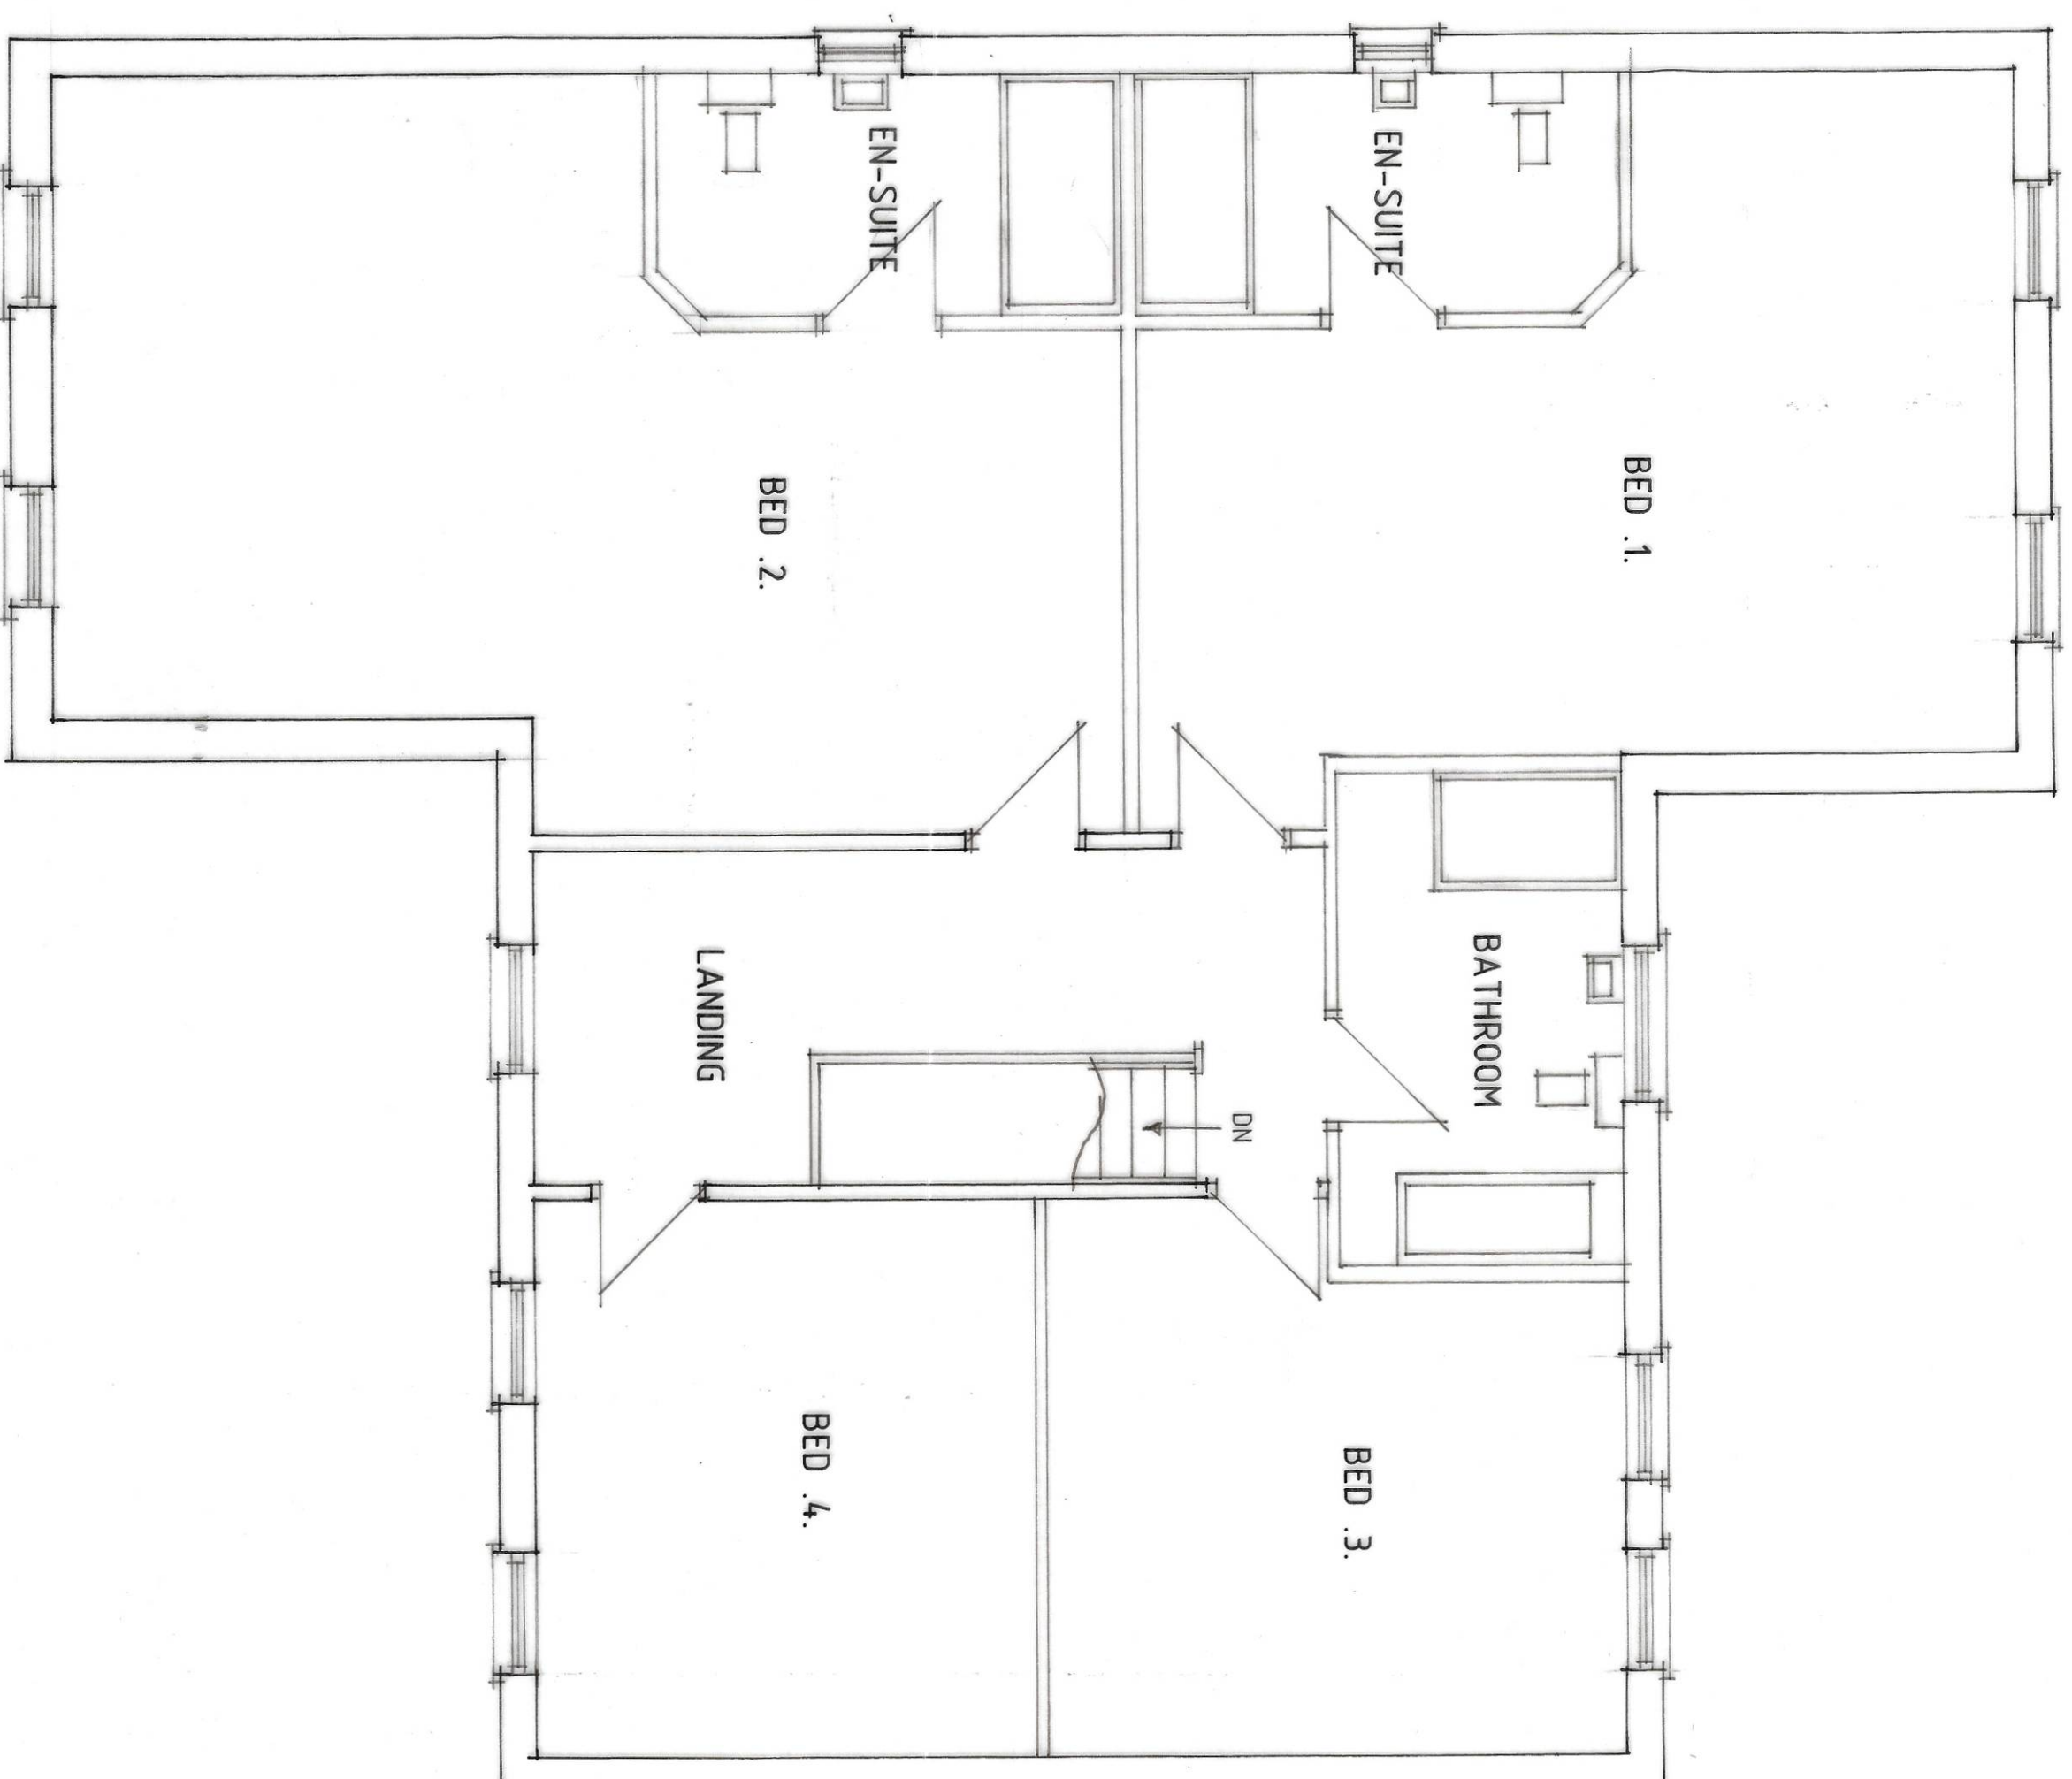

FIRST FLOOR PLAN

Status
DESIGN
CONSULTANTS IN ARCHITECTURE & PLANNING

PROPOSED RESIDENTIAL
DEVELOPMENT AT NEW
SARACENS HEAD P.H.,
WASHWAY ROAD, SARACENS
HEAD
FOR

MR. & MRS. J.M. GONZALEZ.

HOUSE

1:50 1:100 SD22-029/8

OCT-22 B.GILHAM.

2 Edinboro Park, Hildesheim,
Spartan, Texas, HTD 7607
Tel: 01706 429313 Fax: 01706 490702

