

REV	DATE	NOTES
A	28/04/21	House Type Amended to Suit Revised Scheme for 7 Dwellings
B	25/10/21	House Type Amended to Bungalow. Materials Updated Accordingly.

MATERIALS



TRADITIONAL BRICK & STONE;
TIGRA MULTI



SANDTOFT NEO, CLAY PANTILE ROOF
TILES, COLOUR; FLANDERS

BRICKWORK BELOW DPC LEVEL
TO BE, DARK GREY ENGINEERING

WINDOWS; CREAM U-PVC
STYLE AS INDICATED ON DRAWINGS

BLACK SOFFITS AND FASCIAS

BLACK PVC-U RAINWATER GOODS


BLACK CEDRAL WEATHERBOARDING




Front Elevation



Side Elevation

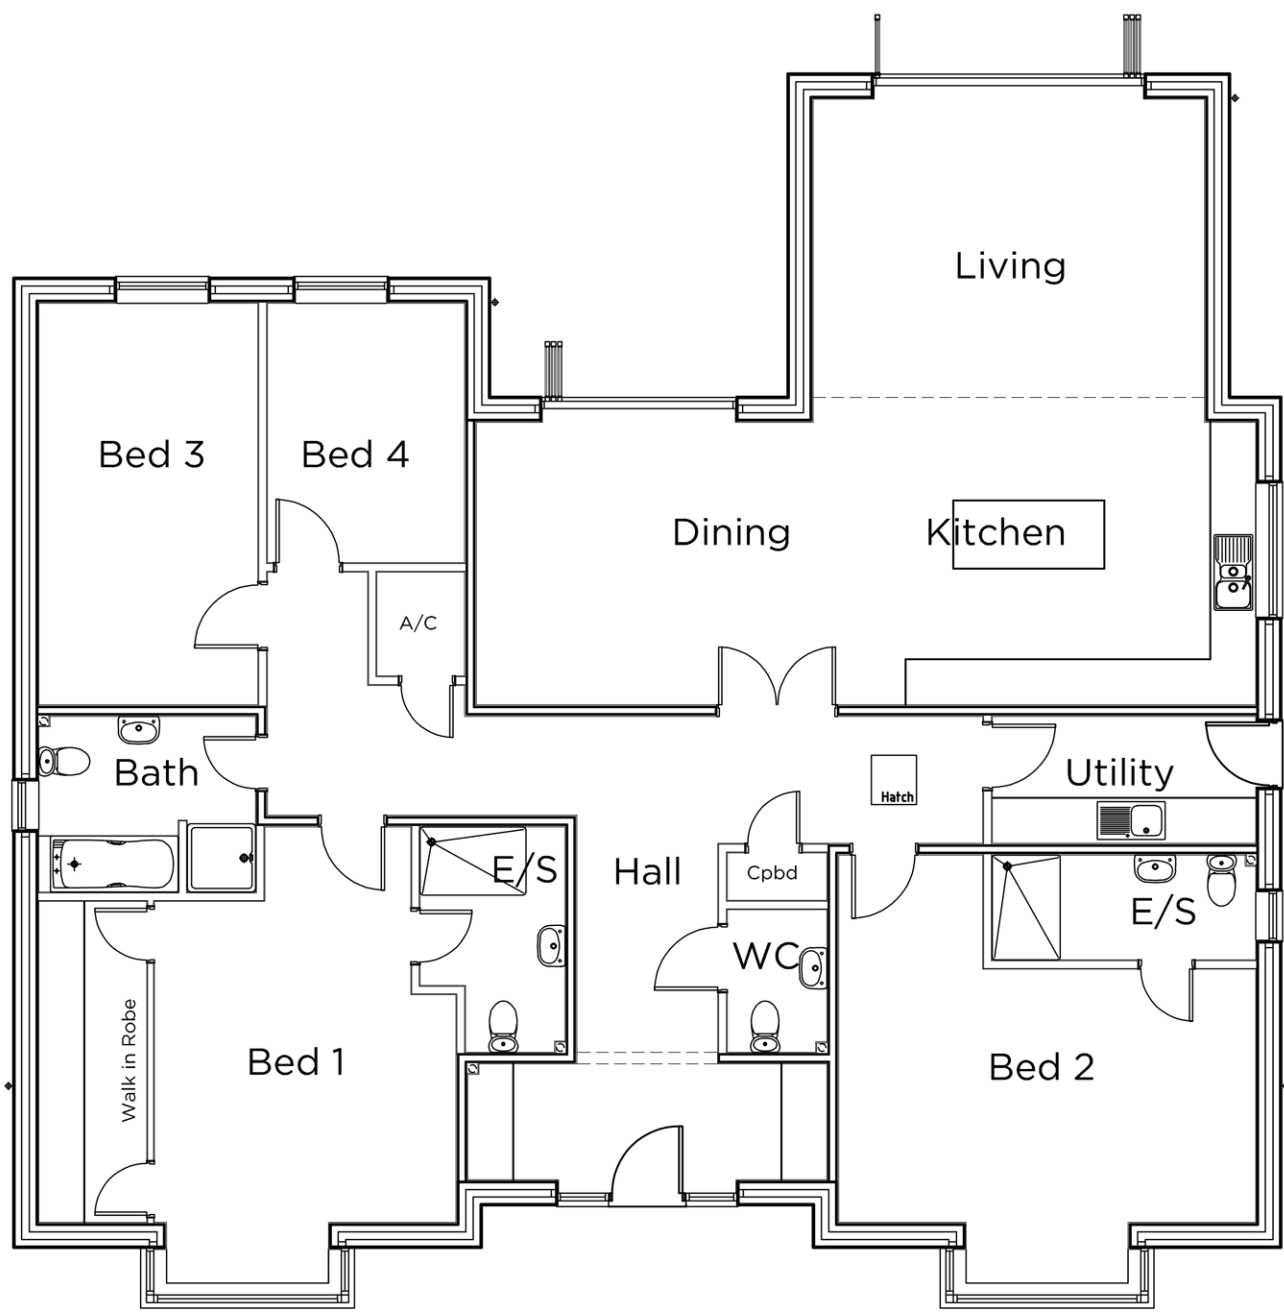

Ground Floor Plan
Plot 6

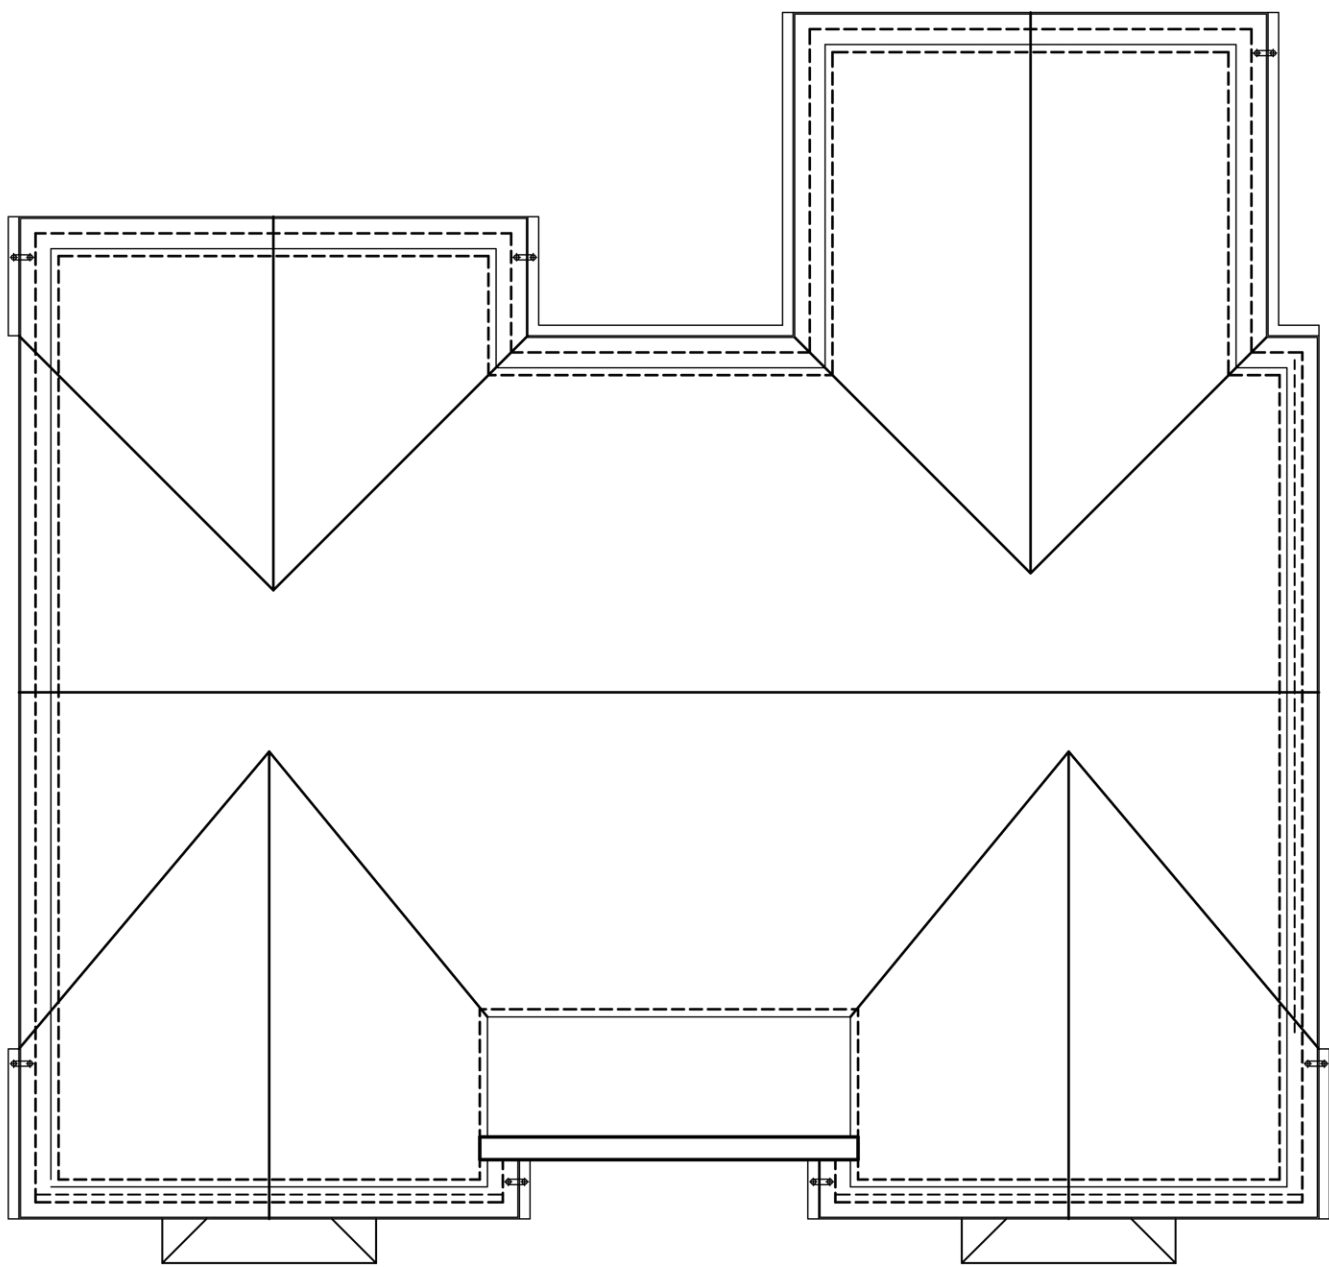


Roof Plan



Rear Elevation



Side Elevation

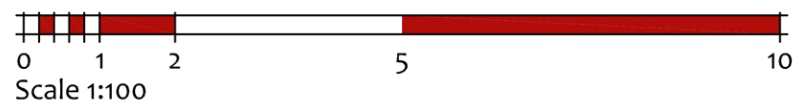

seven22
ARCHITECTURE LTD

22 SHORE VIEW, PETERBOROUGH
CAMBRIDGESHIRE, PE7 8FS
E.info@seven22.co.uk - T.07799 585277

PROJECT
PROPOSED RESIDENTIAL DEVELOPMENT
LAND OFF COB GATE
WHAPLODE
LINCOLNSHIRE
PE12 6TD

CLIENT
HIGHGROVE HOMES (SPALDING) LTD

TITLE
PROPOSED PLANS & ELEVATIONS
PLOT 6 - THE MAGNOLIA

DRAWING No.
028 P07

SCALE	DATE	REV
1:100 @ A1 - 1:200 @ A3	DEC 2020	B