




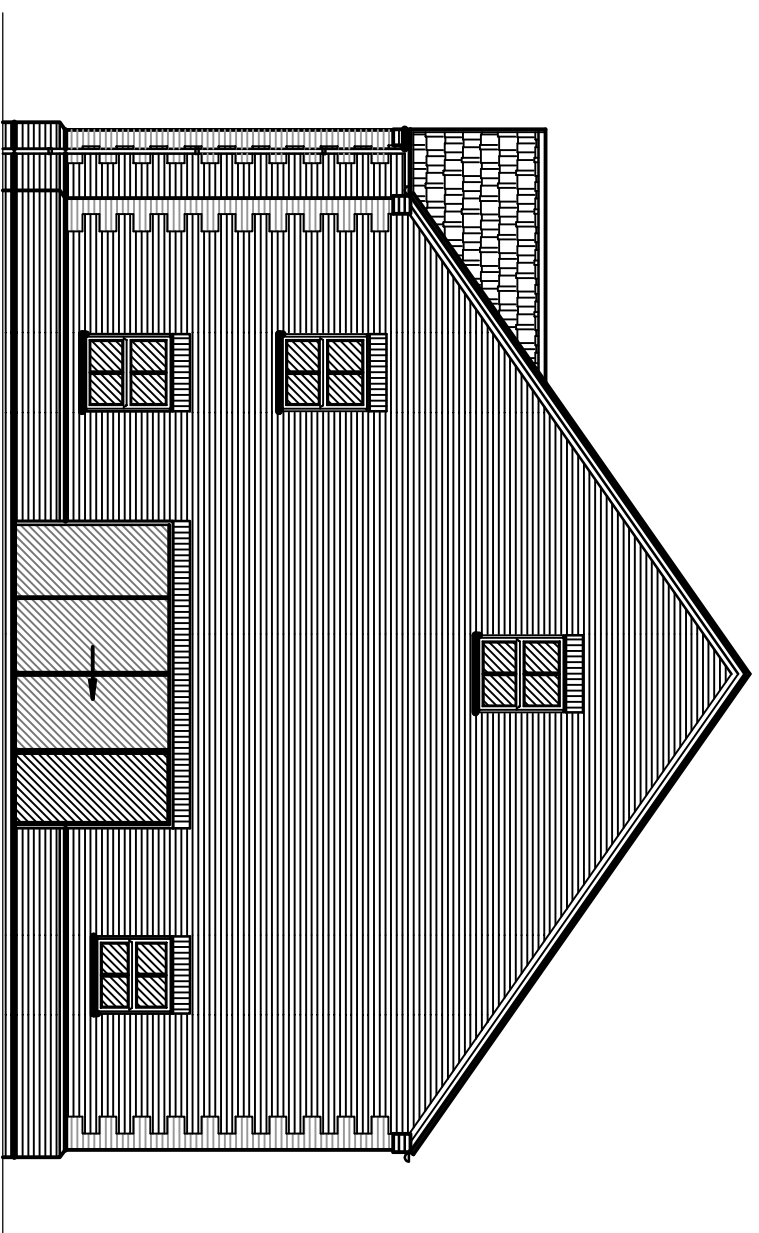

SIDE ELEVATION

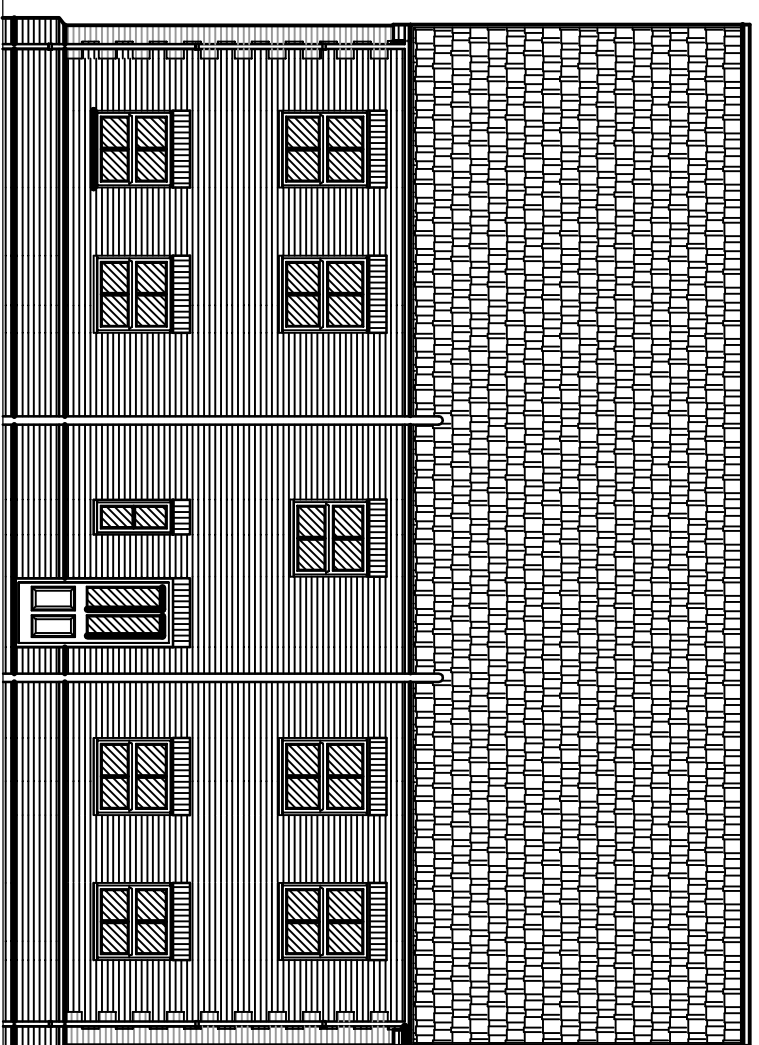

REAR ELEVATION

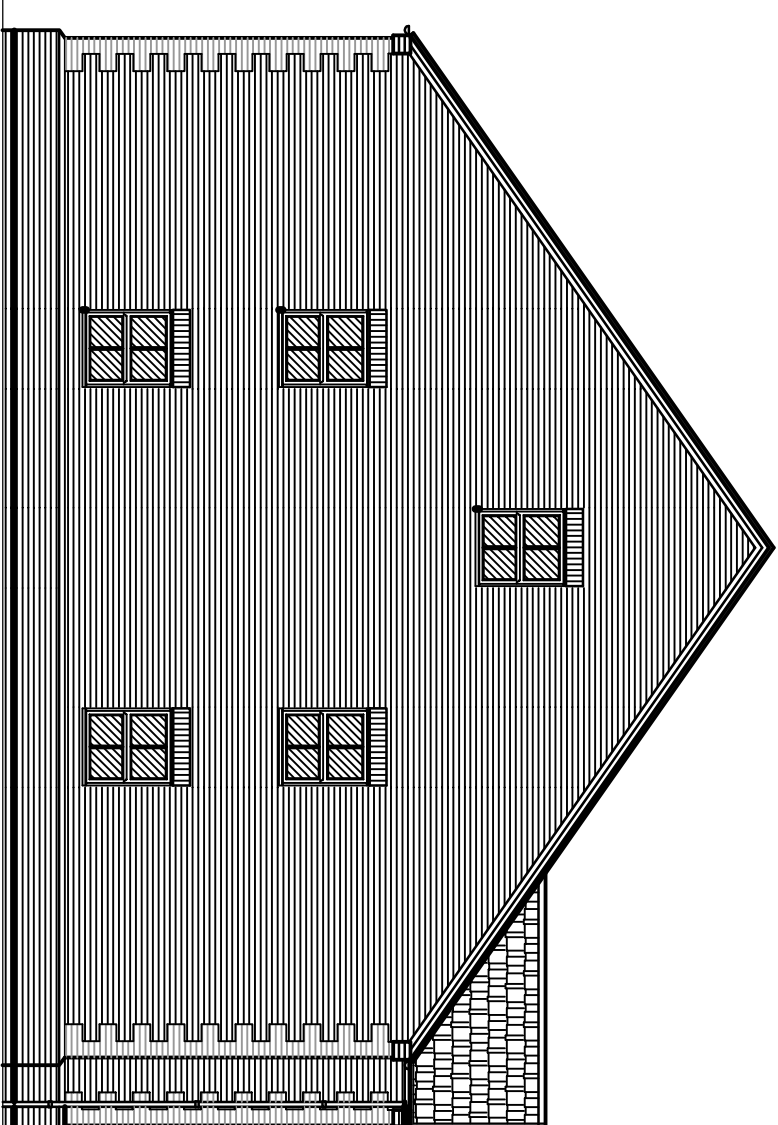

SIDE ELEVATION

EXTERNAL MATERIAL SCHEDULE



WALS - WENERBERGER KASSANDRA MILT

ROOF - MARLEY ETERNET - MARLEY MODERN - SMOOTH GREY

WINDOWS - CREAM LPVC

BI-FOLD DOORS - ALUMINUM

RAINWATER GOODS - BLACK UPVC

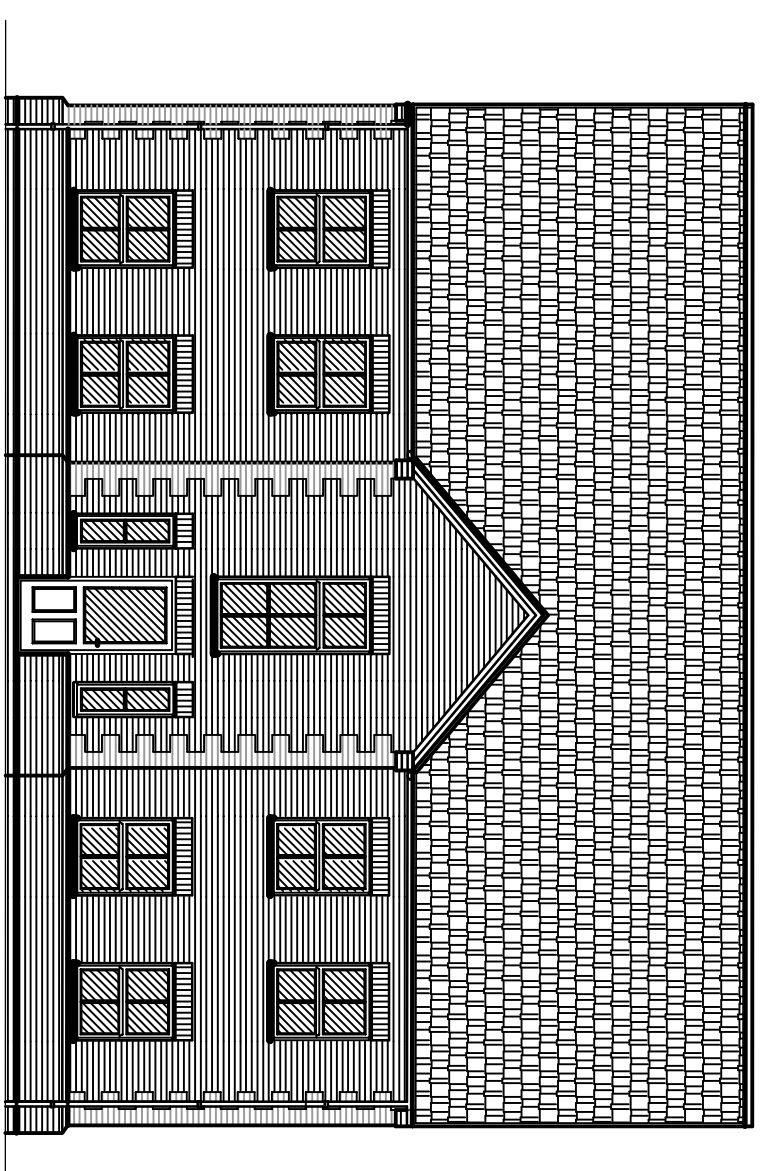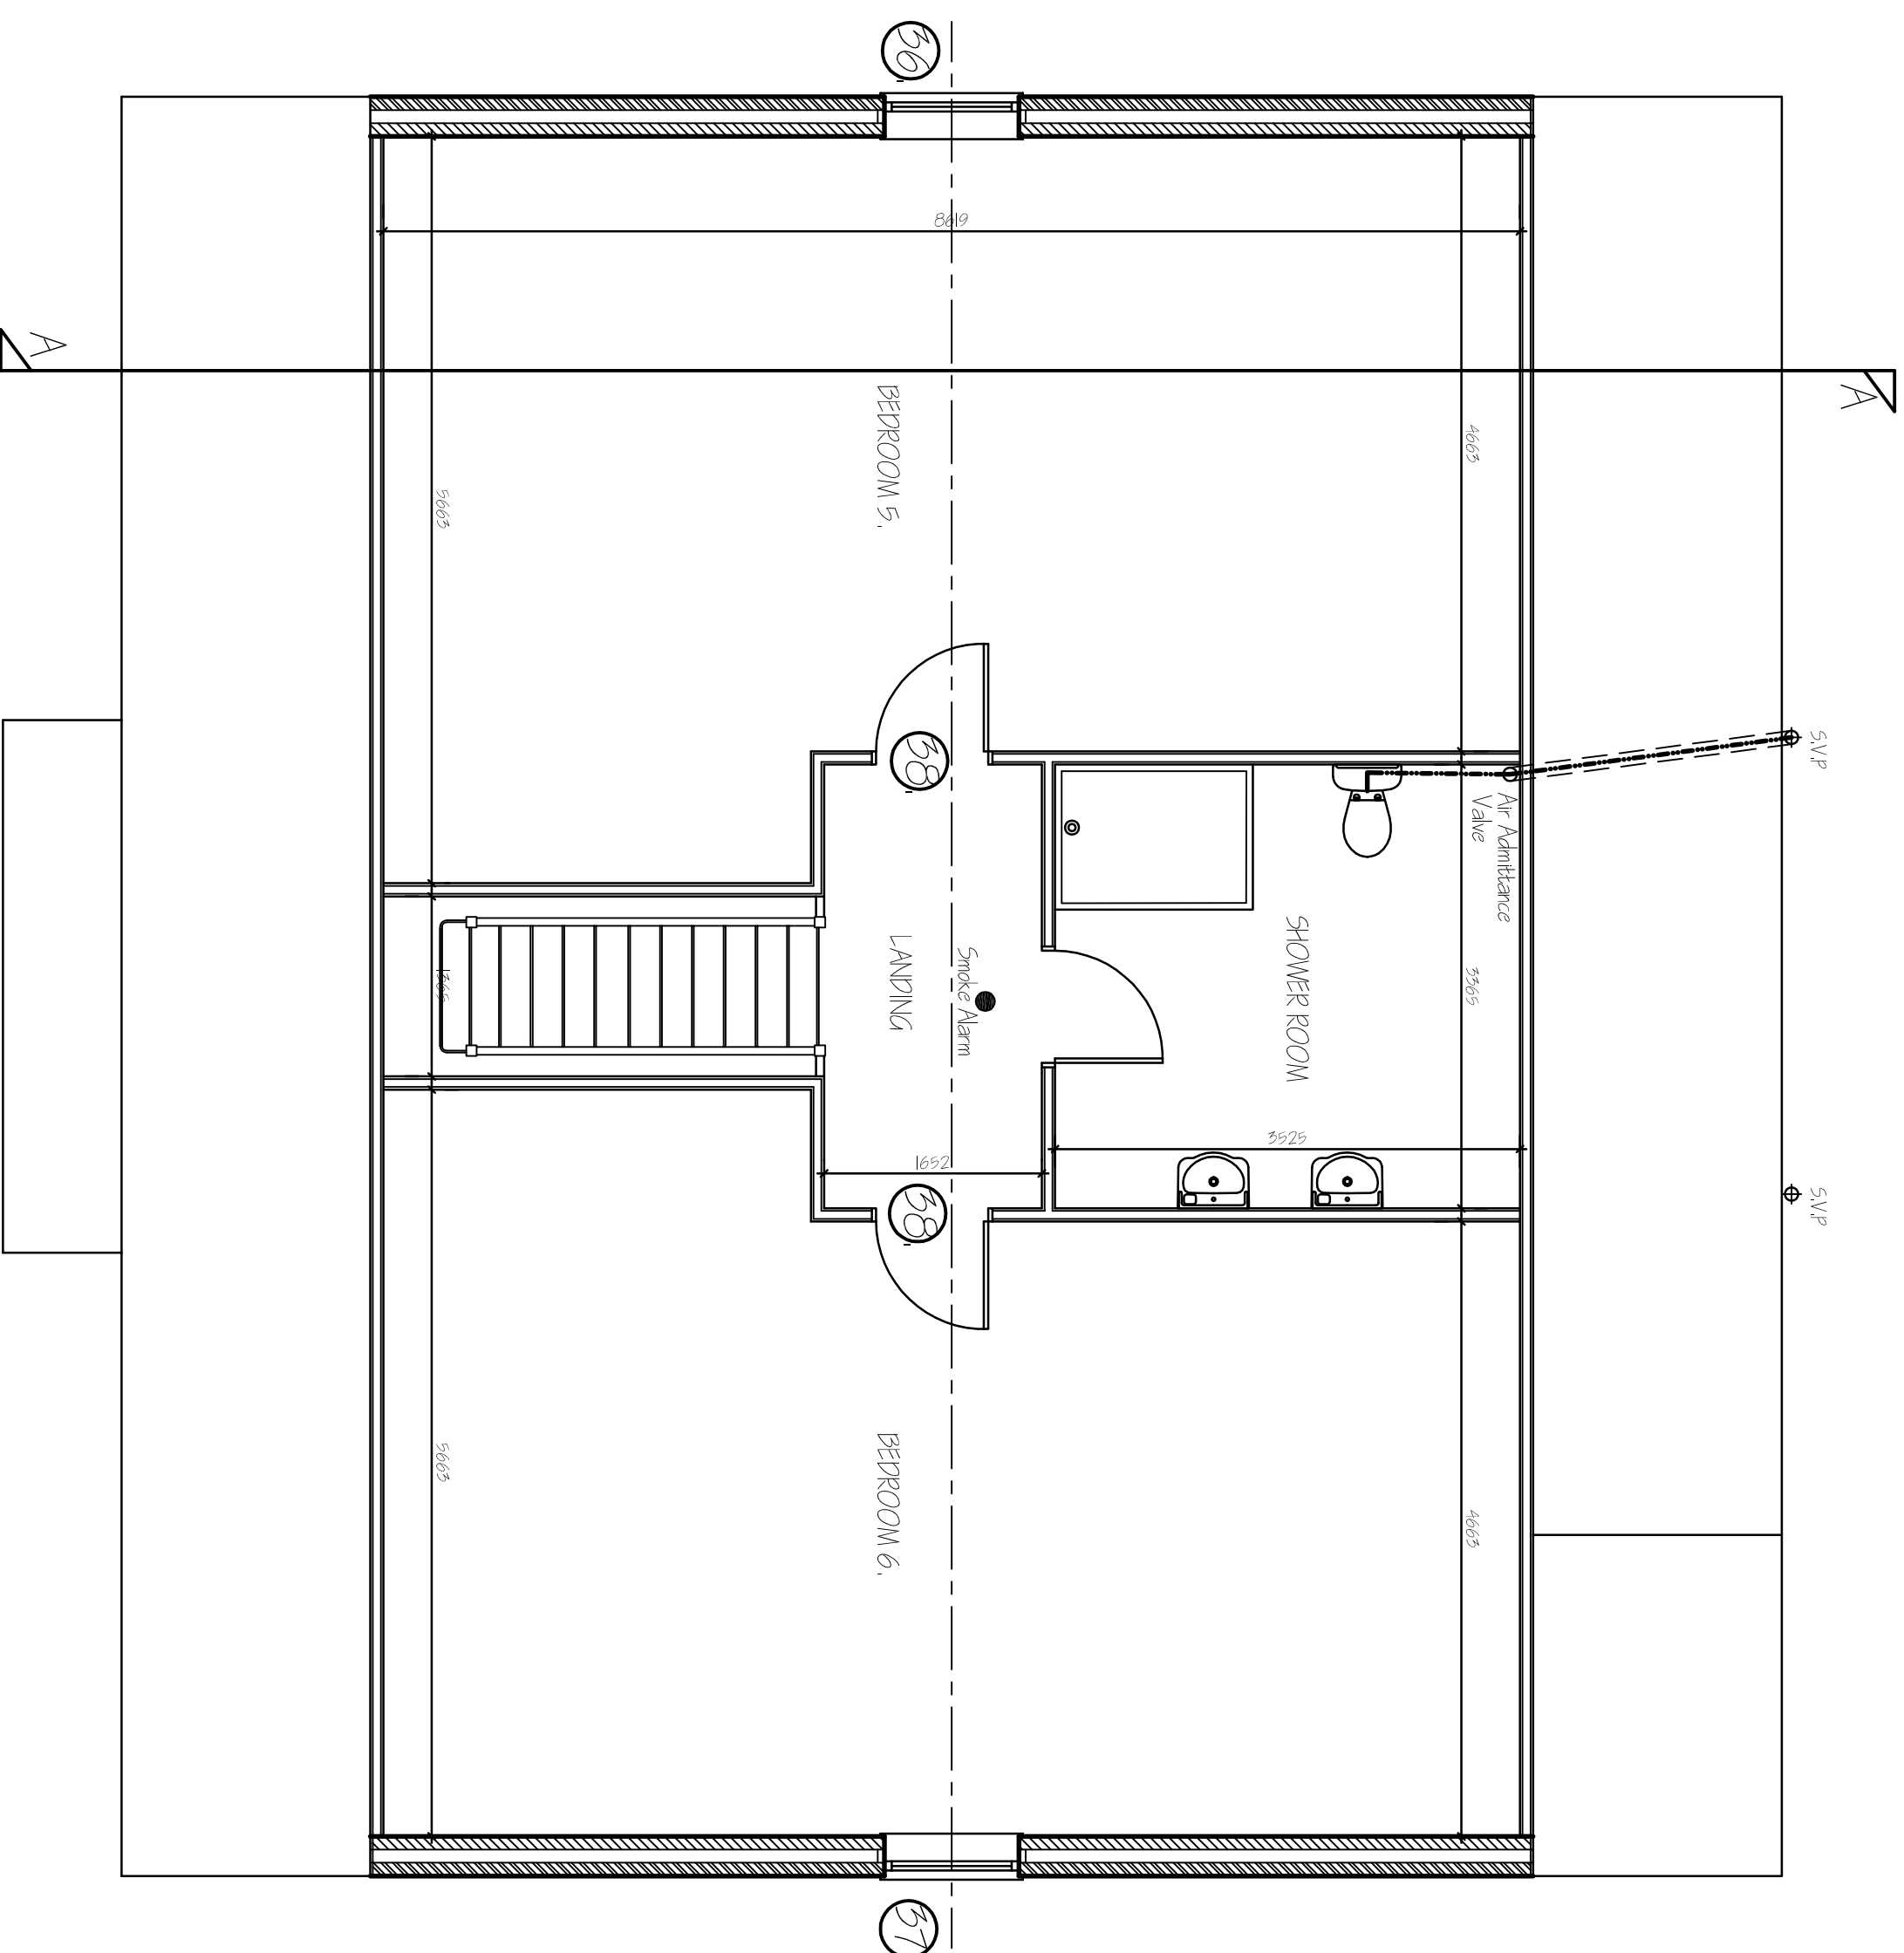

FRONT ELEVATION

[illegible]

G. R. MERCHANT LTD.
I.ENG AMICE FIWO

**ARCHITECTURAL, STRUCTURAL
AND LAND DRAINAGE
CONSULTANTS**

4 Wrights Mews
12A Park Road, Holbeach,
Spalding, Lincs. PE12 7EE
Tel: 01406 490800
Fax: 01406 425744
E-Mail: gr.merchant@btconnect.com

E-Mail: gr.merchant@btconnect.com

PROPOSED 5 BEDROOM HOUSE

WHAPLODE PROVE
SPALDING, LINC'S, PEIZ OTK

MR. J. WATERFALL

Drawing

SECOND FLOOR PLAN & ELEVATIONS
- PROPOSED.

-PROPOSED-

Job Ref. 3/37-17

[illegible]

MAY 2017

MAY 2017. SLB.

DO NOT SCALE FROM THIS DRAWING

