



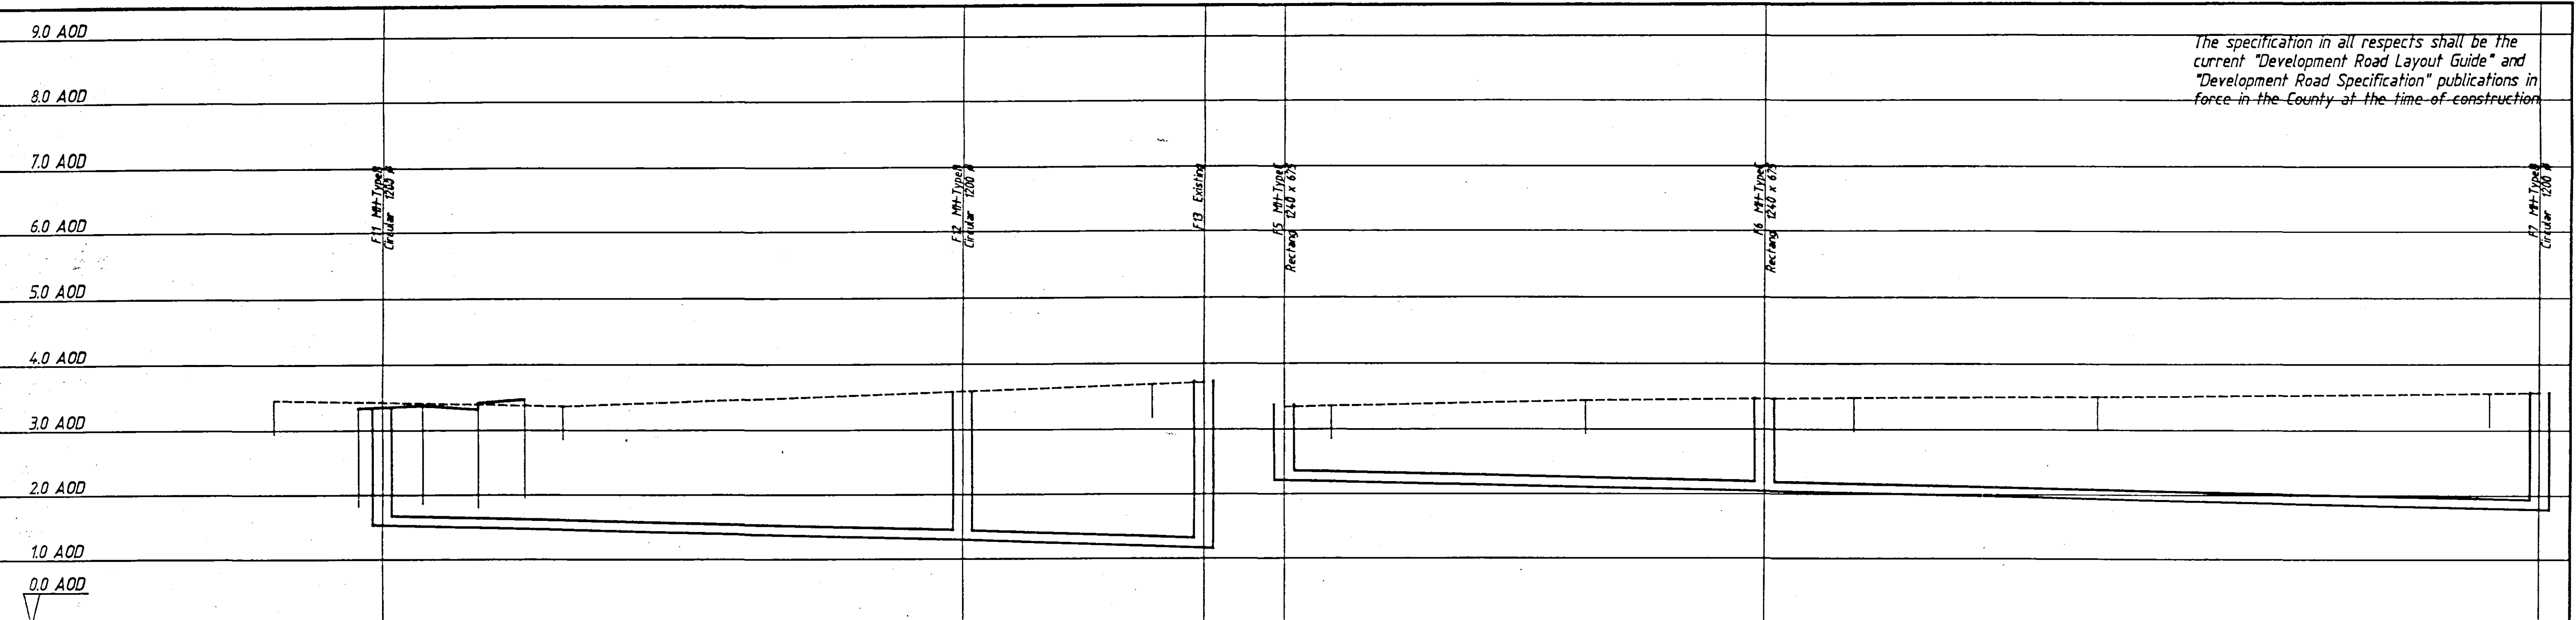

The specification in all respects shall be the current "Development Road Layout Guide" and "Development Road Specification" publications in force in the County at the time of construction

STORM SEWERS	COVER LEVEL & PIPE NUMBER									
	PIPE BEDDING									
	PIPE SIZE, MATERIAL & STRENGTH									
	INVERT LEVEL, PIPE LENGTH & GRADIENT									
FOUL SEWERS	COVER LEVEL & PIPE NUMBER									
	PIPE BEDDING									
	PIPE SIZE, MATERIAL & STRENGTH									
	INVERT LEVEL, PIPE LENGTH & GRADIENT									

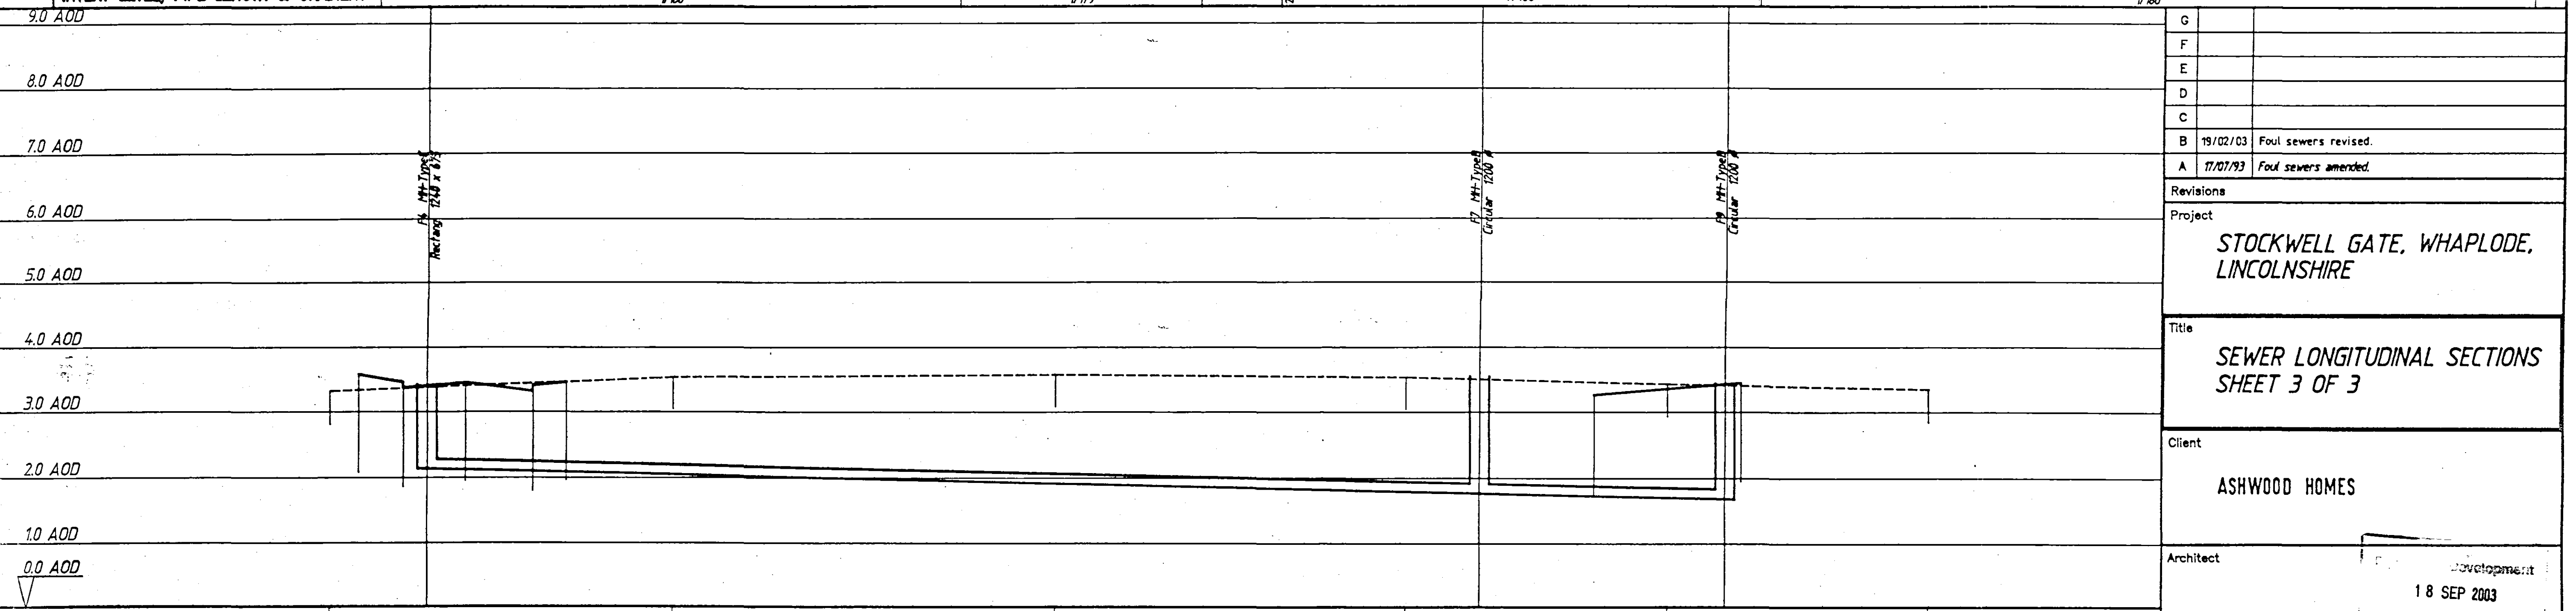

G	
F	
E	
D	
C	
B	19/02/03 Foul sewers revised.
A	11/01/93 Foul sewers amended.

Revisions
Project
STOCKWELL GATE, WHAPLODE, LINCOLNSHIRE
Title
SEWER LONGITUDINAL SECTIONS SHEET 3 OF 3

Client
ASHWOOD HOMES
Architect
Development
18 SEP 2003

STORM SEWERS	COVER LEVEL & PIPE NUMBER									
	PIPE BEDDING									
	PIPE SIZE, MATERIAL & STRENGTH									
	INVERT LEVEL, PIPE LENGTH & GRADIENT									
FOUL SEWERS	COVER LEVEL & PIPE NUMBER									
	PIPE BEDDING									
	PIPE SIZE, MATERIAL & STRENGTH									
	INVERT LEVEL, PIPE LENGTH & GRADIENT									

Scales: 1/200 HZ, 1/50 VT Date: February 1993
Drawn: GDS Checked: Reinf. Checked:
RLT Engineering Consultants Ltd
CONSULTING STRUCTURAL & CIVIL ENGINEERS
RLT House 5 Oxford Road Colchester Essex CO3 3HN
Telephone: 0206 768655 Fax: 0206 768656
Drawing No. 9112/04/09 Revision B