



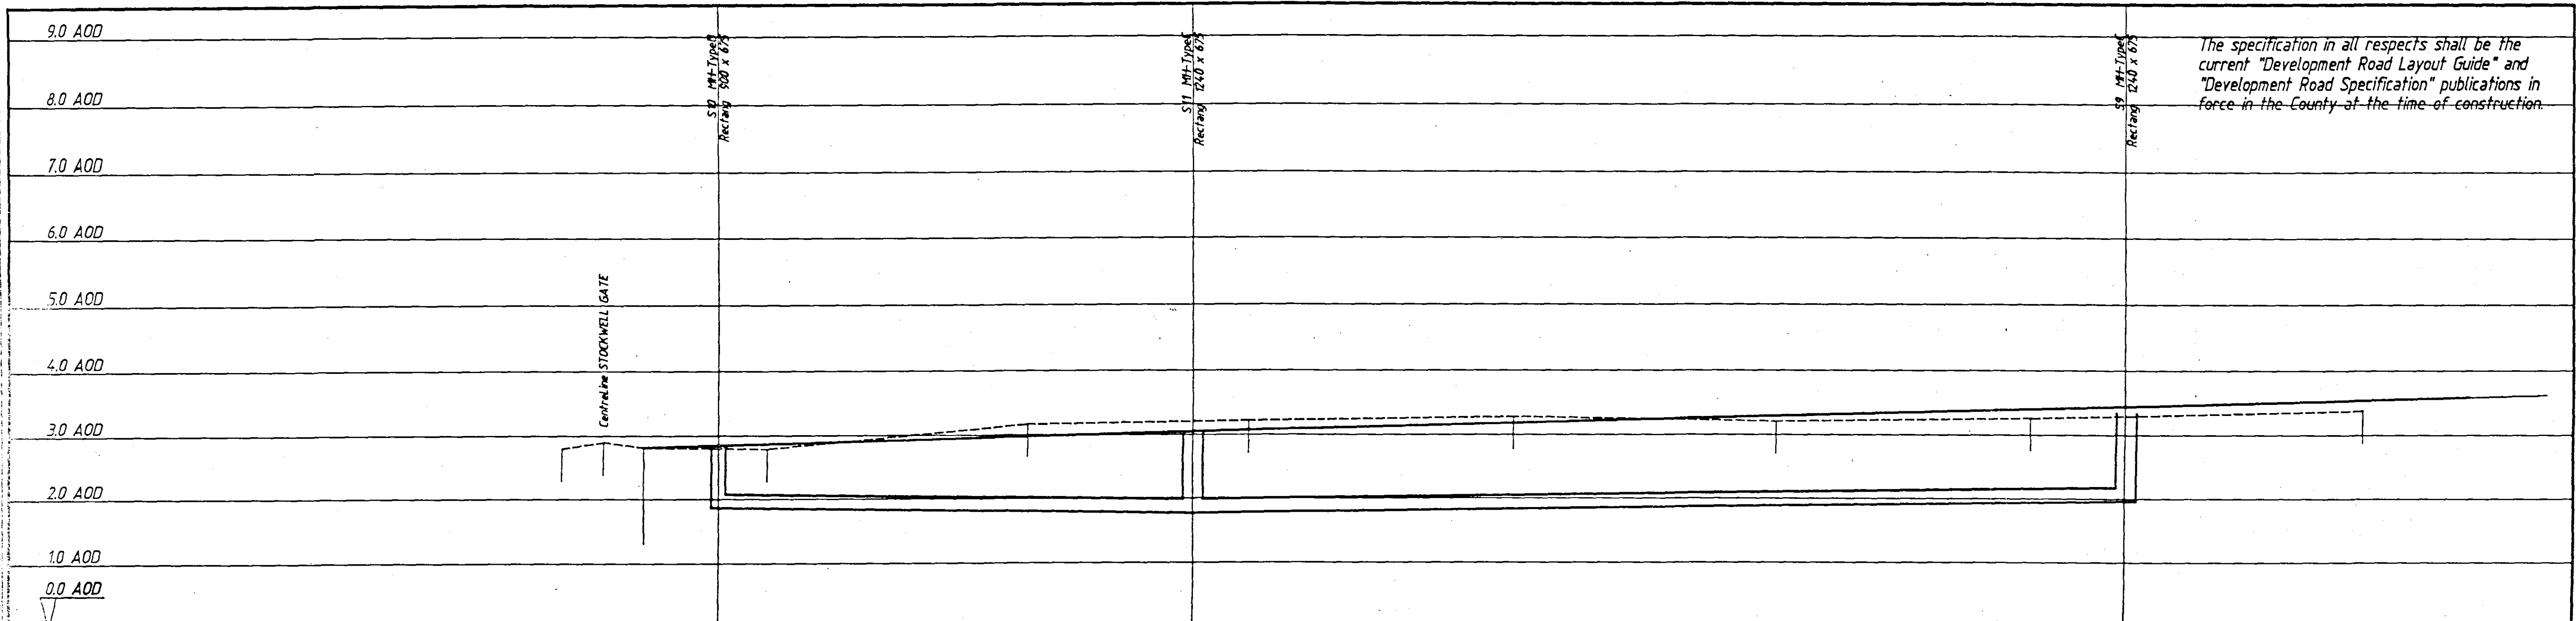

The specification in all respects shall be the current "Development Road Layout Guide" and "Development Road Specification" publications in force in the County at the time of construction.

STORM SEWERS	COVER LEVEL & PIPE NUMBER		1+72	1+78	1+82
	PIPE BEDDING		ConcSmd	ConcSmd	ConcSmd
	PIPE SIZE, MATERIAL & STRENGTH		CircPipe 225 # ClayWare ExtraStr	CircPipe 225 # ClayWare ExtraStr	CircPipe 225 # ClayWare ExtraStr
	INVERT LEVEL, PIPE LENGTH & GRADIENT		1+72 1.00 1/300	1+78 1.00 1/300	1+82 1.00 1/300
FOUL SEWERS	COVER LEVEL & PIPE NUMBER		1+72	1+78	1+82
	PIPE BEDDING				
	PIPE SIZE, MATERIAL & STRENGTH				
	INVERT LEVEL, PIPE LENGTH & GRADIENT				

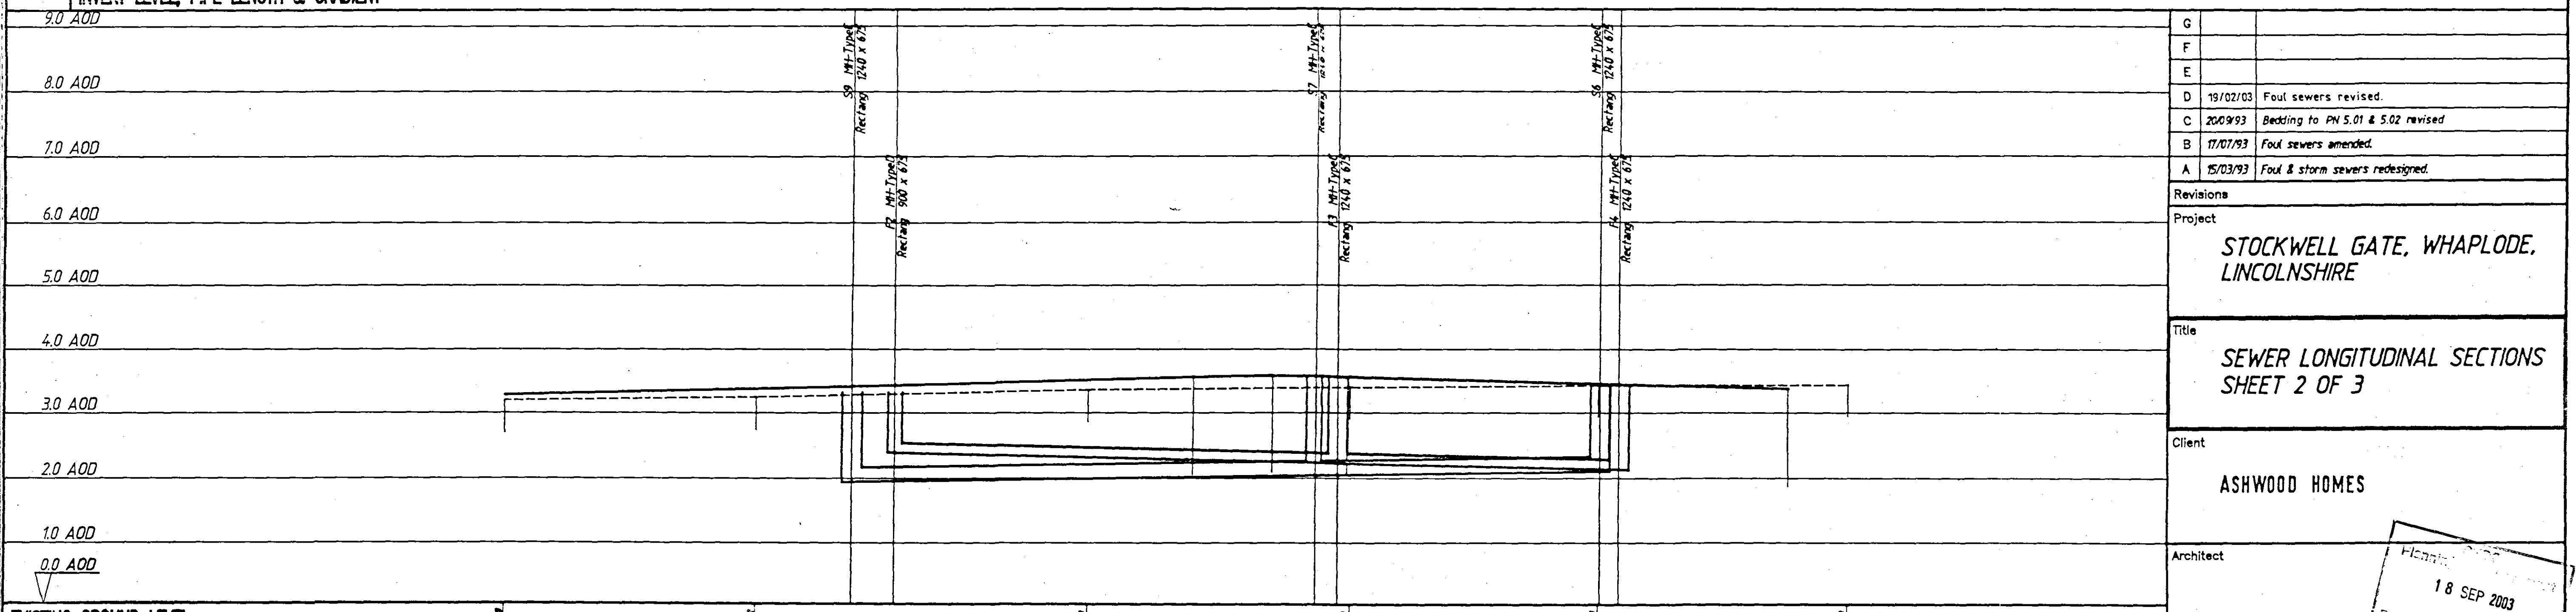

G	
F	
E	
D	19/02/03 Foul sewers revised.
C	20/09/93 Bedding to PN 5.01 & 5.02 revised
B	17/07/93 Foul sewers amended.
A	15/03/93 Foul & storm sewers redesigned.

Revisions
Project
STOCKWELL GATE, WHAPLODE, LINCOLNSHIRE

Title
SEWER LONGITUDINAL SECTIONS SHEET 2 OF 3

Client
ASHWOOD HOMES

Architect
HEATHER ROSE
18 SEP 2003

STORM SEWERS	COVER LEVEL & PIPE NUMBER		1+72	1+78	1+82
	PIPE BEDDING		ConcSmd	Class B	ConcSmd
	PIPE SIZE, MATERIAL & STRENGTH		CircPipe 225 # ClayWare ExtraStr	CircPipe 225 # ClayWare ExtraStr	CircPipe 225 # ClayWare ExtraStr
	INVERT LEVEL, PIPE LENGTH & GRADIENT		1+72 1.00 1/300	1+78 1.00 1/300	1+82 1.00 1/300
FOUL SEWERS	COVER LEVEL & PIPE NUMBER		1+72	1+78	1+82
	PIPE BEDDING		ConcSmd	ConcSmd	ConcSmd
	PIPE SIZE, MATERIAL & STRENGTH		CircPipe 150 # ClayWare ExtraStr	CircPipe 150 # ClayWare ExtraStr	CircPipe 150 # ClayWare ExtraStr
	INVERT LEVEL, PIPE LENGTH & GRADIENT		1+72 2.576 1/100	1+78 2.278 1/120	1+82 1.00 1/120

Scales: 1/200 HZ, 1/50 VT Date: February 1993

Drawn: GDS Checked: Reinf. Checked:

RLT Engineering Consultants Ltd.
CONSULTING STRUCTURAL & CIVIL ENGINEERS

RLT House 5 Oxford Road Colchester Essex CO3 3HN
Telephone: 0206 768655 Fax: 0206 768656

Drawing No. 9112/04/08 Revision D