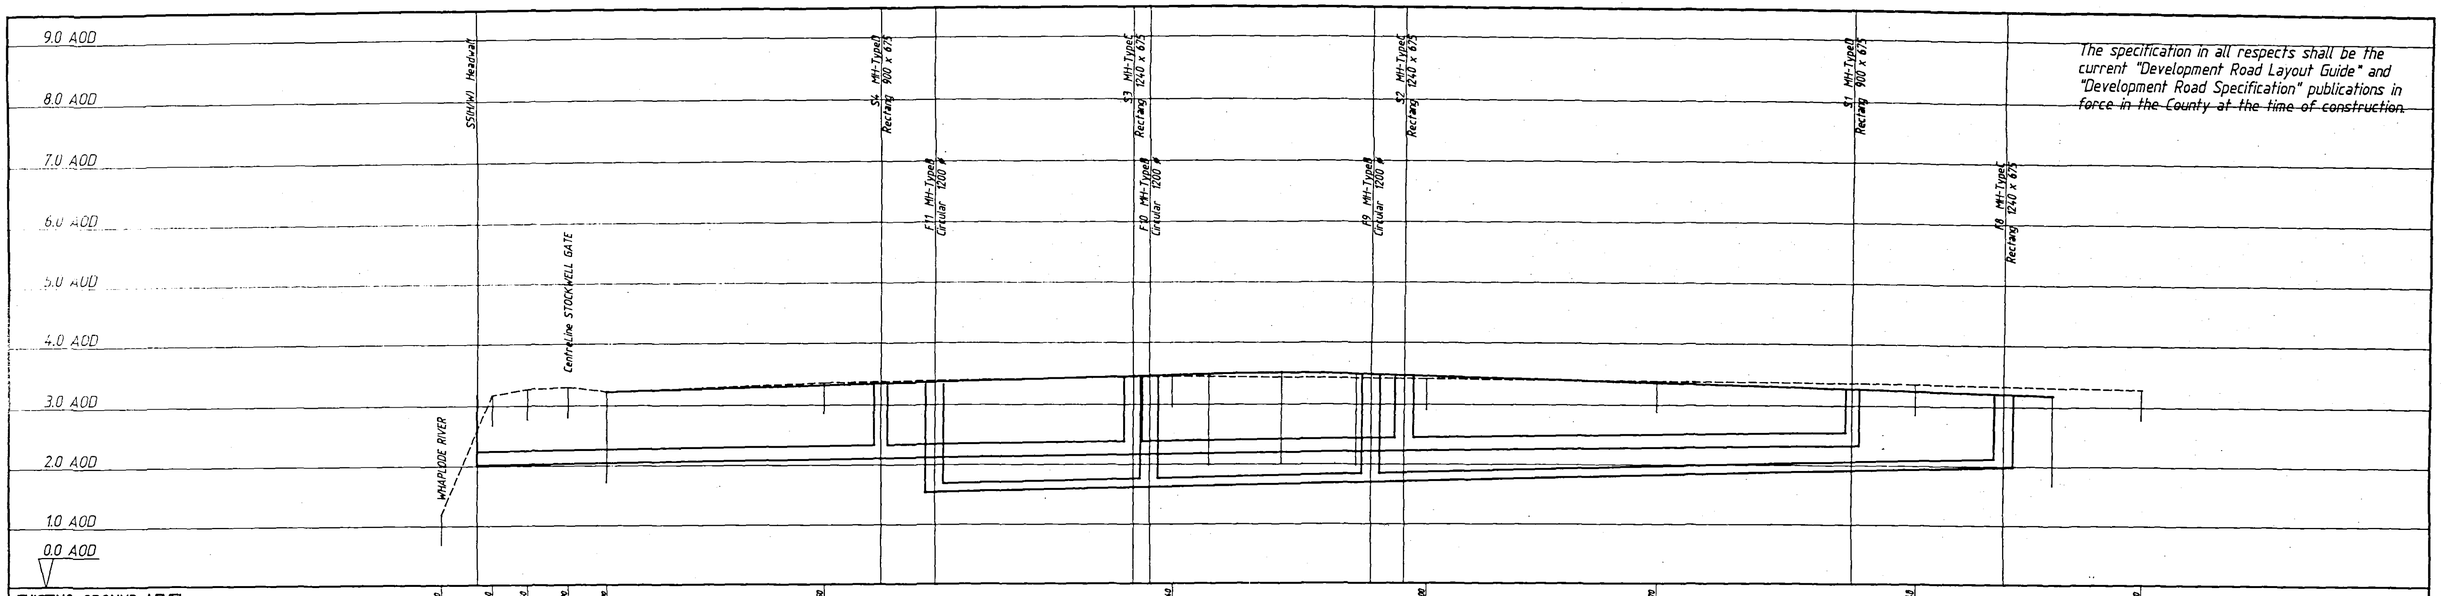

The specification in all respects shall be the current "Development Road Layout Guide" and "Development Road Specification" publications in force in the County at the time of construction.

| | | |