


The specification in all respects shall be the current "Lincolnshire Design Guide For Residential Areas" and "Development Road Specification" publications in force in the County at the time of construction.

- KEY
- Storm sewer:
 - Foul sewer:
 - Storm drain:
 - Foul drain:
 - Street light:
- To L.C.C. Spec. Section 14 "Development Road Specification and Construction"

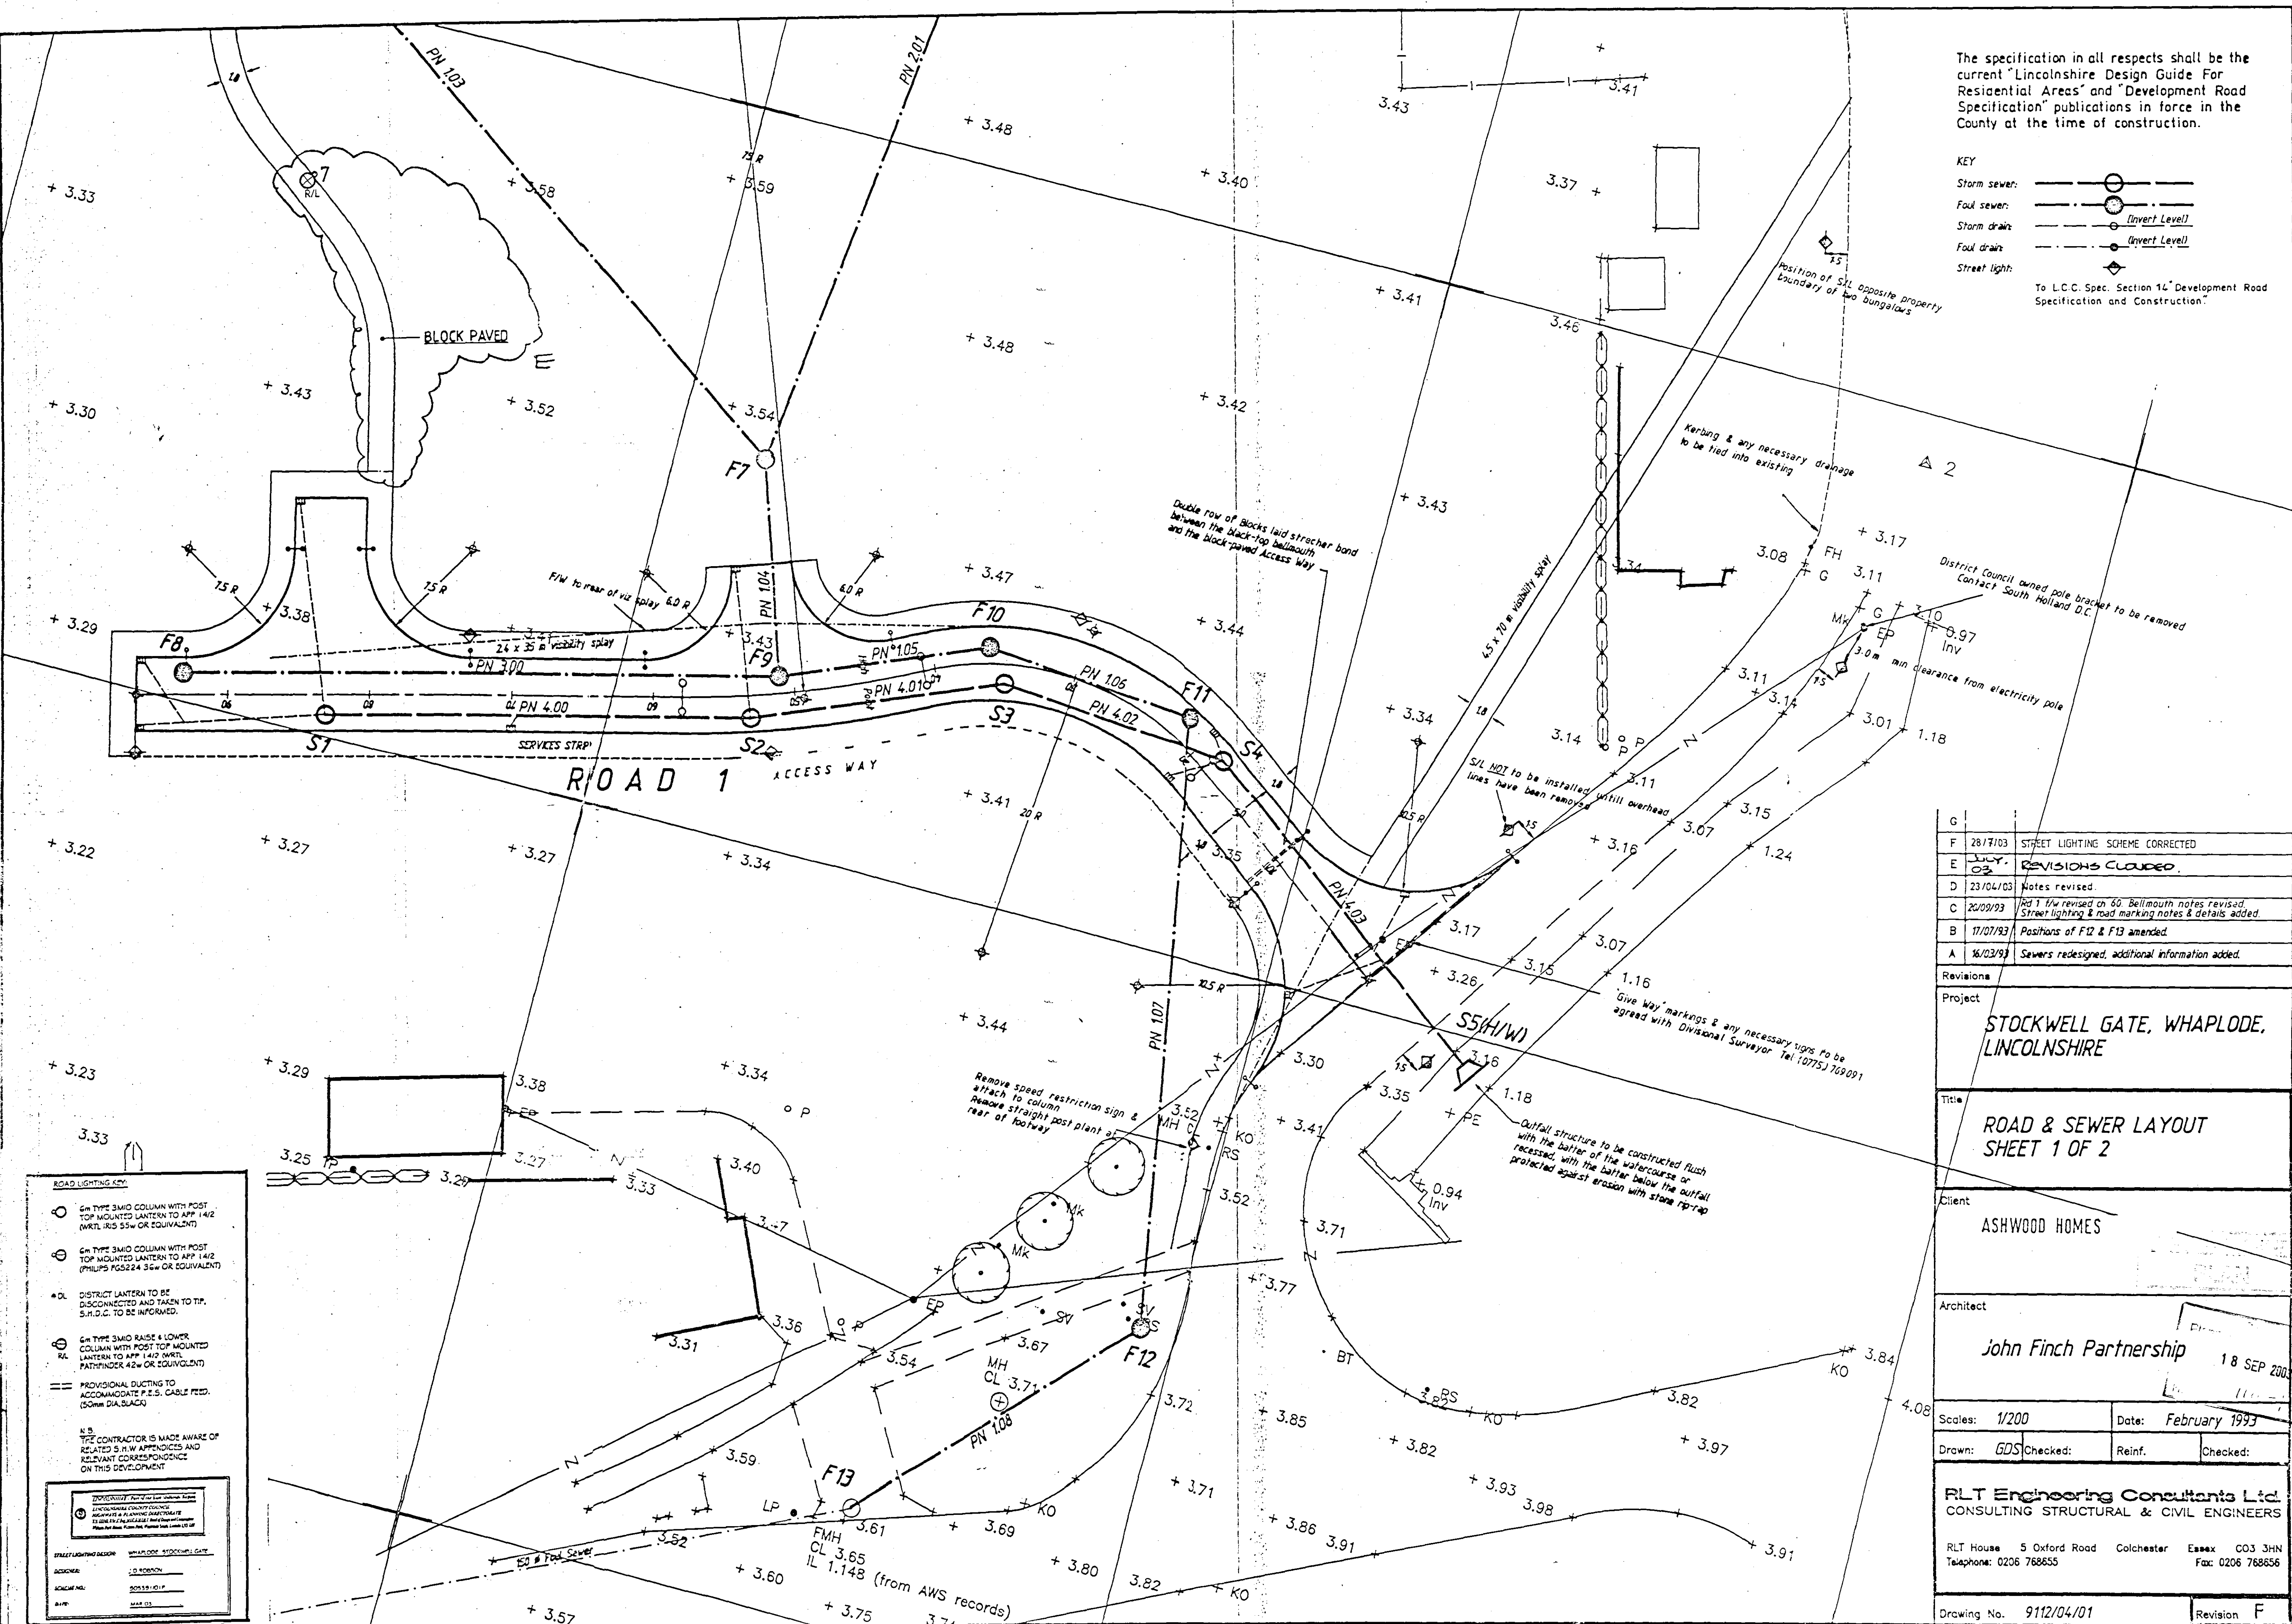


G	28/7/03	STREET LIGHTING SCHEME CORRECTED
F	28/7/03	REVISIONS CLOUSED
E	23/04/03	Notes revised
D	20/09/93	Red 1 f/w revised on 60. Bellmouth notes revised. Street lighting & road marking notes & details added
C	17/07/93	Positions of F12 & F13 amended
B	16/03/93	Sewers redesigned, additional information added
A		
Revisions		
Project		
STOCKWELL GATE, WHAPLODE, LINCOLNSHIRE		
Title		
ROAD & SEWER LAYOUT SHEET 1 OF 2		
Client		
ASHWOOD HOMES		
Architect		
John Finch Partnership 18 SEP 2003		
Scale:	1/200	Date: February 1993
Drawn:	GDS	Checked: Reinf. Checked:
RLT Engineering Consultants Ltd. CONSULTING STRUCTURAL & CIVIL ENGINEERS		
RLT House 5 Oxford Road Colchester Essex CO3 3HN Telephone: 0206 768655 Fax: 0206 768656		
Drawing No.	9112/04/01	Revision F

ROAD LIGHTING KEY

- 6m TYPE 3MID COLUMN WITH POST TOP MOUNTED LANTERN TO APP 14/2 (MRL 185 55W OR EQUIVALENT)
- 6m TYPE 3MID COLUMN WITH POST TOP MOUNTED LANTERN TO APP 14/2 (PHILIPS PG5224 35W OR EQUIVALENT)
- DL DISTRICT LANTERN TO BE DISCONNECTED AND TAKEN TO TIP. S.U.O.C. TO BE INFORMED.
- 6m TYPE 3MID RAISE & LOWER COLUMN WITH POST TOP MOUNTED LANTERN TO APP 14/2 (MRL 185 55W OR EQUIVALENT)
- PROVISIONAL DUCTING TO ACCOMMODATE P.E.S. CABLE FEED. (50mm DIA. BLACK)

N.B. THE CONTRACTOR IS MADE AWARE OF RELATED S.H.W. APPROVEDS AND RELEVANT CORRESPONDENCE ON THIS DEVELOPMENT

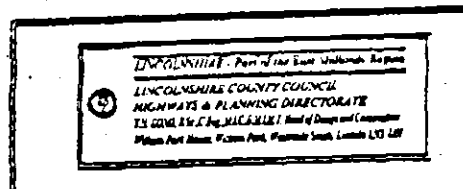

STREET LIGHTING DESIGN: WHAPLODE, STOCKWELL GATE
 APPROVED: J.D. ROBINSON
 DATE: 18 SEP 2003