



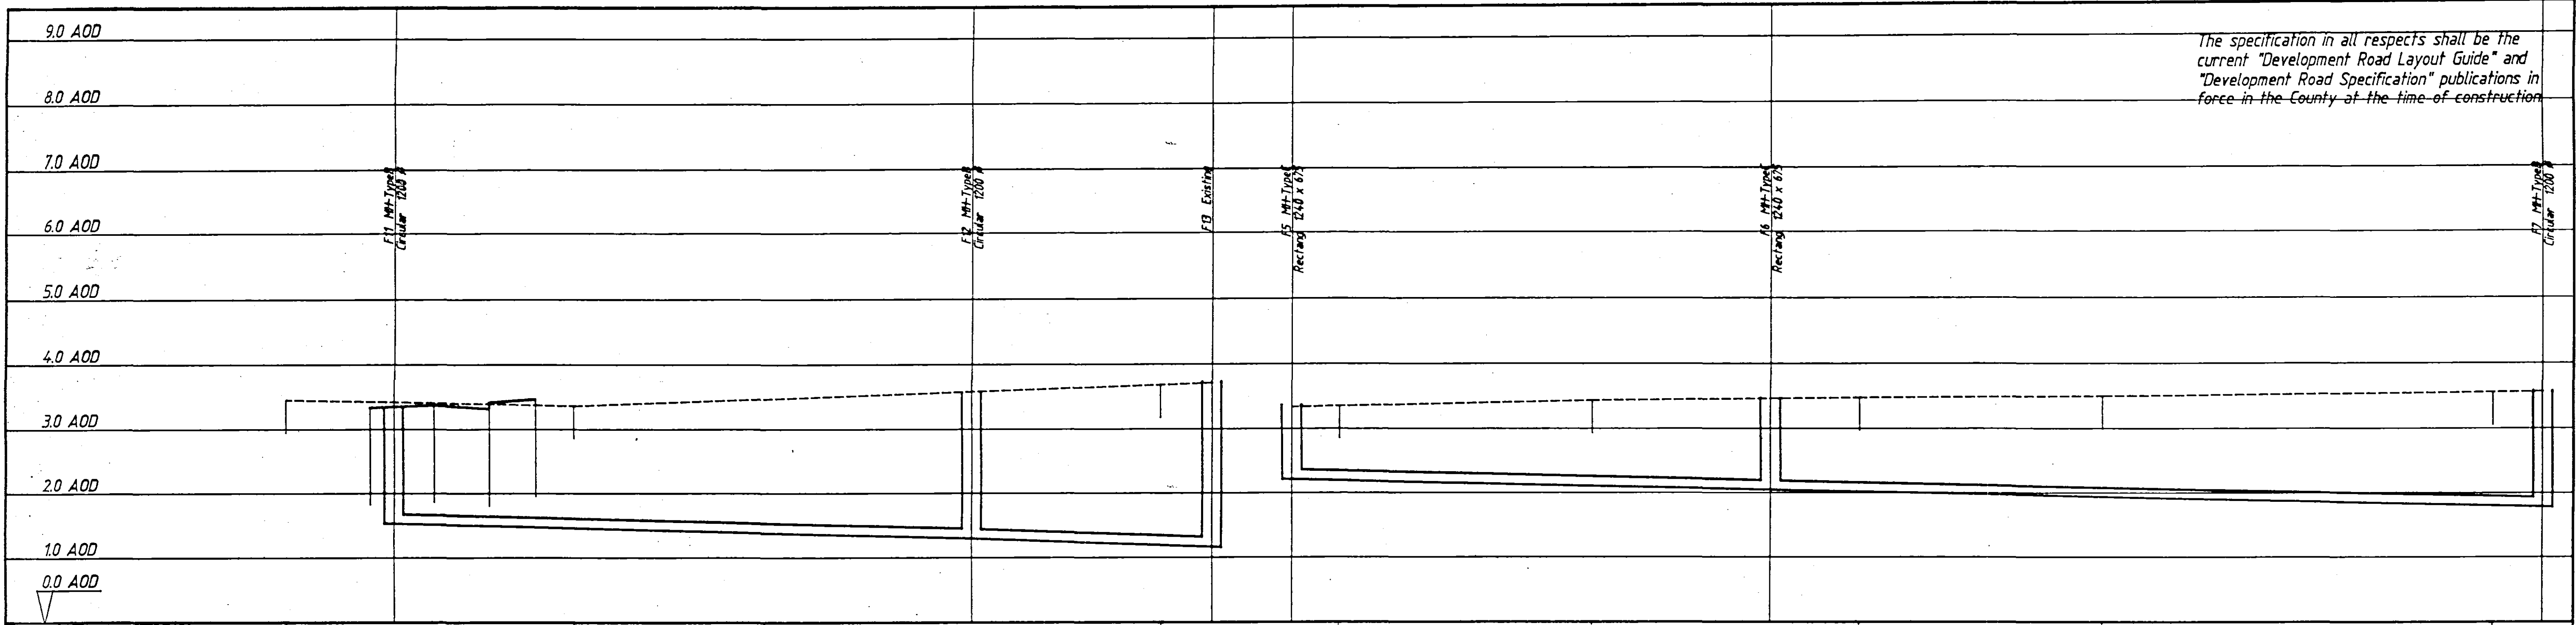

The specification in all respects shall be the current "Development Road Layout Guide" and "Development Road Specification" publications in force in the County at the time of construction

STORM SEWERS		COVER LEVEL & PIPE NUMBER		PIPE BEDDING		PIPE SIZE, MATERIAL & STRENGTH		INVERT LEVEL, PIPE LENGTH & GRADIENT	
FOUL SEWERS	COVER LEVEL & PIPE NUMBER	1.07	PN 107	1.08	PN 108	1.19	PN 200	1.20	PN 201
	PIPE BEDDING	Class B		Class B		ConcSmd		Class B	
	PIPE SIZE, MATERIAL & STRENGTH	CircPipe 150 # ClayWare ExtraStr L=42.0 1/180		CircPipe 150 # ClayWare ExtraStr L=23.5 1/179		CircPipe 150 # ClayWare ExtraStr L=30.0 1/100		CircPipe 150 # ClayWare ExtraStr L=48.0 1/180	
	INVERT LEVEL, PIPE LENGTH & GRADIENT	1.07		1.08		1.19		1.20	

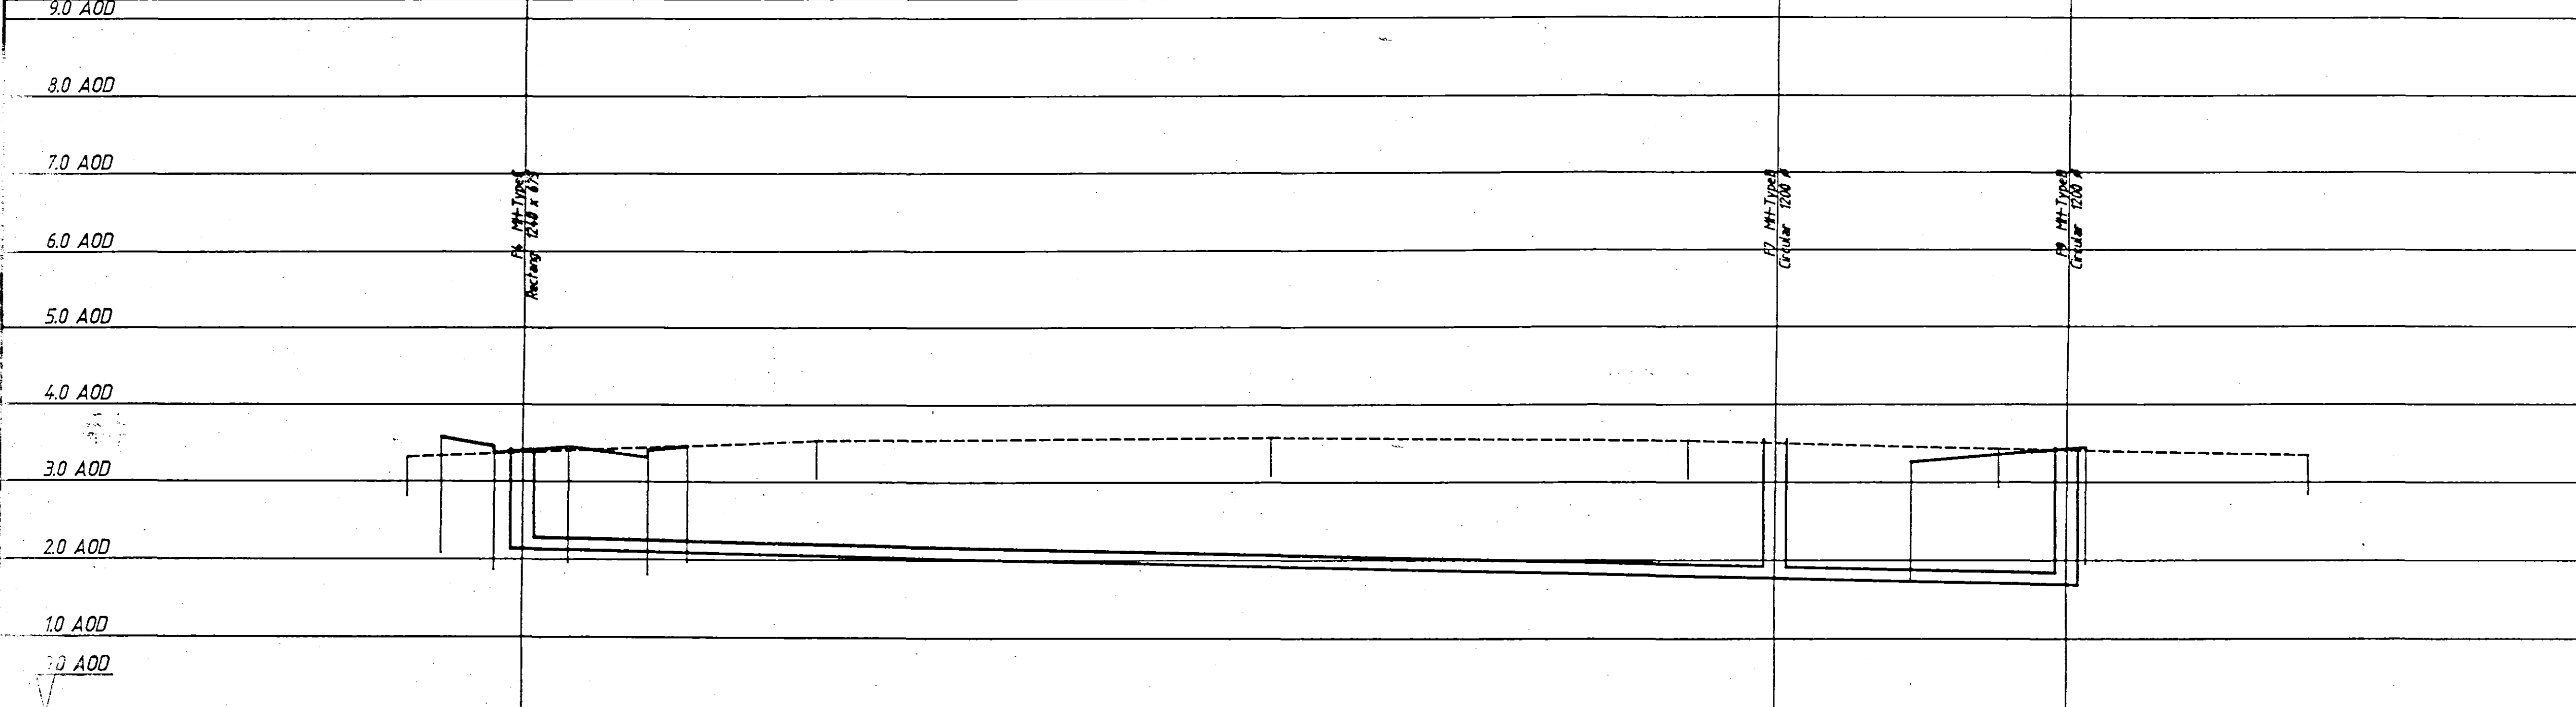

G	
F	
E	
D	
C	
B	19/02/03 Foul sewers revised.
A	17/07/93 Foul sewers amended.

Revisions
Project
STOCKWELL GATE, WHAPLODE, LINCOLNSHIRE

Title
SEWER LONGITUDINAL SECTIONS SHEET 3 OF 3

Client
ASHWOOD HOMES

Architect
18 SEP 2003

STORM SEWERS		COVER LEVEL & PIPE NUMBER		PIPE BEDDING		PIPE SIZE, MATERIAL & STRENGTH		INVERT LEVEL, PIPE LENGTH & GRADIENT	
FOUL SEWERS	COVER LEVEL & PIPE NUMBER	1.03	PN 103	1.04	PN 104	1.05	PN 105	1.06	PN 106
	PIPE BEDDING	ConcSmd		Class B		Class B		Class B	
	PIPE SIZE, MATERIAL & STRENGTH	CircPipe 150 # ClayWare ExtraStr L=66.0 1/180		CircPipe 150 # ClayWare ExtraStr L=50.0 1/181		CircPipe 150 # ClayWare ExtraStr L=50.0 1/181		CircPipe 150 # ClayWare ExtraStr L=50.0 1/181	
	INVERT LEVEL, PIPE LENGTH & GRADIENT	1.03		1.04		1.05		1.06	

Scales: 1/200 HZ, 1/50 VT Date: February 1993

Drawn: GDS Checked: Reinf. Checked:

RLT Engineering Consultants Ltd.
CONSULTING STRUCTURAL & CIVIL ENGINEERS

RLT House 5 Oxford Road Colchester Essex CO3 3HN
Telephone: 0206 788655 Fax: 0206 788656

Drawing No. 9112/04/09 Revision B