



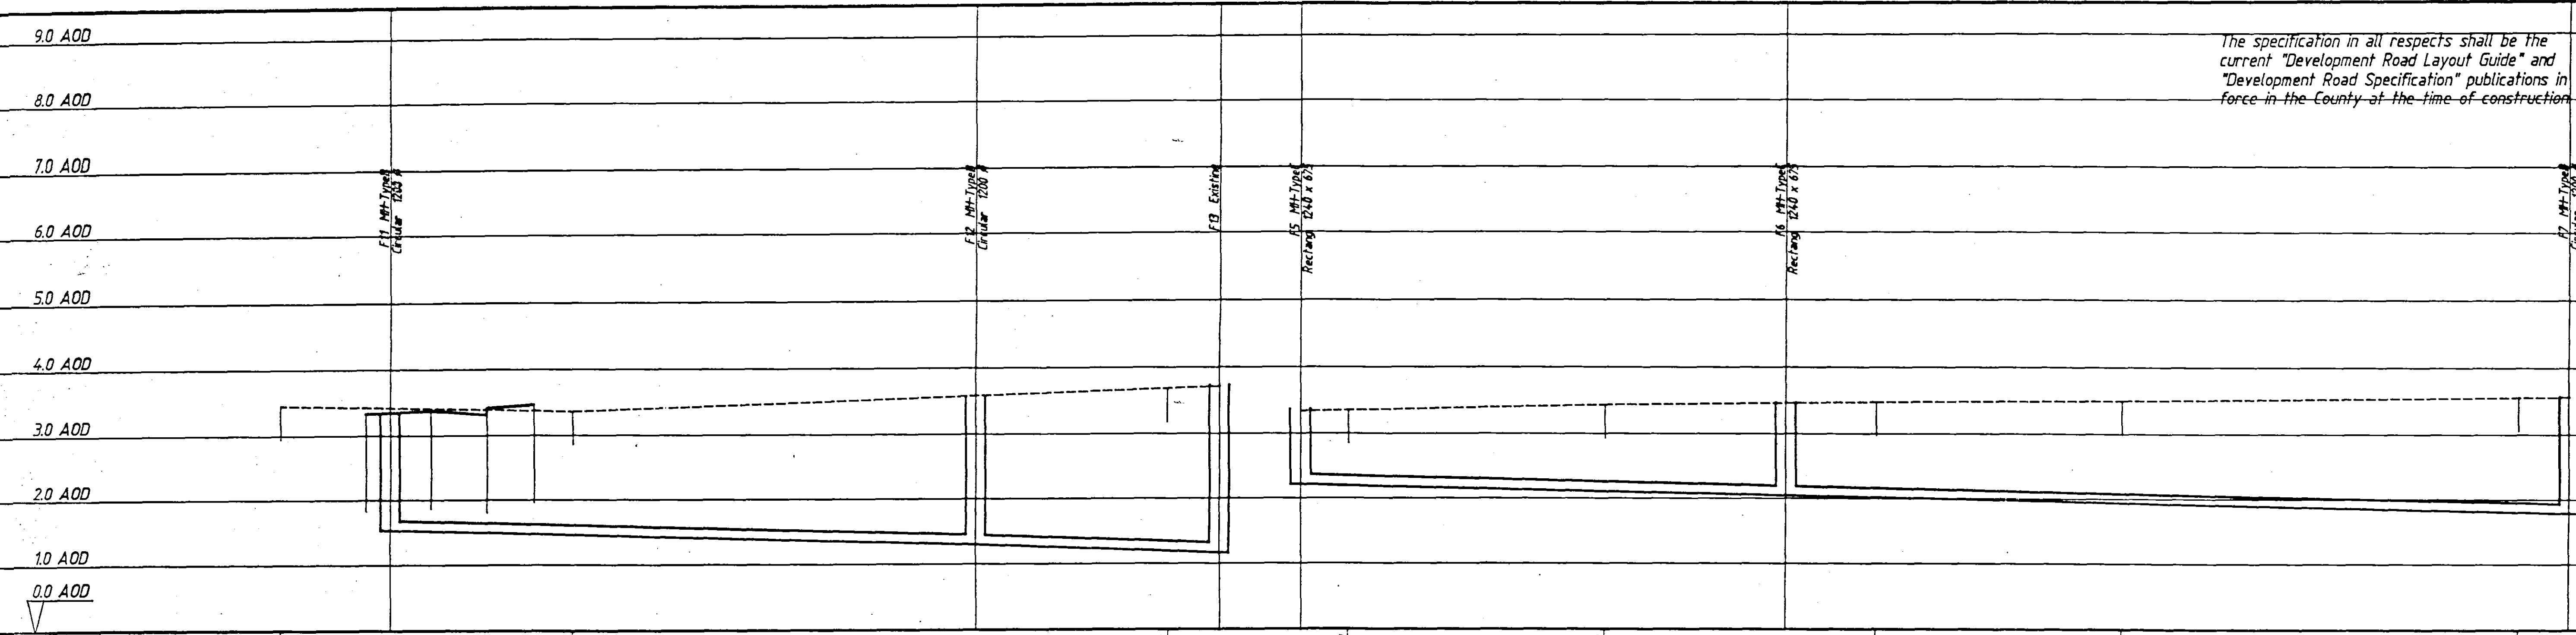

The specification in all respects shall be the current "Development Road Layout Guide" and "Development Road Specification" publications in force in the County at the time of construction

EXISTING GROUND LEVEL

STORM SEWERS	COVER LEVEL & PIPE NUMBER									
	PIPE BEDDING									
	PIPE SIZE, MATERIAL & STRENGTH									
	INVERT LEVEL, PIPE LENGTH & GRADIENT									
FOUL SEWERS	1442	1447	1450	1452	1454	1456	1458	1460	1462	1464
	PN 107	PN 108	PN 109	PN 110	PN 111	PN 112	PN 113	PN 114	PN 115	PN 116
	Class B	Class B	Class B	Class B	Class B	Class B	Class B	Class B	Class B	Class B
	CircPipe 150 #	CircPipe 150 #	CircPipe 150 #	CircPipe 150 #	CircPipe 150 #	CircPipe 150 #	CircPipe 150 #	CircPipe 150 #	CircPipe 150 #	CircPipe 150 #
FOUL SEWERS	COVER LEVEL & PIPE NUMBER									
	PIPE BEDDING									
	PIPE SIZE, MATERIAL & STRENGTH									
	INVERT LEVEL, PIPE LENGTH & GRADIENT									

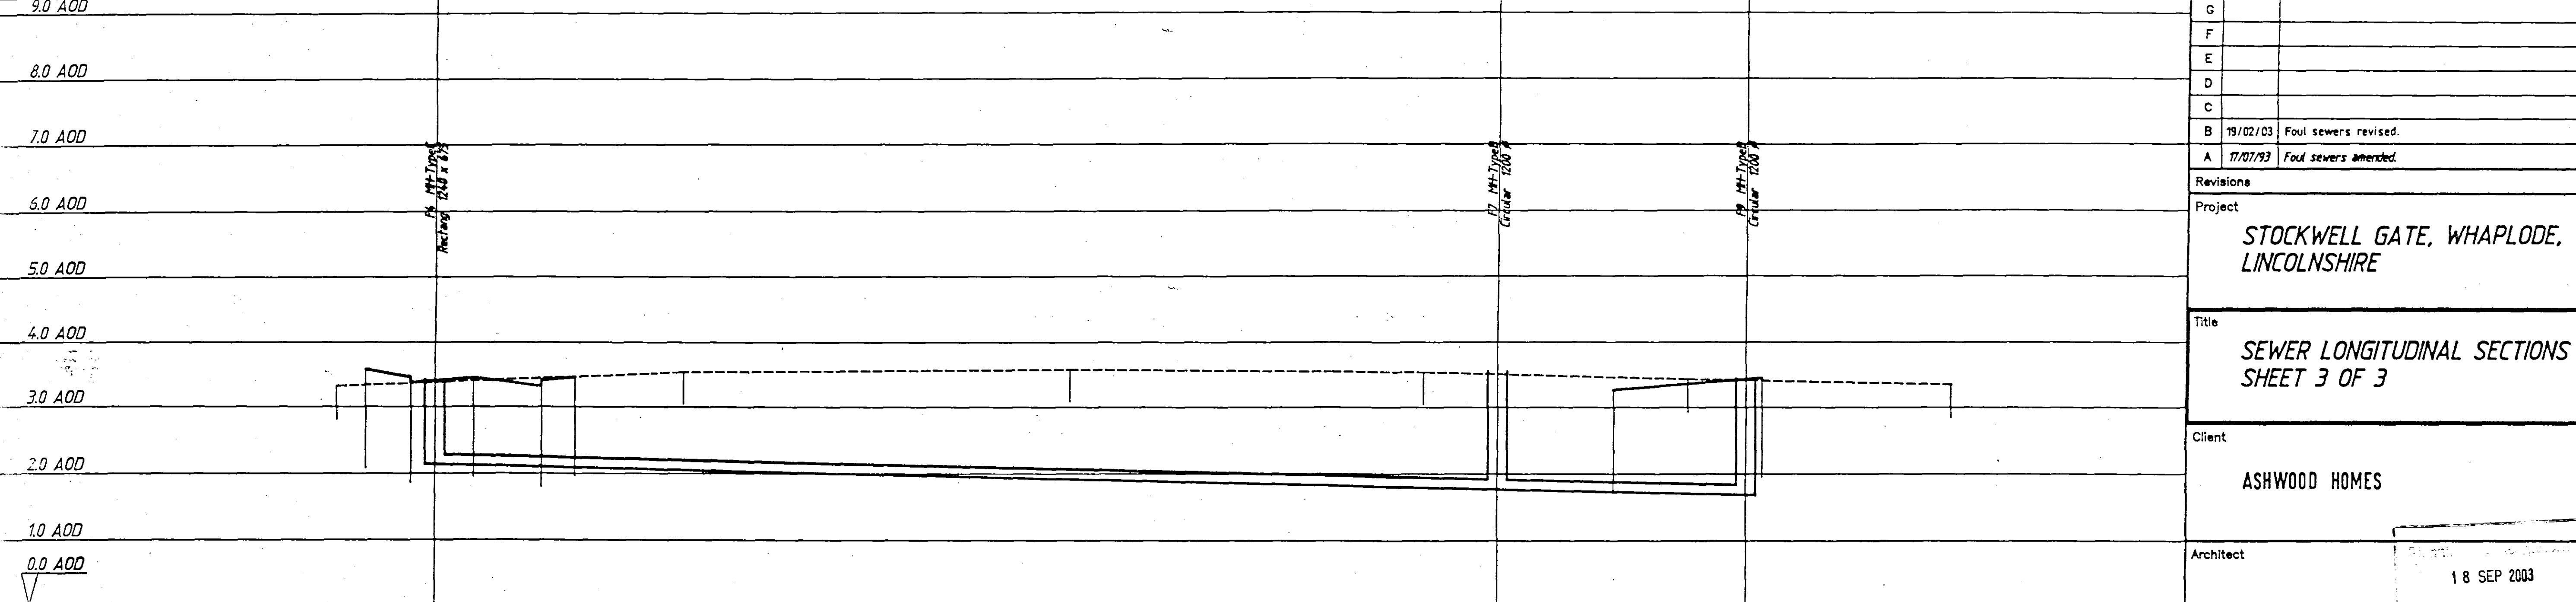

G	
F	
E	
D	
C	
B	19/02/03 Foul sewers revised.
A	17/07/93 Foul sewers amended.

Revisions

Project

STOCKWELL GATE, WHAPLODE, LINCOLNSHIRE

Title

SEWER LONGITUDINAL SECTIONS SHEET 3 OF 3

Client

ASHWOOD HOMES

Architect

18 SEP 2003

STORM SEWERS	COVER LEVEL & PIPE NUMBER									
	PIPE BEDDING									
	PIPE SIZE, MATERIAL & STRENGTH									
	INVERT LEVEL, PIPE LENGTH & GRADIENT									
FOUL SEWERS	1442	1447	1450	1452	1454	1456	1458	1460	1462	1464
	PN 103	PN 104	PN 105	PN 106	PN 107	PN 108	PN 109	PN 110	PN 111	PN 112
	Class B	Class B	Class B	Class B	Class B	Class B	Class B	Class B	Class B	Class B
	CircPipe 150 #	CircPipe 150 #	CircPipe 150 #	CircPipe 150 #	CircPipe 150 #	CircPipe 150 #	CircPipe 150 #	CircPipe 150 #	CircPipe 150 #	CircPipe 150 #
FOUL SEWERS	COVER LEVEL & PIPE NUMBER									
	PIPE BEDDING									
	PIPE SIZE, MATERIAL & STRENGTH									
	INVERT LEVEL, PIPE LENGTH & GRADIENT									

Scales: 1/200 HZ, 1/50 VT Date: February 1993

Drawn: GDS Checked: Reinf. Checked:

RLT Engineering Consultants Ltd.
CONSULTING STRUCTURAL & CIVIL ENGINEERS

RLT House 5 Oxford Road Colchester Essex CO3 3HN
Telephone: 0206 768655 Fax: 0206 768656

Drawing No. 9112/04/09 Revision B