



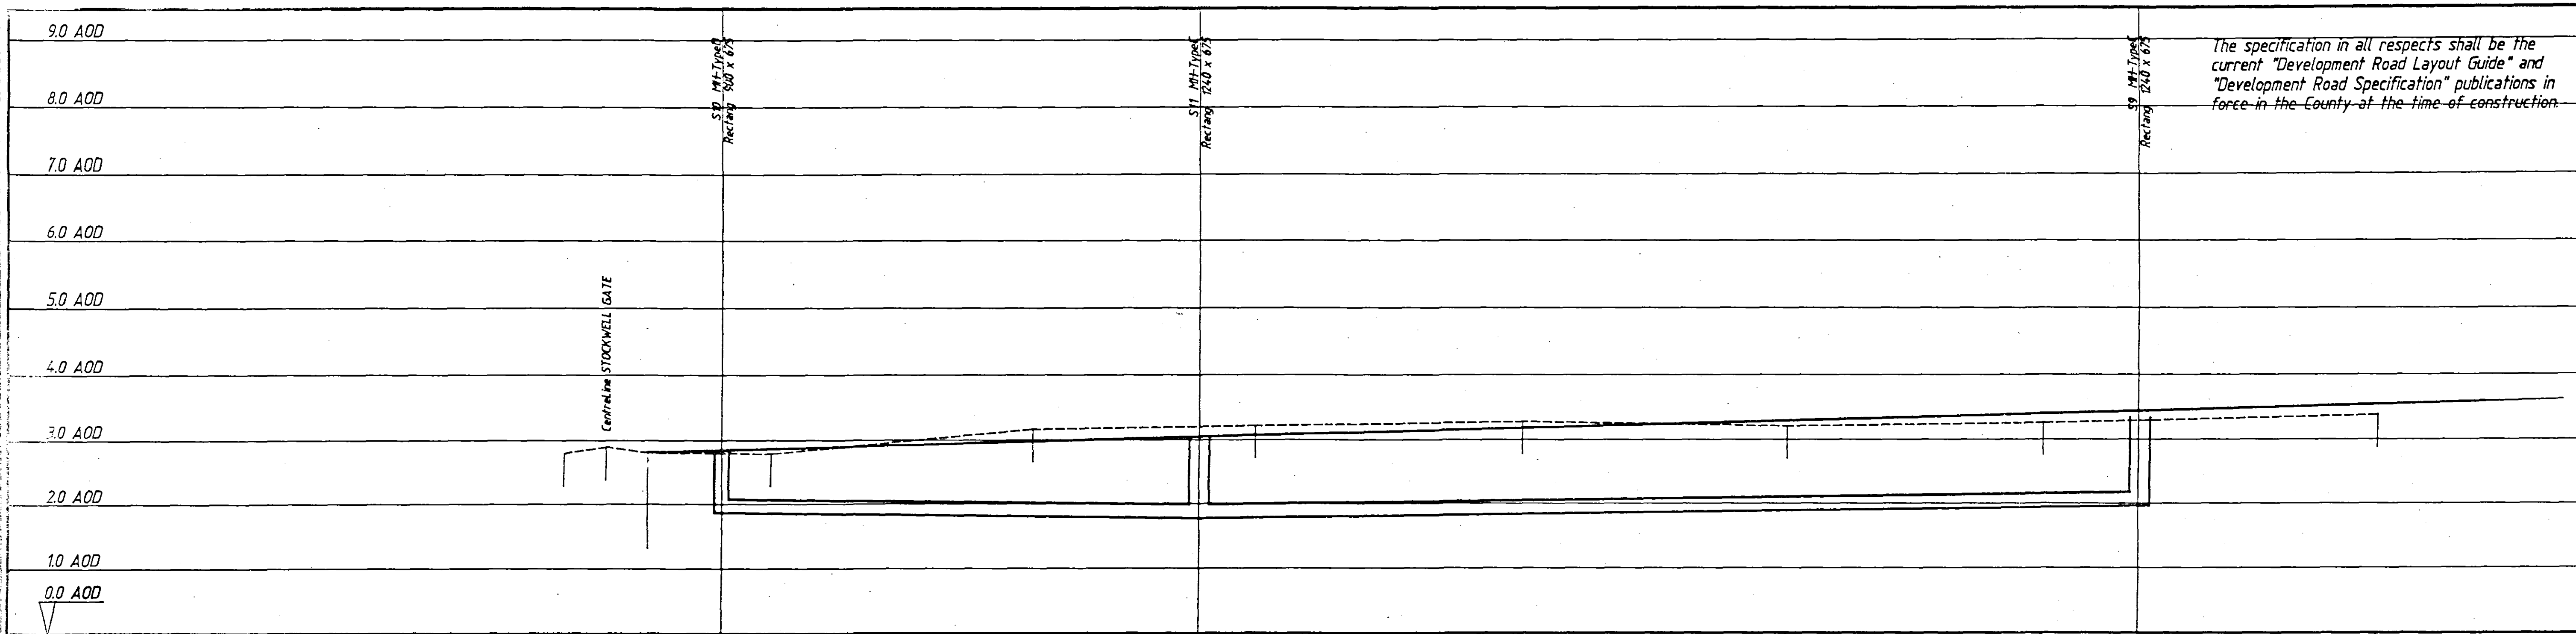

The specification in all respects shall be the current "Development Road Layout Guide" and "Development Road Specification" publications in force in the County at the time of construction.

EXISTING GROUND LEVEL		2.78	2.78	2.87	2.78	2.87	2.78	2.78	2.78	2.78	2.78	2.78
STORM SEWERS	COVER LEVEL & PIPE NUMBER				PN 7.00				PN 5.02			1.85
	PIPE BEDDING				ConcSrd				ConcSrd			
	PIPE SIZE, MATERIAL & STRENGTH				CircPipe 225 # ClayWare ExtraStr				CircPipe 225 # ClayWare ExtraStr			
	INVERT LEVEL, PIPE LENGTH & GRADIENT				L=30.0 1/300				L=60.0 1/300			1.85
FOUL SEWERS	COVER LEVEL & PIPE NUMBER											
	PIPE BEDDING											
	PIPE SIZE, MATERIAL & STRENGTH											
	INVERT LEVEL, PIPE LENGTH & GRADIENT											

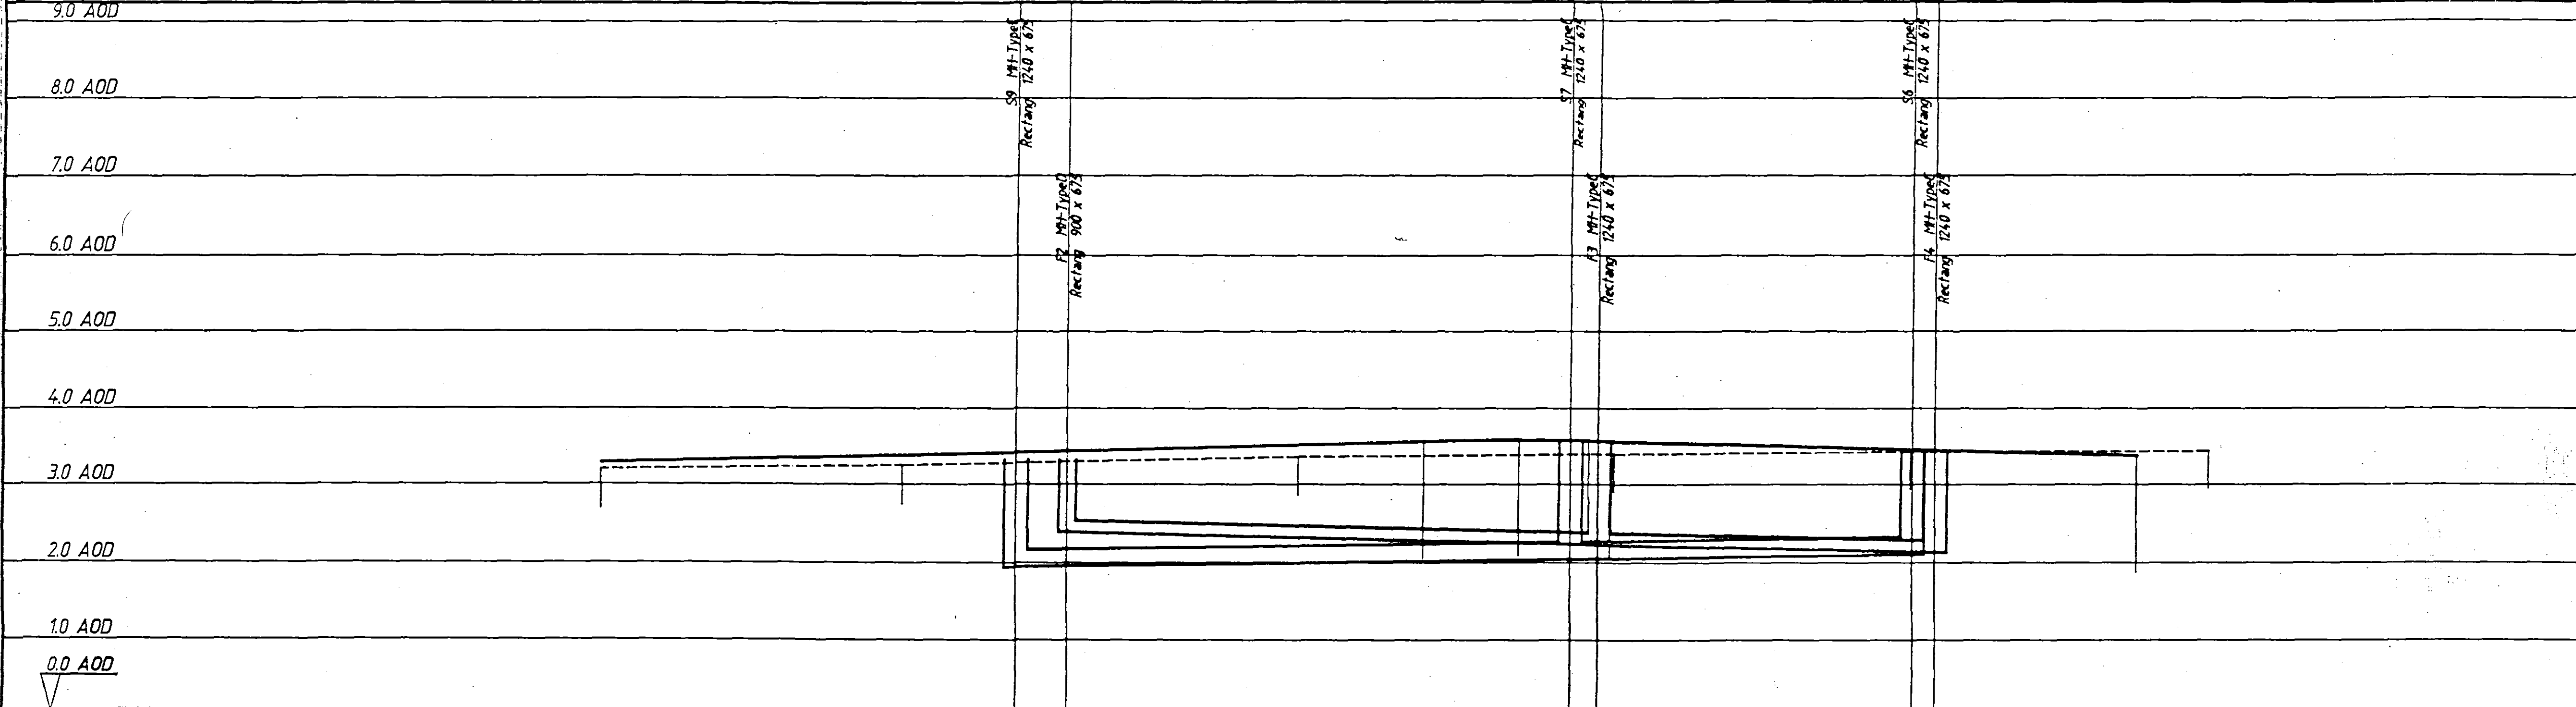

G	
F	
E	
D	19/02/03 Foul sewers revised.
C	20/09/93 Bedding to PN 5.01 & 5.02 revised
B	17/07/93 Foul sewers amended.
A	15/03/93 Foul & storm sewers redesigned.

Revisions
Project
STOCKWELL GATE, WHAPLODE, LINCOLNSHIRE

Title
SEWER LONGITUDINAL SECTIONS SHEET 2 OF 3

Client
ASHWOOD HOMES

Architect
18 SEP 2003

Scales: 1/200 HZ, 1/50 VT Date: February 1993
Drawn: GDS Checked: Reinf. Checked:

RLT Engineering Consultants Ltd.
CONSULTING STRUCTURAL & CIVIL ENGINEERS
RLT House 5 Oxford Road Colchester Essex CO3 3HN
Telephone: 0206 768655 Fax: 0206 768656

EXISTING GROUND LEVEL		1.85	1.85	1.85	1.85	1.85	1.85	1.85	1.85	1.85	1.85	1.85
STORM SEWERS	COVER LEVEL & PIPE NUMBER				PN 5.01				PN 5.00			1.85
	PIPE BEDDING				ConcSrd		Class B		ConcSrd			
	PIPE SIZE, MATERIAL & STRENGTH				CircPipe 225 # ClayWare ExtraStr				CircPipe 225 # ClayWare ExtraStr			
	INVERT LEVEL, PIPE LENGTH & GRADIENT				L=30.0 1/300				L=18.0 1/300			1.85
FOUL SEWERS	COVER LEVEL & PIPE NUMBER				PN 1.01				PN 1.02			1.85
	PIPE BEDDING				ConcSrd				ConcSrd			
	PIPE SIZE, MATERIAL & STRENGTH				CircPipe 150 # ClayWare ExtraStr				CircPipe 150 # ClayWare ExtraStr			
	INVERT LEVEL, PIPE LENGTH & GRADIENT				L=30.0 1/100				L=18.0 1/120			1.85

Drawing No. 9112/04/08 Revision D