



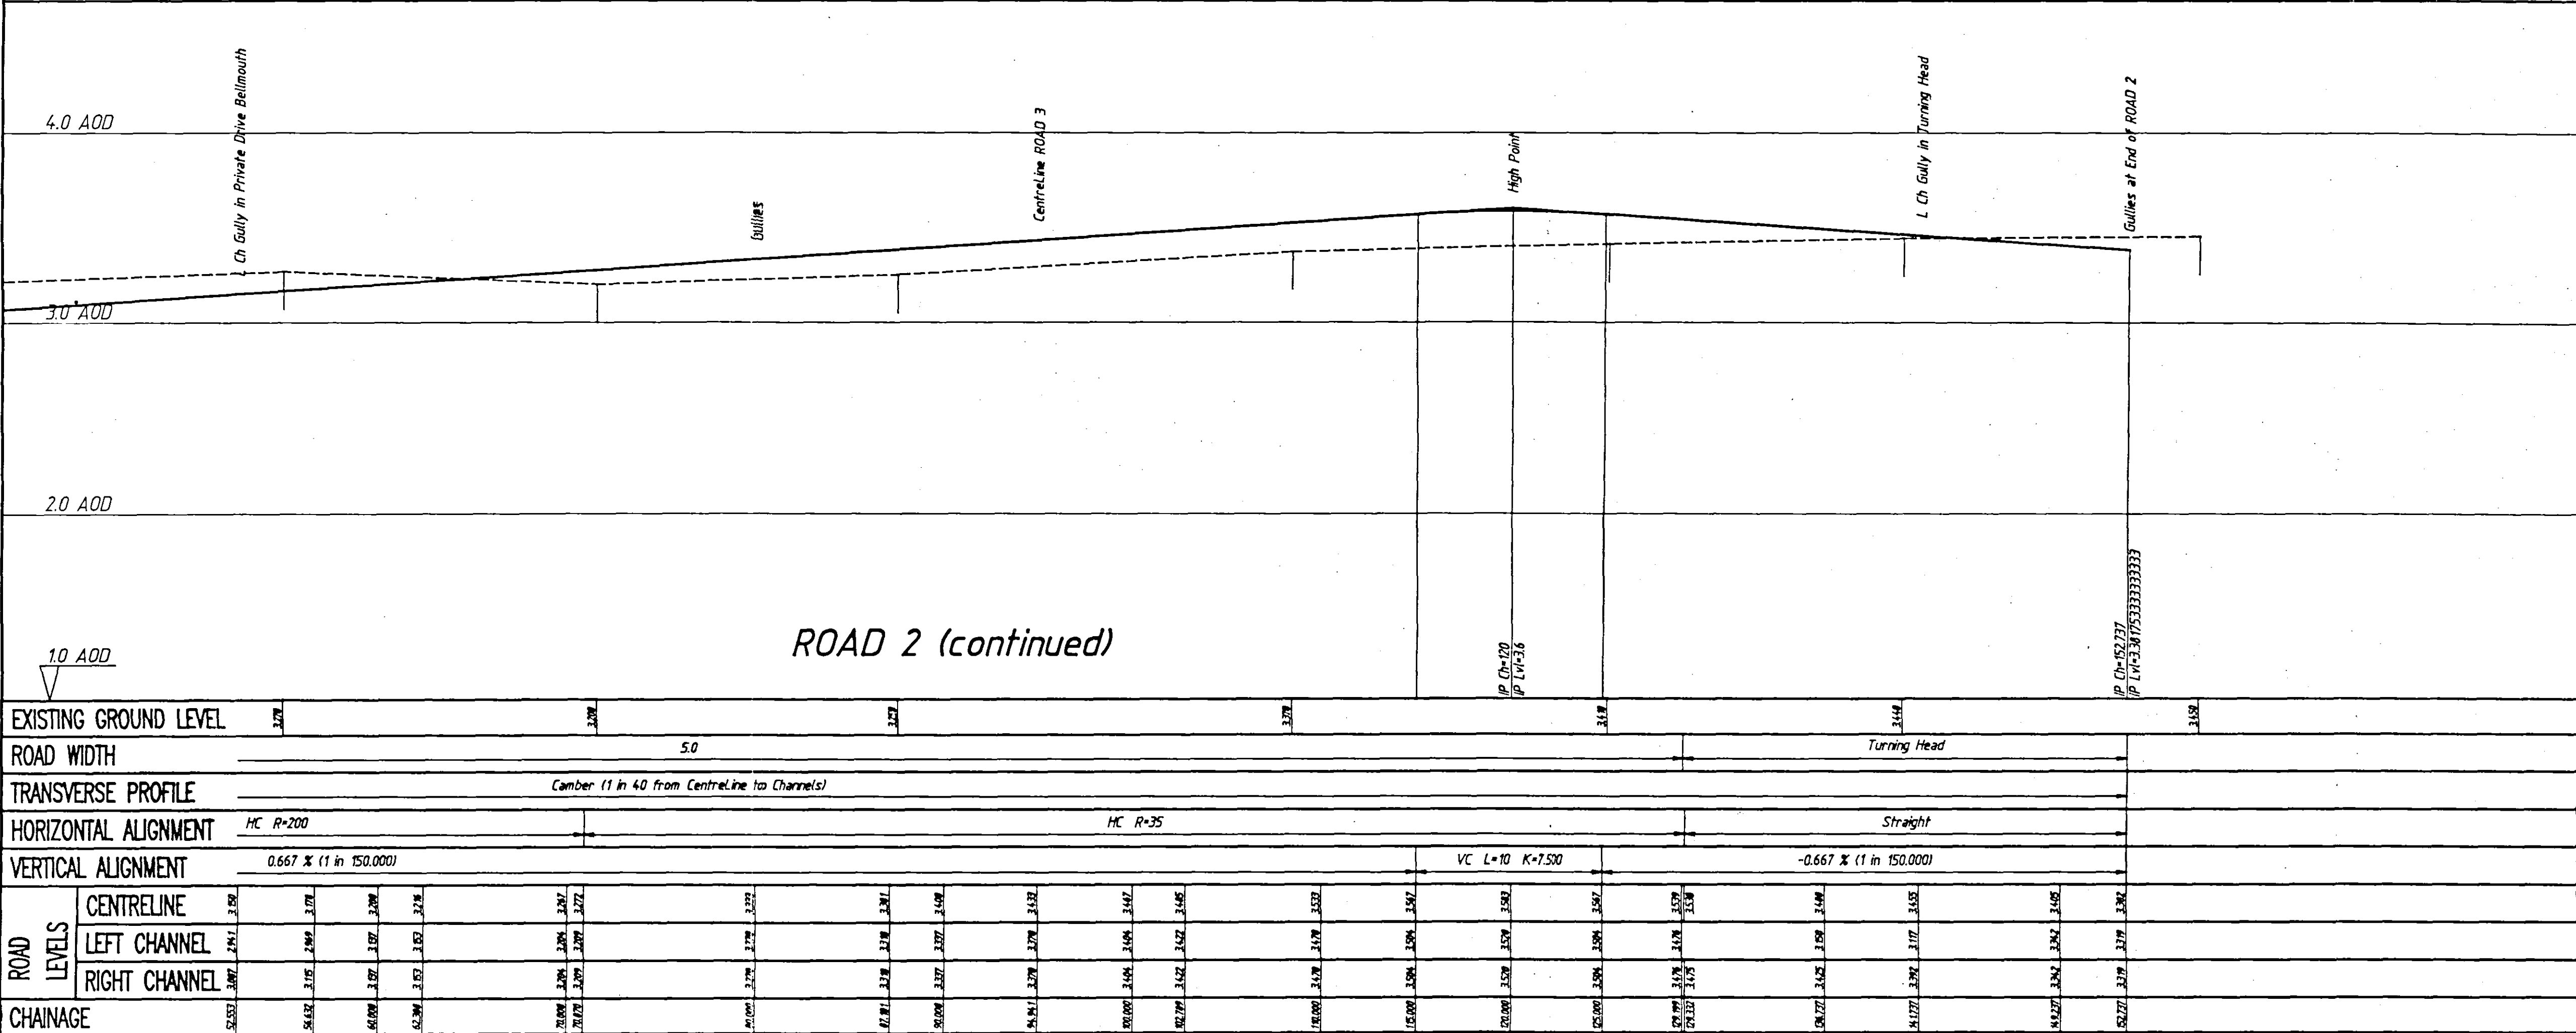

G							
F							
E							
D							
C							
B							
A							
Revisions							
Project <i>STOCKWELL GATE, WHAPLODE, LINCOLNSHIRE</i>							
Title <i>ROAD LONGITUDINAL SECTIONS SHEET 2 OF 2</i>							
Client <i>Metfield Estates Ltd</i>							
Architect <i>John Finch Partnership</i>							
<table border="1"> <tr> <td>Scales: <i>1/200 HZ, 1/20 VT</i></td> <td>Date: <i>February 1993</i></td> </tr> <tr> <td>Drawn: <i>GDS</i></td> <td>Checked:</td> </tr> <tr> <td>Reinf.</td> <td>Checked:</td> </tr> </table>		Scales: <i>1/200 HZ, 1/20 VT</i>	Date: <i>February 1993</i>	Drawn: <i>GDS</i>	Checked:	Reinf.	Checked:
Scales: <i>1/200 HZ, 1/20 VT</i>	Date: <i>February 1993</i>						
Drawn: <i>GDS</i>	Checked:						
Reinf.	Checked:						
RLT Engineering Consultants Ltd. CONSULTING STRUCTURAL & CIVIL ENGINEERS RLT House 5 Oxford Road Colchester Essex CO3 3HN Telephone: 0206 768655 Fax: 0206 768656							
Drawing No. <i>9112/04/04</i>							
Revision							