


The specification in all respects shall be the current "Development Road Layout Guide" and "Development Road Specification" publications in force in the County at the time of construction.

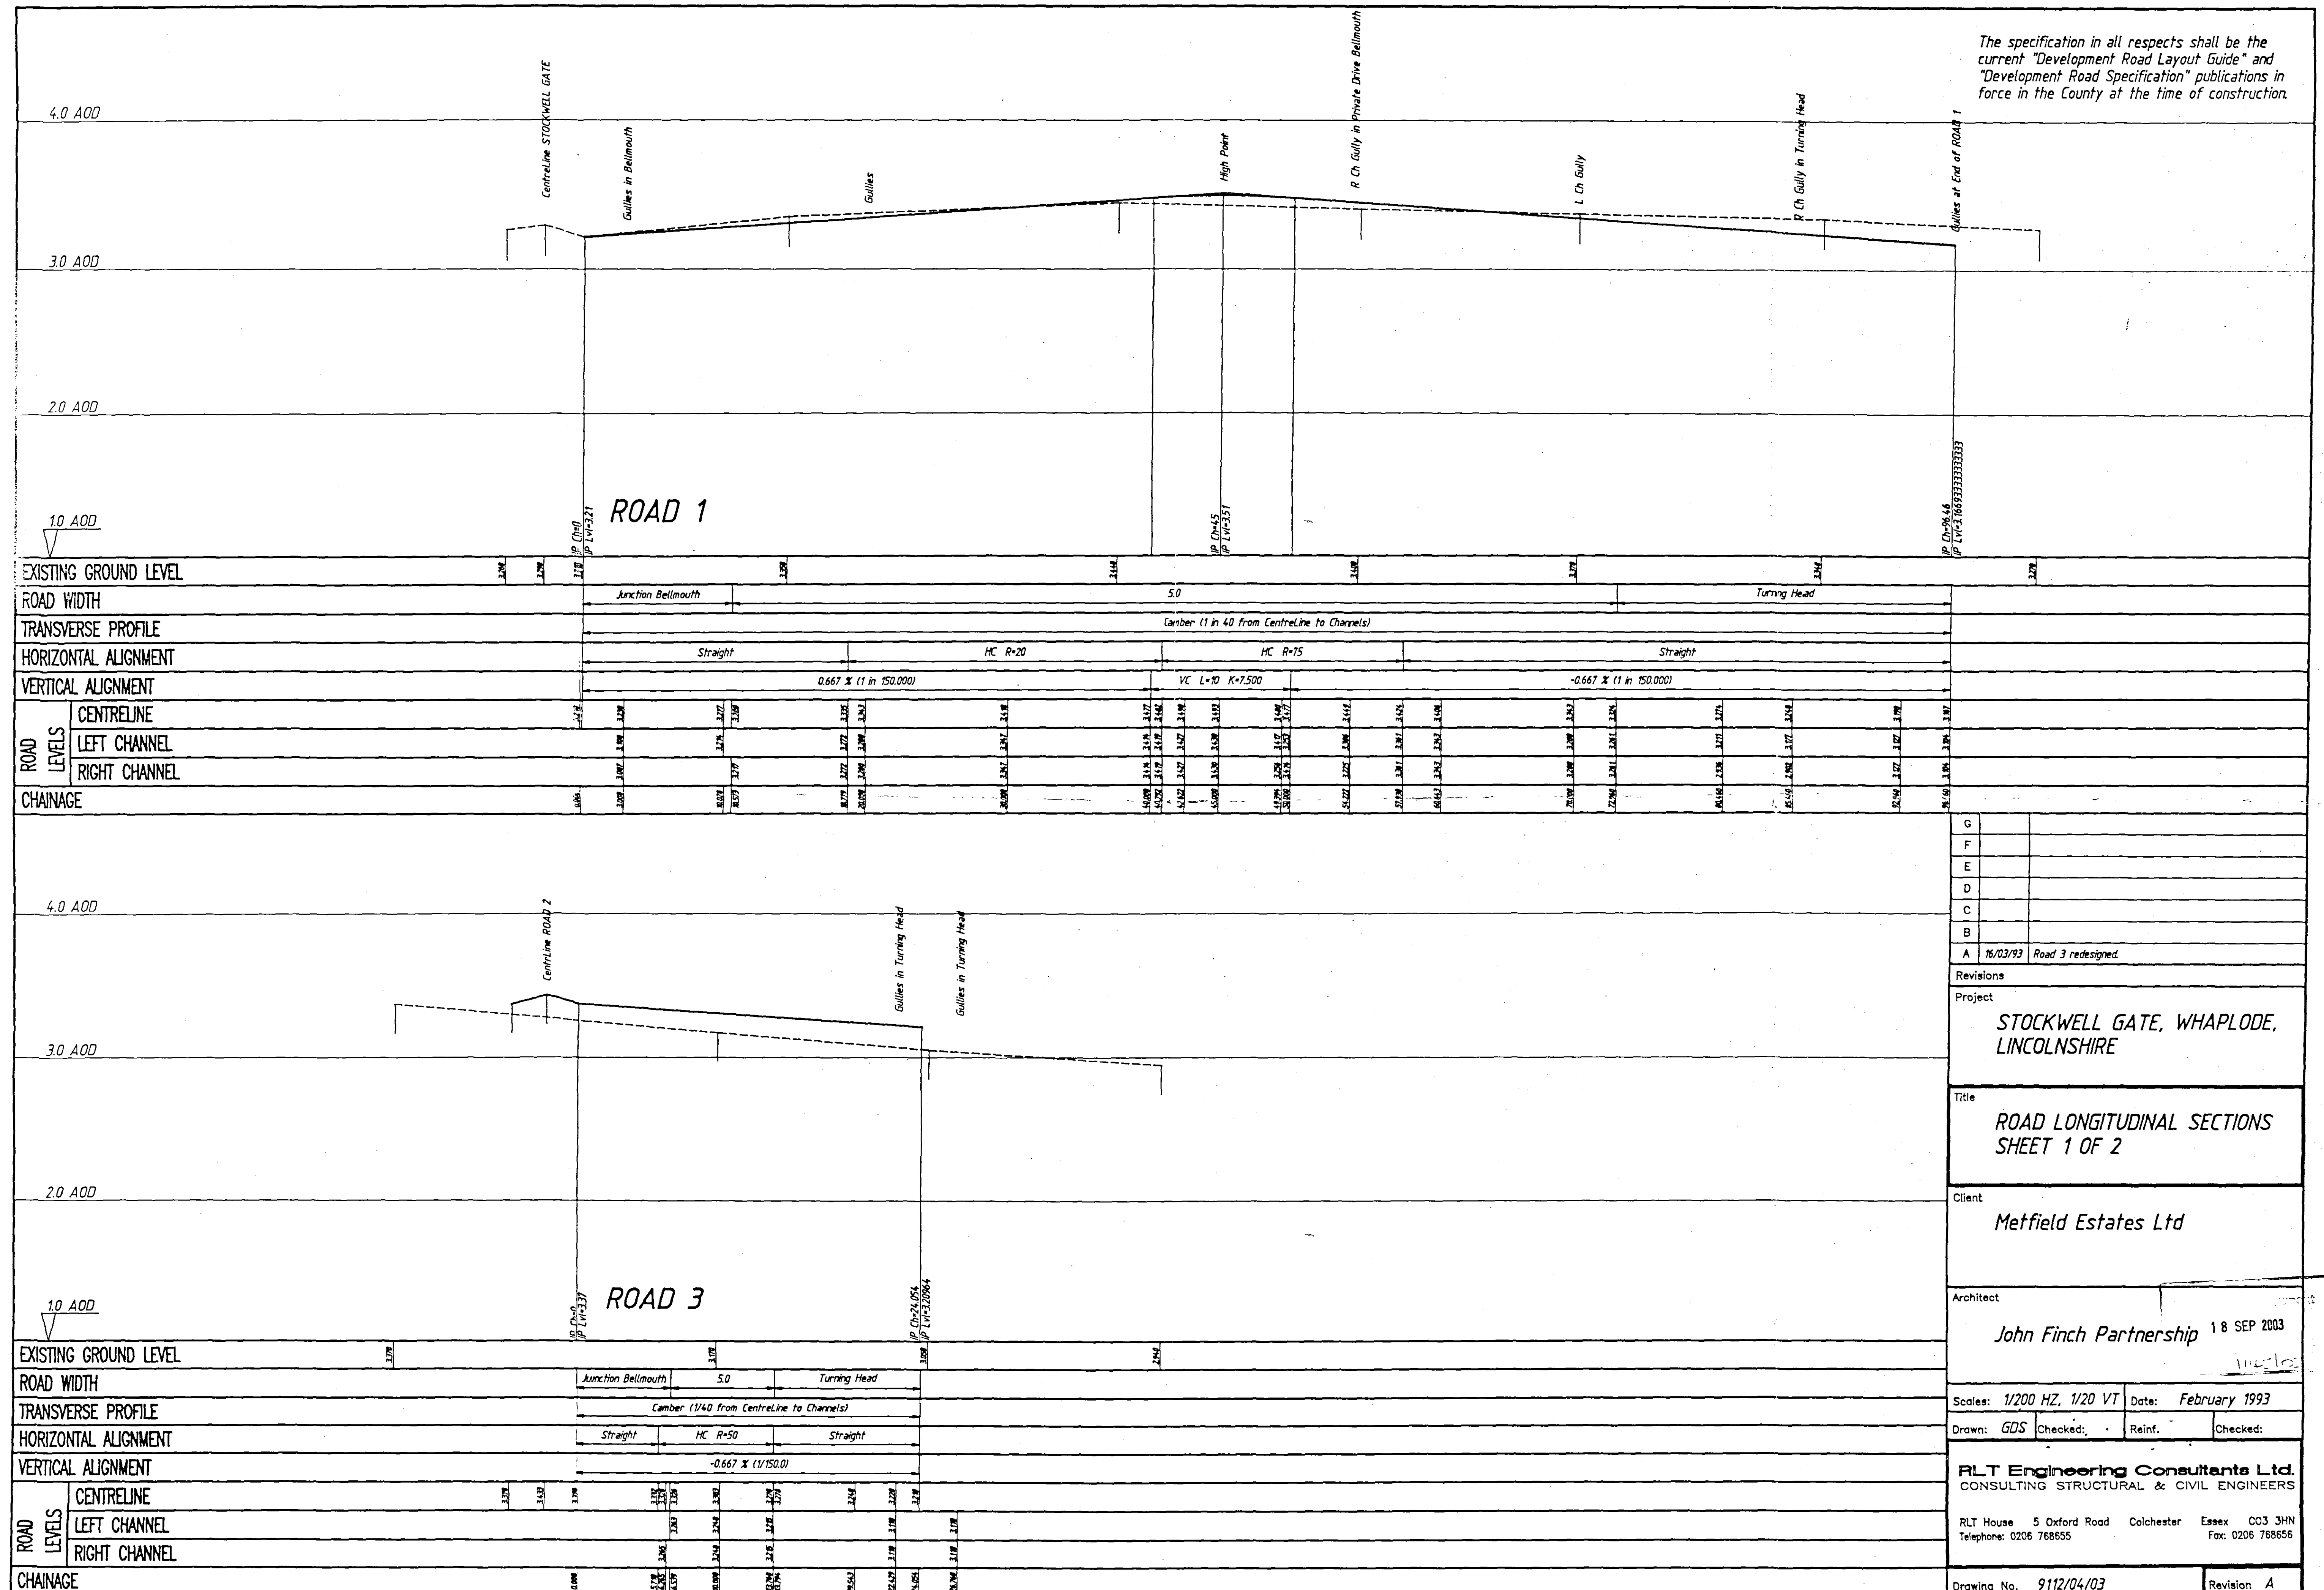

G	
F	
E	
D	
C	
B	
A	16/03/93 Road 3 redesigned.
Revisions	
Project	
STOCKWELL GATE, WHAPLODE, LINCOLNSHIRE	
Title	
ROAD LONGITUDINAL SECTIONS SHEET 1 OF 2	
Client	
Metfield Estates Ltd	
Architect	
John Finch Partnership 18 SEP 2003	
Scale:	1/200 HZ, 1/20 VT
Date:	February 1993
Drawn:	GDS
Checked:	
Reinf.	
Checked:	
RLT Engineering Consultants Ltd.	
CONSULTING STRUCTURAL & CIVIL ENGINEERS	
RLT House 5 Oxford Road Colchester Essex CO3 3HN	
Telephone: 0206 768655 Fax: 0206 768656	
Drawing No.	9112/04/03
Revision	A