


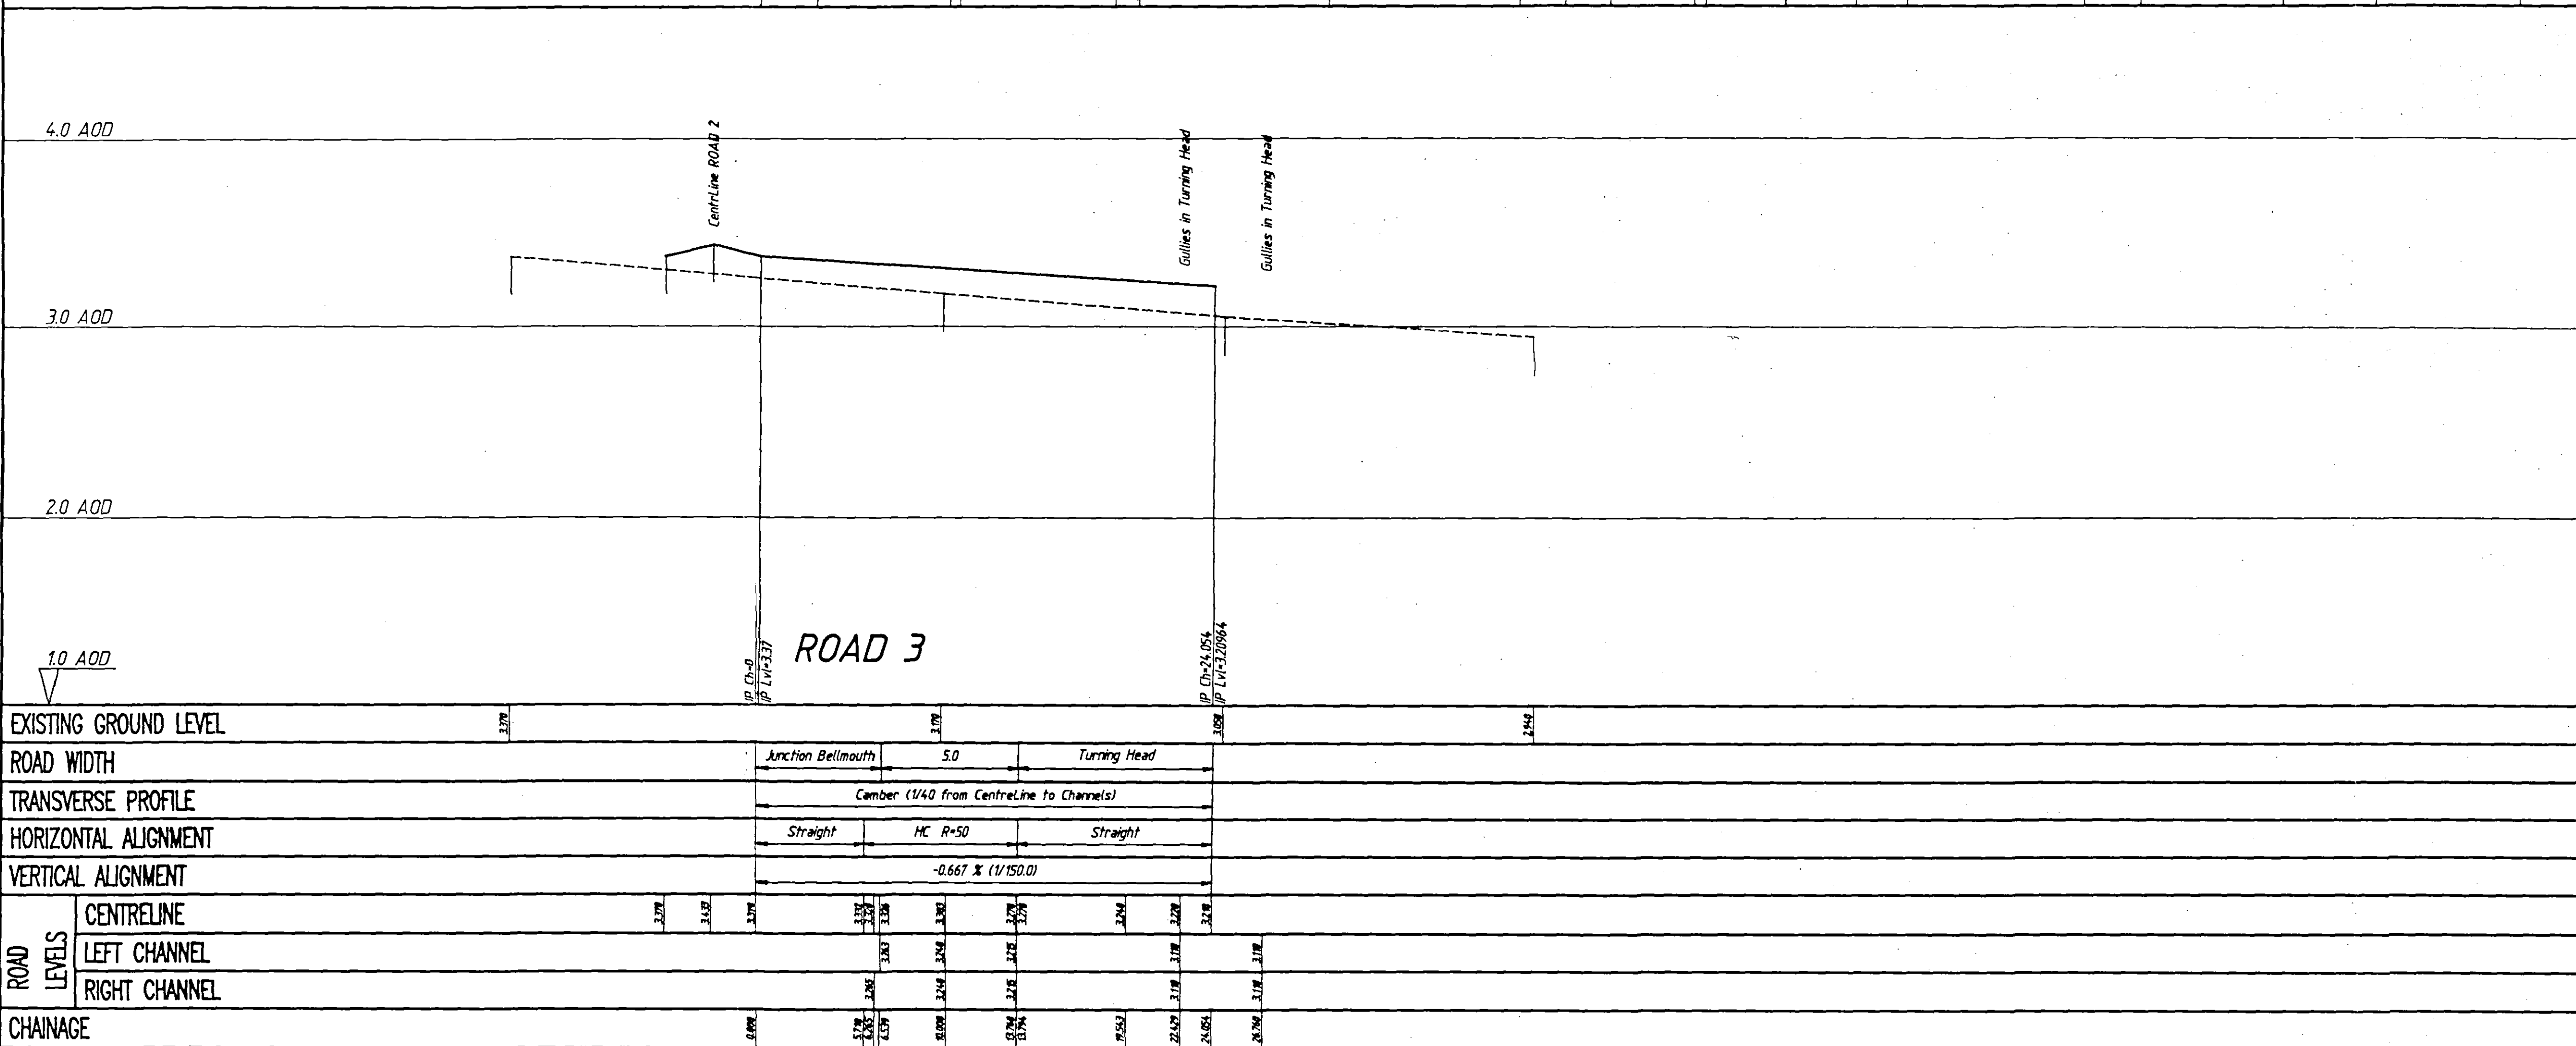

G		
F		
E		
D		
C		
B		
A	16/03/93	Road 3 redesigned.
Revisions		
Project		
STOCKWELL GATE, WHAPLODE, LINCOLNSHIRE		
Title		
ROAD LONGITUDINAL SECTIONS SHEET 1 OF 2		
Client		
Metfield Estates Ltd		
18 SEP 2003		
Architect		
John Finch Partnership		
Scales: 1/200 HZ, 1/20 VT		Date: February 1993
Drawn: GDS	Checked: -	Reinf. Checked:
RLT Engineering Consultants Ltd. CONSULTING STRUCTURAL & CIVIL ENGINEERS RLT House 5 Oxford Road Colchester Essex CO3 3HN Telephone: 0206 768655 Fax: 0206 768656		
Drawing No. 9112/04/03		Revision A