


The specification in all respects shall be the current "Lincolnshire Design Guide For Residential Areas" and Development Road Specification" publications in force in the County at the time of construction.

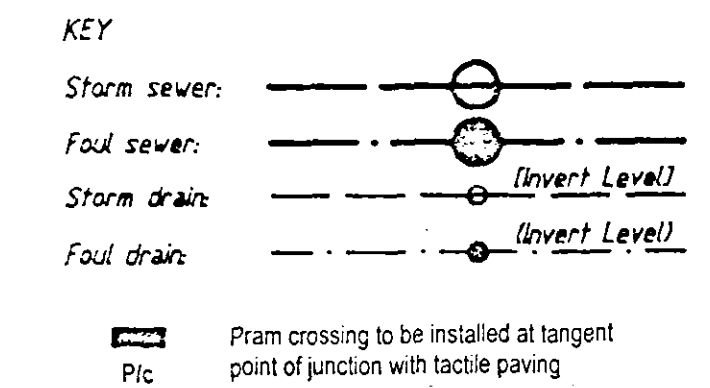

Foul sewers to "Sewers for adoption 5th edition."

"Give way" signing & markings to be agreed on site with the Divisional Surveyor

H	11/08/03	S/LIGHT SOUTH OF COLUMN 6 (STOCKWELL GATE) DELETED
G	28/07/03	STREET LIGHTING SCHEME CORRECTED - PRAM CROSSING REVISED
F	JULY 03	REVISIONS CLOUSED
E	28/04/03	Radii at roads 2/3 and notes revised.
D	17/03/03	Note removed / added.
C	19/02/03	Gullies revised.
B	20/09/93	Road 3, note amended & gully added. Street lighting & road marking notes & details added.
A	15/03/93	Sewers redesigned, additional information added.

Revisions
Project 1.26
STOCKWELL GATE, WHAPLÖDE, LINCOLNSHIRE

Title
ROAD & SEWER LAYOUT SHEET 2 OF 2

Client 1.24
2.67 **ASHWOOD HOMES**

Architect

Scales: 1/200 Date: February 1993
Drawn: GDS Checked: Reinf. Checked:

RLT Engineering Consultants Ltd.
CONSULTING STRUCTURAL & CIVIL ENGINEERS

RLT House 5 Oxford Road Colchester Essex CO3 3HN
Telephone: 0206 768655 Fax: 0206 768656

Drawing No. 9112/04/02 Revision H

ROAD LIGHTING KPI

- G4 TYPE 3M10 COLUMN WITH POST TOP MOUNTED LANTERN TO APP 14/2 (MTRL. 1K5 55W OR EQUIVALENT)
- G4 TYPE 3M10 COLUMN WITH POST TOP MOUNTED LANTERN TO APP 14/2 (PHILIPS FG5224 35W OR EQUIVALENT)
- DL DISTRICT LANTERN TO BE DISCONNECTED AND TAKEN TO TIP. 57.0.C. TO BE INFORMED.
- G4 TYPE 3M10 RAISE & LOWER COLUMN WITH POST TOP MOUNTED LANTERN TO APP 14/2 (MTRL. PATIFRADER 42W OR EQUIVALENT)
- == PROVISIONAL DUCTING TO ACCOMMODATE P.E.S. CABLE FEED. (50mm DIA. BLACK)

N.B. THE CONTRACTOR IS MADE AWARE OF RELATED S.H.W. APPENDICES AND RELEVANT CORRESPONDENCE ON THIS DEVELOPMENT

STREET LIGHTING DESIGN: RLT ENGINEERING CONSULTANTS LTD.
DESIGNED BY: J.D. WILSON
CHECKED BY: S.M. WILSON
DATE: MAY 93

