


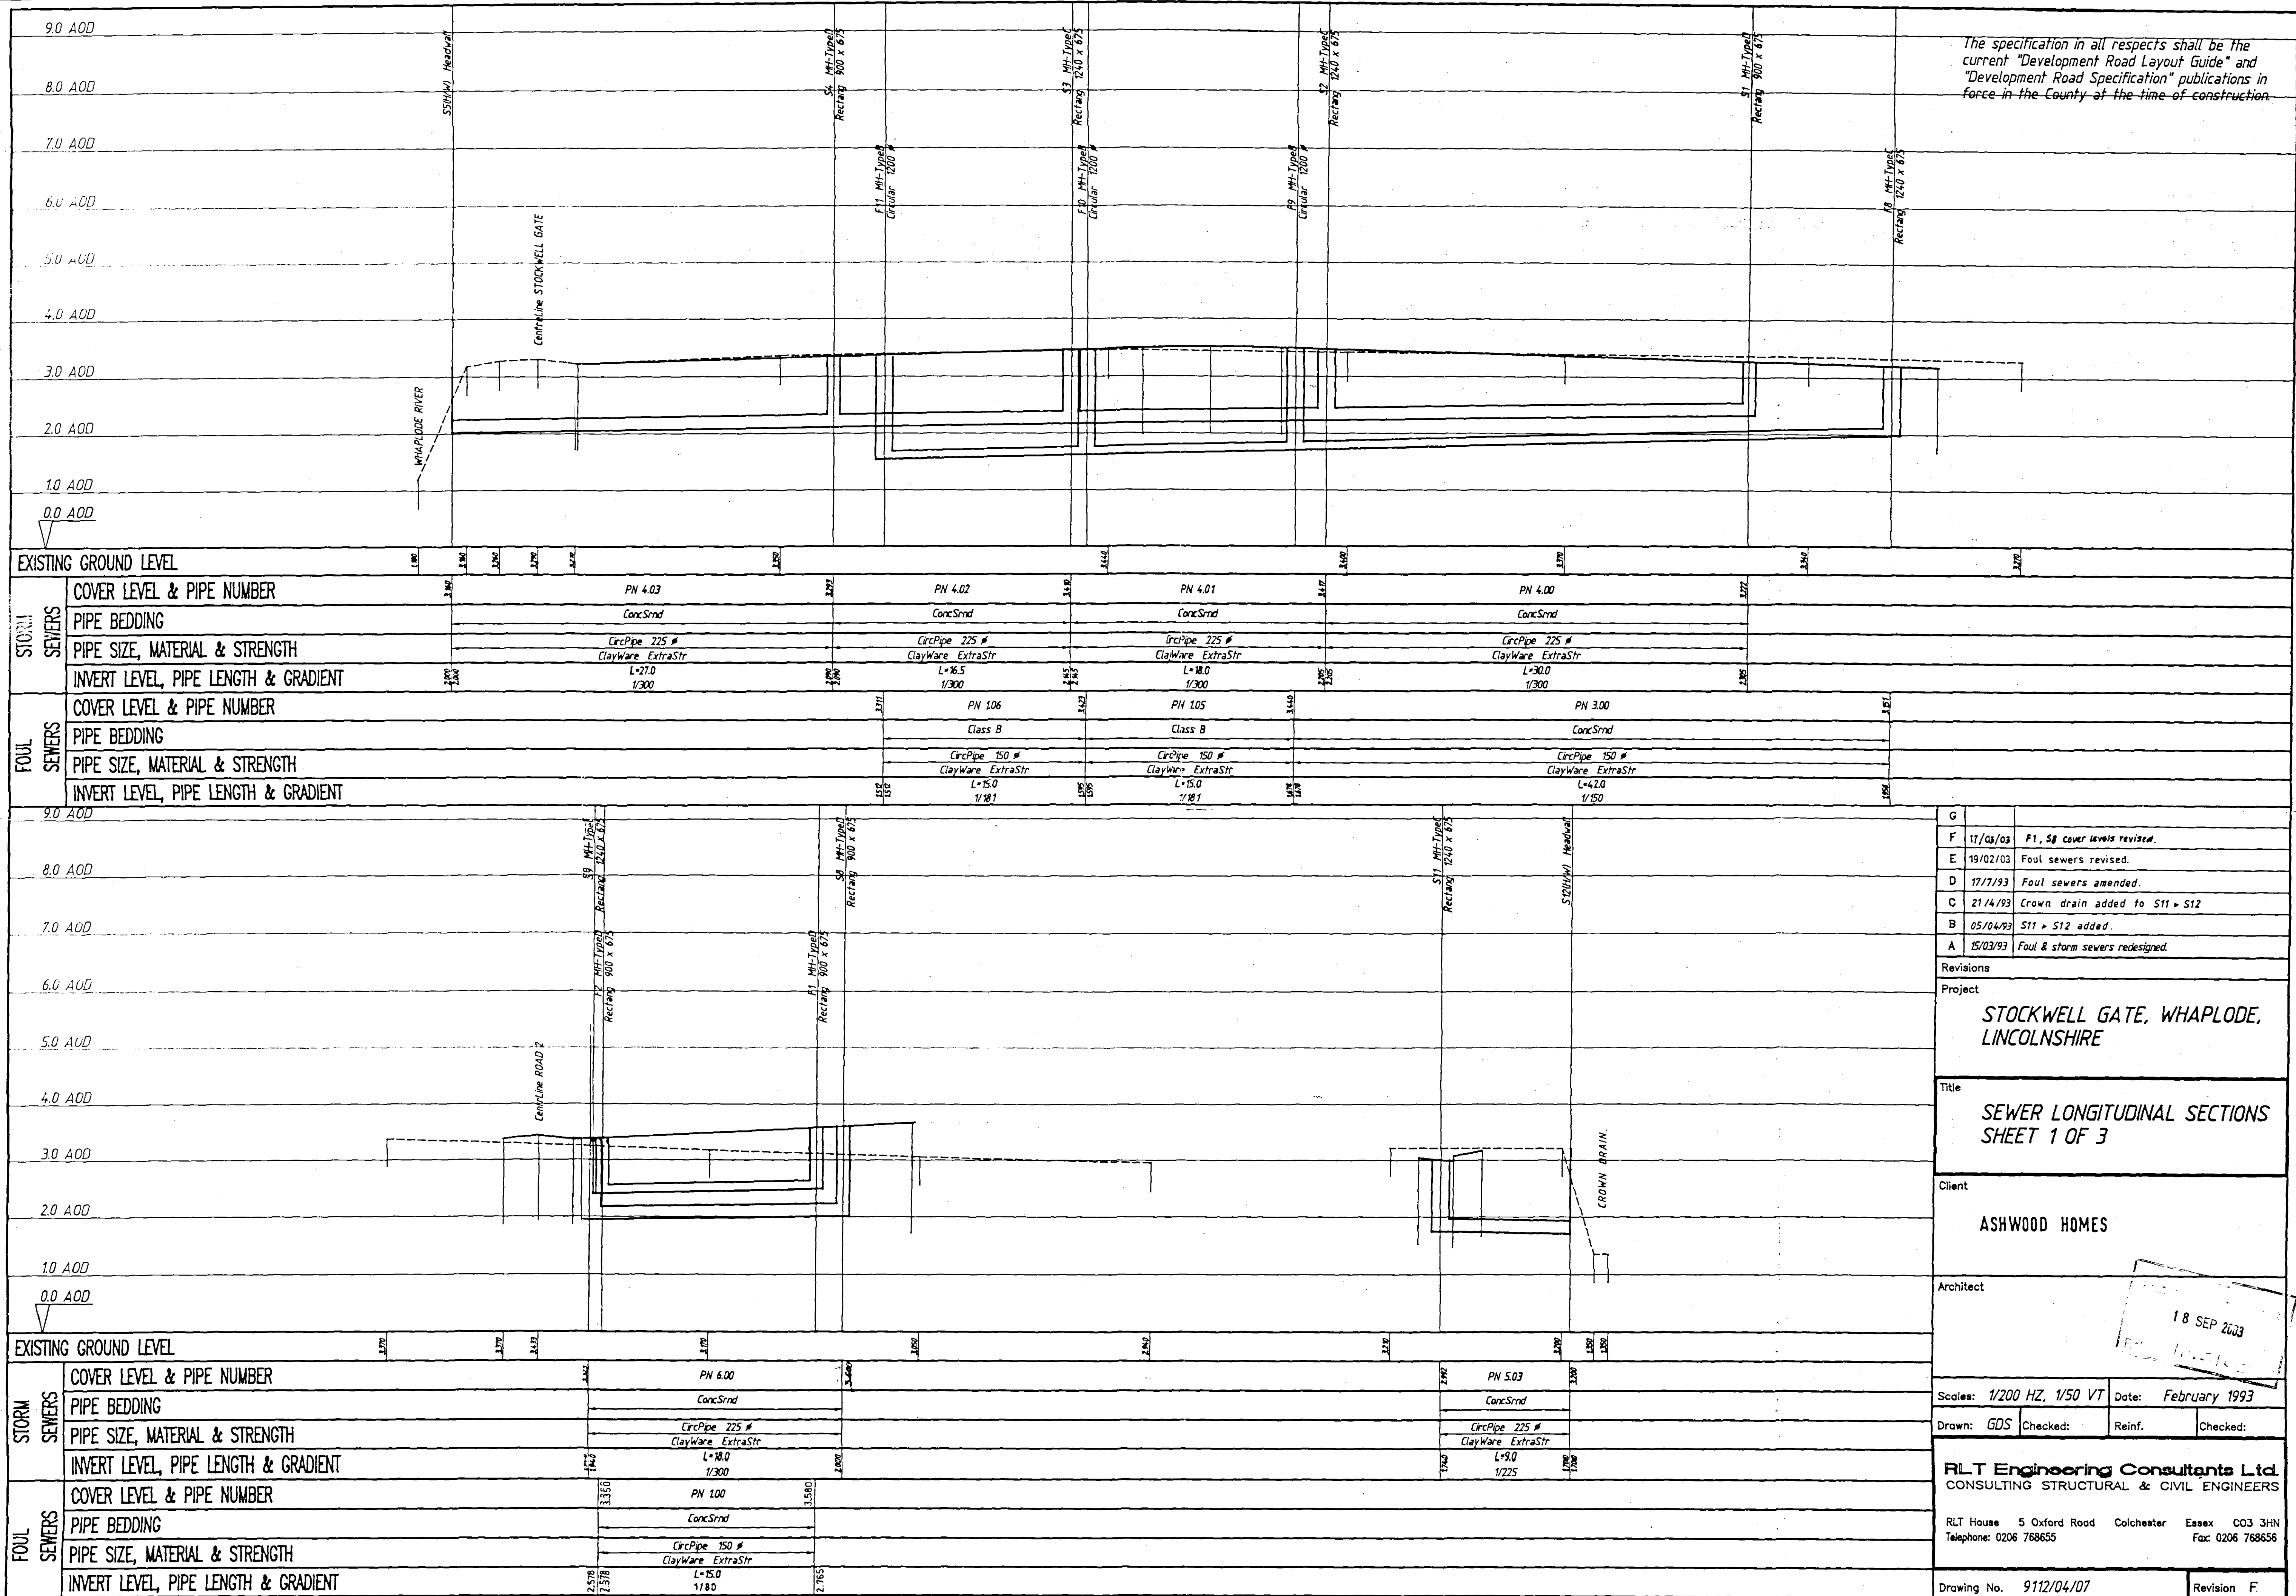

The specification in all respects shall be the current "Development Road Layout Guide" and "Development Road Specification" publications in force in the County at the time of construction.

G	
F	17/03/03 F1, S8 cover levels revised.
E	19/02/03 Foul sewers revised.
D	17/11/93 Foul sewers amended.
C	21/4/93 Crown drain added to S11 & S12
B	05/04/93 S11 & S12 added.
A	15/03/93 Foul & storm sewers redesigned.

Revisions

Project
STOCKWELL GATE, WHAPLODE, LINCOLNSHIRE

Title
SEWER LONGITUDINAL SECTIONS
SHEET 1 OF 3

Client
ASHWOOD HOMES

Architect
18 SEP 2003

Scales: 1/200 HZ, 1/50 VT Date: February 1993

Drawn: GDS Checked: Reinf. Checked:

RLT Engineering Consultants Ltd.
CONSULTING STRUCTURAL & CIVIL ENGINEERS
RLT House 5 Oxford Road Colchester Essex CO3 3HN
Telephone: 0206 768655 Fax: 0206 768656

Drawing No. 9112/04/07 Revision F