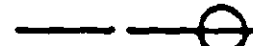
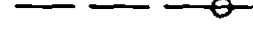


The specification in all respects shall be the current "Lincolnshire Design Guide For Residential Areas" and "Development Road Specification" publications in force in the County at the time of construction.


KEY

Storm sewer:  (Invert Level)


Foul sewer:  (Invert Level)

Storm drain:  (Invert Level)

Foul drain:  (Invert Level)

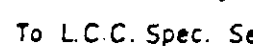Street light: 

To L.C.C. Spec. Section 14 "Development Road Specification and Construction"

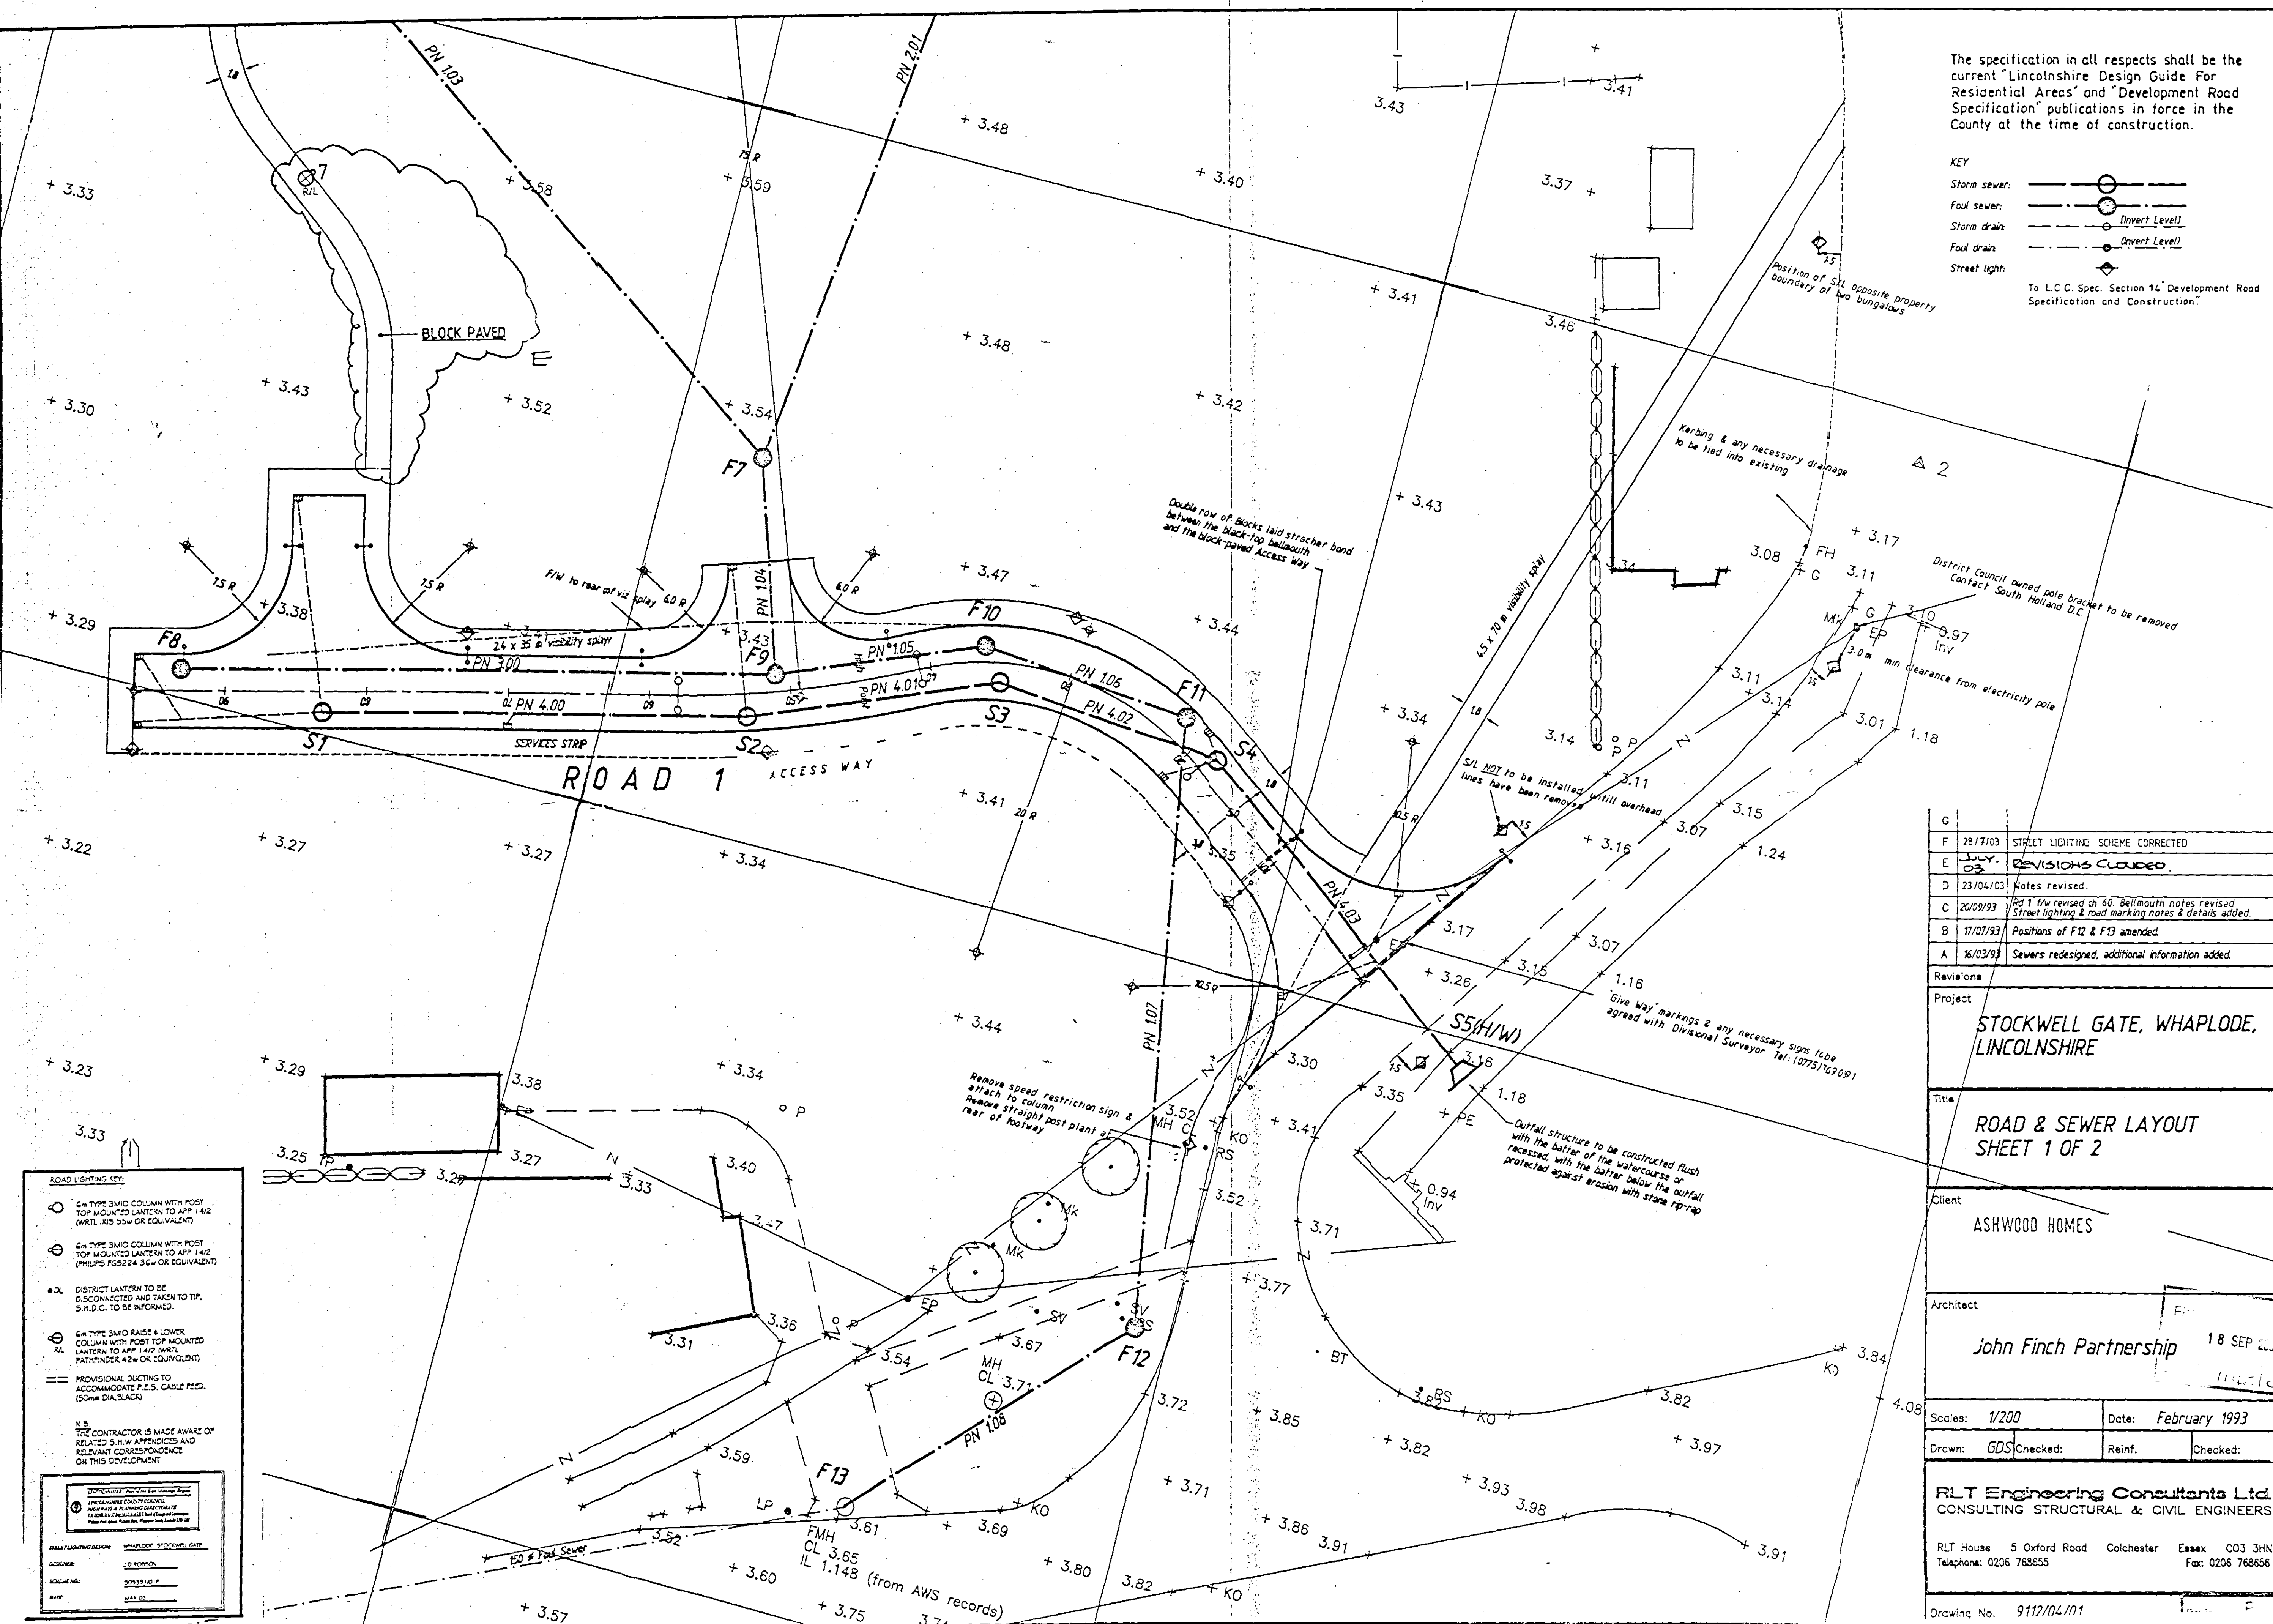

G		
F	28/7/03	STREET LIGHTING SCHEME CORRECTED
E	JULY 03	REVISIONS CLOUSED
D	23/04/03	Notes revised.
C	20/09/93	Ad 1 f/w revised on 60. Ballmouth notes revised. Street lighting & road marking notes & details added
B	11/01/93	Positions of F12 & F13 amended.
A	16/03/93	Sewers redesigned, additional information added.

Revisions

Project

STOCKWELL GATE, WHAPLODE, LINCOLNSHIRE

Title

ROAD & SEWER LAYOUT SHEET 1 OF 2

Client

ASHWOOD HOMES

Architect

John Finch Partnership 18 SEP 2003

Scales: 1/200 Date: February 1993

Drawn: GDS Checked: Reinf. Checked:

RLT Engineering Consultants Ltd.
CONSULTING STRUCTURAL & CIVIL ENGINEERS

RLT House 5 Oxford Road Colchester Essex CO3 3HN
Telephone: 0206 768655 Fax: 0206 768656

Drawing No. 9117/04/01

ROAD LIGHTING KEY

- 6m TYPE 3M10 COLUMN WITH POST TOP MOUNTED LANTERN TO APP 1412 (WRLT IRLS 55w OR EQUIVALENT)
- 6m TYPE 3M10 COLUMN WITH POST TOP MOUNTED LANTERN TO APP 1412 (PHILIPS FG522 4 55w OR EQUIVALENT)
- DL DISTRICT LANTERN TO BE DISCONNECTED AND TAKEN TO TIP. S.H.D.C. TO BE INFORMED.
- 6m TYPE 3M10 RAISE & LOWER COLUMN WITH POST TOP MOUNTED LANTERN TO APP 1412 (WRLT PATHFINDER 42w OR EQUIVALENT)
- PROVISIONAL DUCTING TO ACCOMMODATE P.E.S. CABLE FEED. (50mm DIA. BLACK)

N.B. THE CONTRACTOR IS MADE AWARE OF RELATED S.H.W. APPENDICES AND RELEVANT CORRESPONDENCE ON THIS DEVELOPMENT

DISCLAIMER

THIS DOCUMENT IS THE PROPERTY OF RLT ENGINEERING CONSULTANTS LTD. IT IS TO BE USED ONLY FOR THE PROJECT AND SITE SPECIFICALLY IDENTIFIED. IT IS NOT TO BE REPRODUCED OR TRANSMITTED IN ANY FORM OR BY ANY MEANS, ELECTRONIC OR MECHANICAL, INCLUDING PHOTOCOPYING, RECORDING, OR BY ANY INFORMATION STORAGE AND RETRIEVAL SYSTEM, WITHOUT THE WRITTEN PERMISSION OF RLT ENGINEERING CONSULTANTS LTD.

DATE: 18 SEP 2003