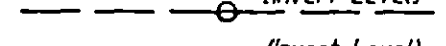


The specification in all respects shall be the current "Lincolnshire Design Guide For Residential Areas" and "Development Road Specification" publications in force in the County at the time of construction.


KEY

Storm sewer:  (Invert Level)


Foul sewer:  (Invert Level)

Storm drain:  (Invert Level)

Foul drain:  (Invert Level)

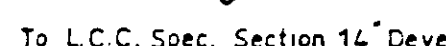Street light: 

To L.C.C. Spec. Section 14 "Development Road Specification and Construction"

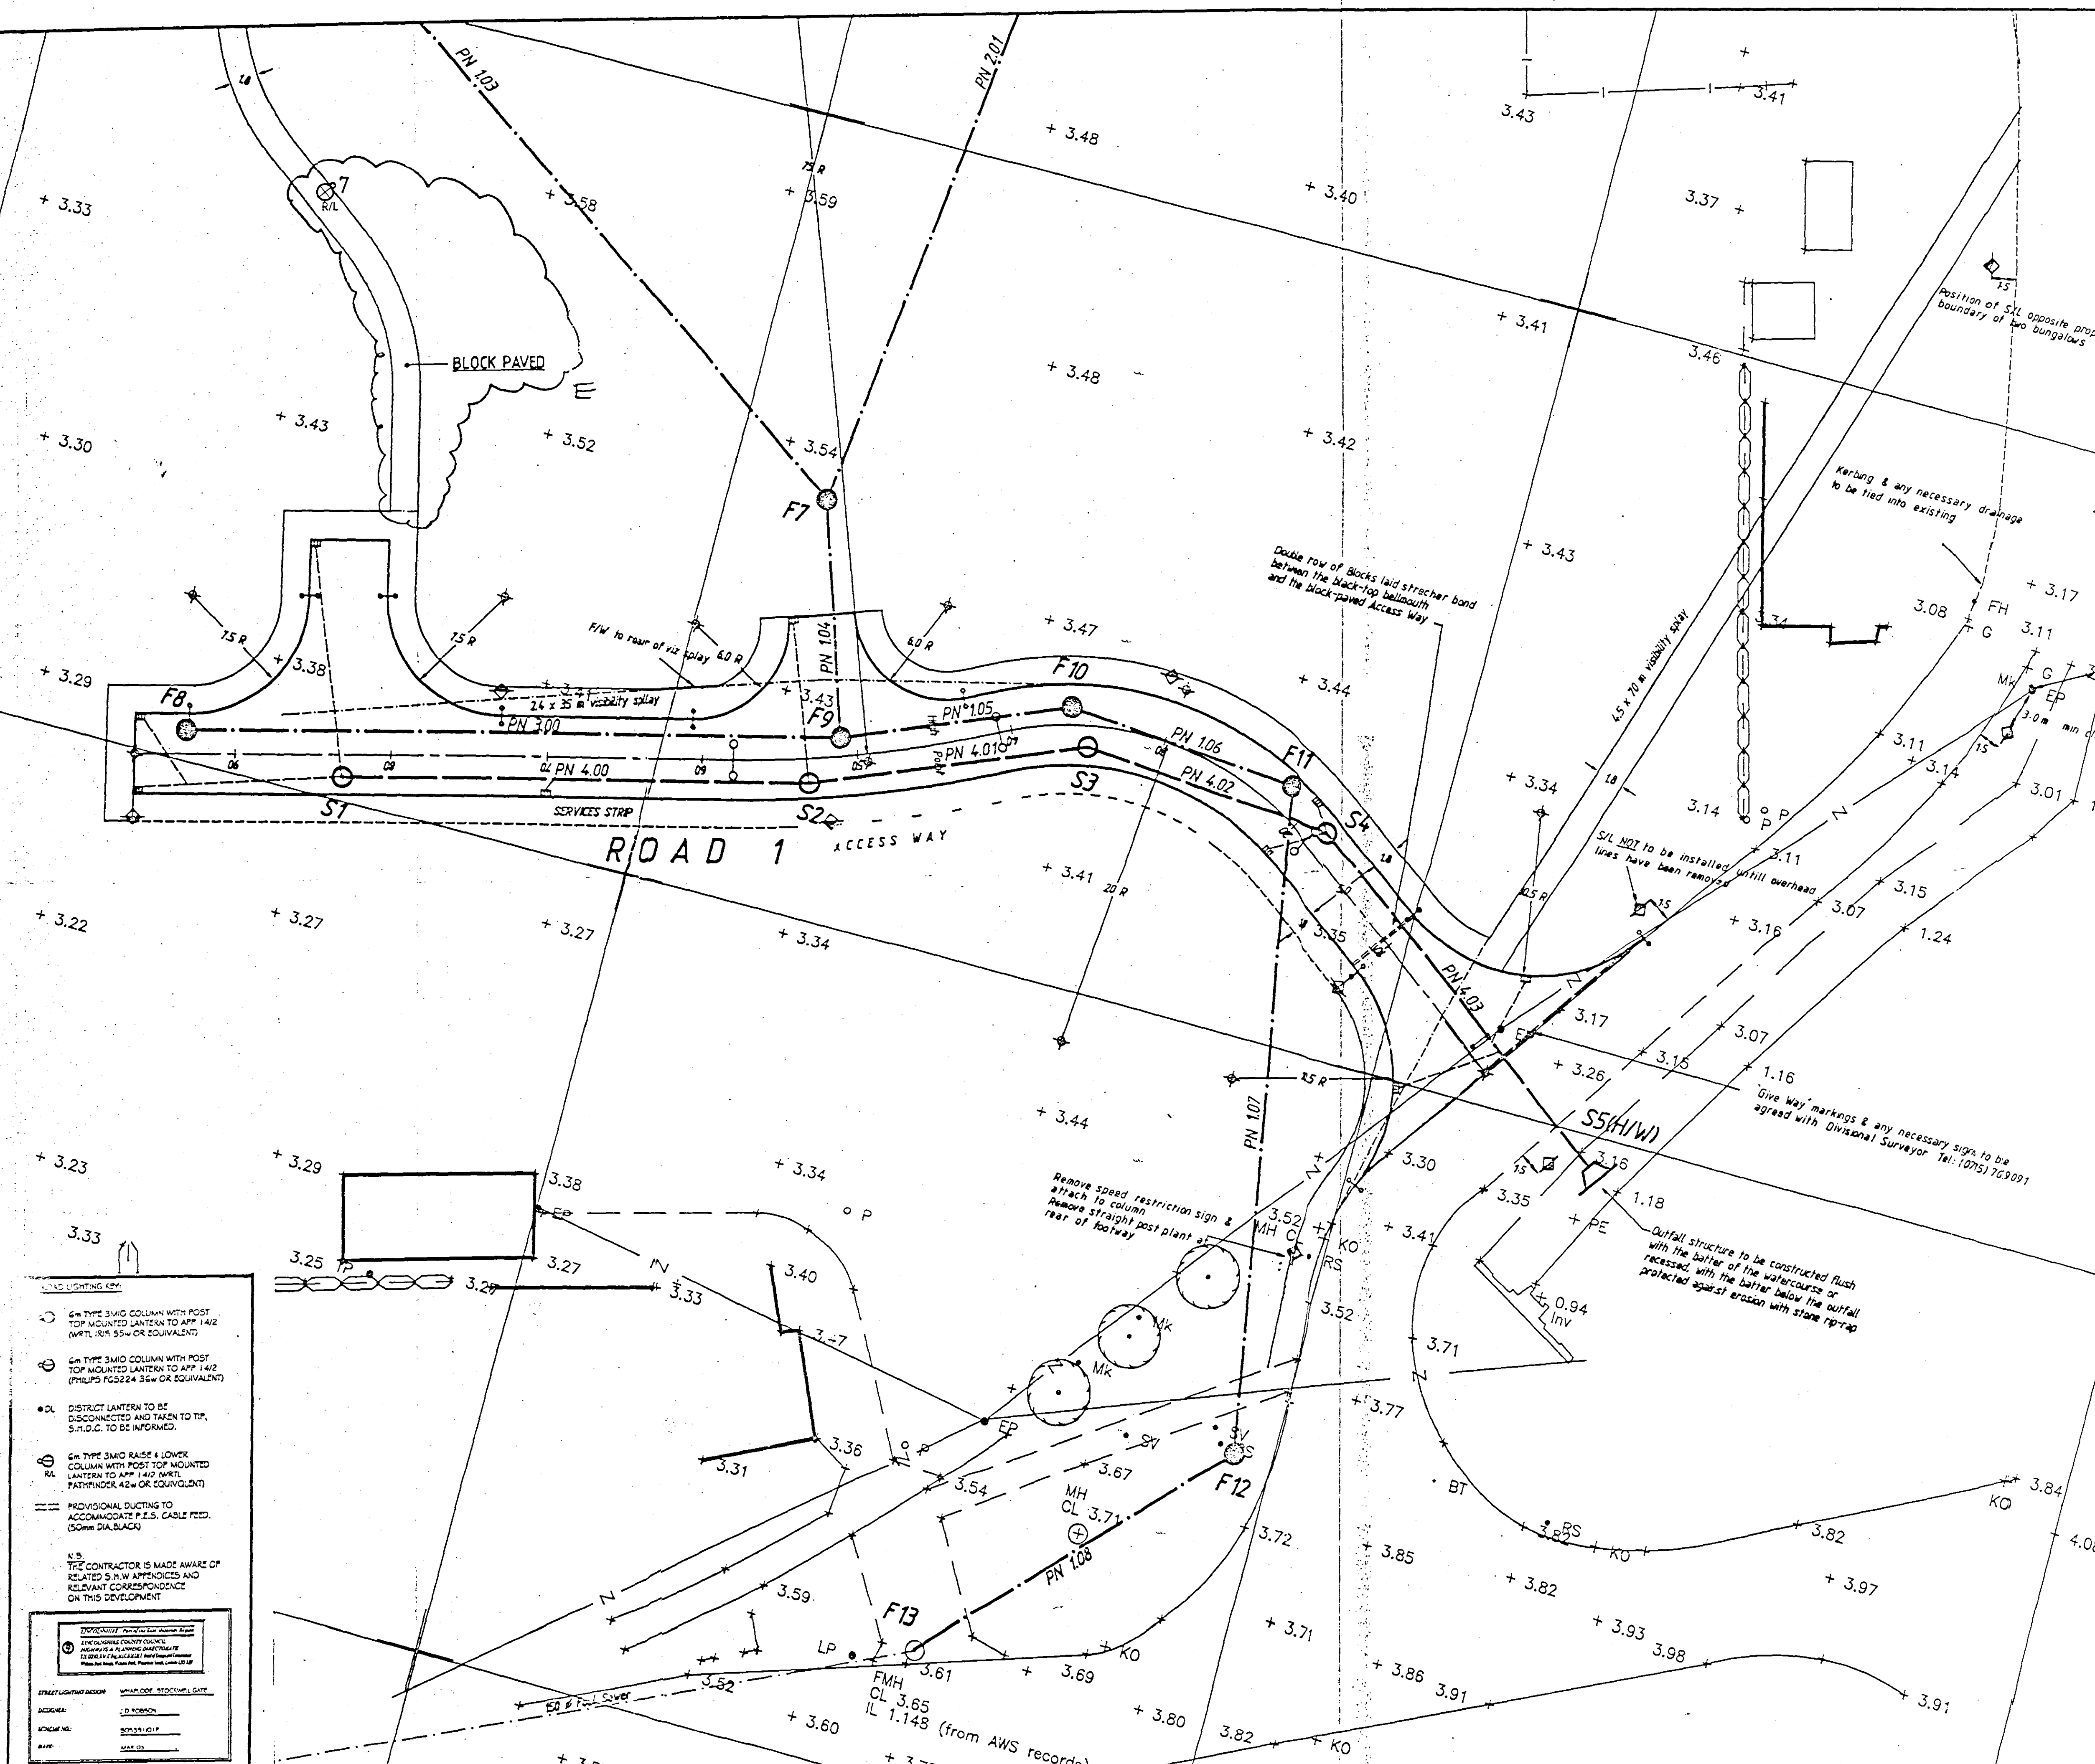

G	28/7/03	STREET LIGHTING SCHEME CORRECTED
F	28/7/03	STREET LIGHTING SCHEME CORRECTED
E	23/10/03	REVISIONS CLOUSED
D	23/10/03	Notes revised.
C	20/09/93	Rd 1 f/w revised ch 60. Bellmouth notes revised. Street lighting & road marking notes & details added.
B	17/07/93	Positions of F12 & F13 amended.
A	16/03/93	Sewers redesigned, additional information added.
Revisions		
Project		
STOCKWELL GATE, WHAPLODE, LINCOLNSHIRE		
Title		
ROAD & SEWER LAYOUT SHEET 1 OF 2		
Client		
ASHWOOD HOMES		
Architect		
John Finch Partnership 18 SEP 2003		
Scales: 1/200		Date: February 1993
Drawn: GDS	Checked:	Reinf. Checked:
RLT Engineering Consultants Ltd. CONSULTING STRUCTURAL & CIVIL ENGINEERS		
RLT House 5 Oxford Road Colchester Essex CO3 3HN		
Telephone: 0206 768655 Fax: 0206 768656		
Drawing No. 9112/04/01		Revision F

STREET LIGHTING KEY

- 6m TYPE 3MIO COLUMN WITH POST TOP MOUNTED LANTERN TO APP 14/2 (WMTL R/S 55w OR EQUIVALENT)
- 6m TYPE 3MIO COLUMN WITH POST TOP MOUNTED LANTERN TO APP 14/2 (PHILIPS FGS224 36w OR EQUIVALENT)
- DISTRICT LANTERN TO BE DISCONNECTED AND TAKEN TO TIP. S.U.D.C. TO BE INFORMED.
- 6m TYPE 3MIO RAISE & LOWER COLUMN WITH POST TOP MOUNTED LANTERN TO APP 14/2 (WMTL PASTENDER 42w OR EQUIVALENT)
- PROVISIONAL DUCTING TO ACCOMMODATE P.E.S. CABLE FEED. (50mm DIA. BLACK)

N.B. THE CONTRACTOR IS MADE AWARE OF RELATED S.H.W. APPENDICES AND RELEVANT CORRESPONDENCE ON THIS DEVELOPMENT

STREET LIGHTING DESIGN: WHAPLODE, STOCKWELL GATE

DESIGNED BY: J.D. ROBERTSON

APPROVED BY: SPS/25/01/P

DATE: MAR 03

STOCKWELL GATE, WHAPLODE, LINCOLNSHIRE

PLANNING & DESIGN SERVICES LTD.

12 BEECHVALE ROAD, LINCOLN LN1 1JF

Phone: 0300 300 0000 Fax: 0300 300 0000