



The specification in all respects shall be the current "Development Road Layout Guide" and "Development Road Specification" publications in force in the County at the time of construction.

Road 2

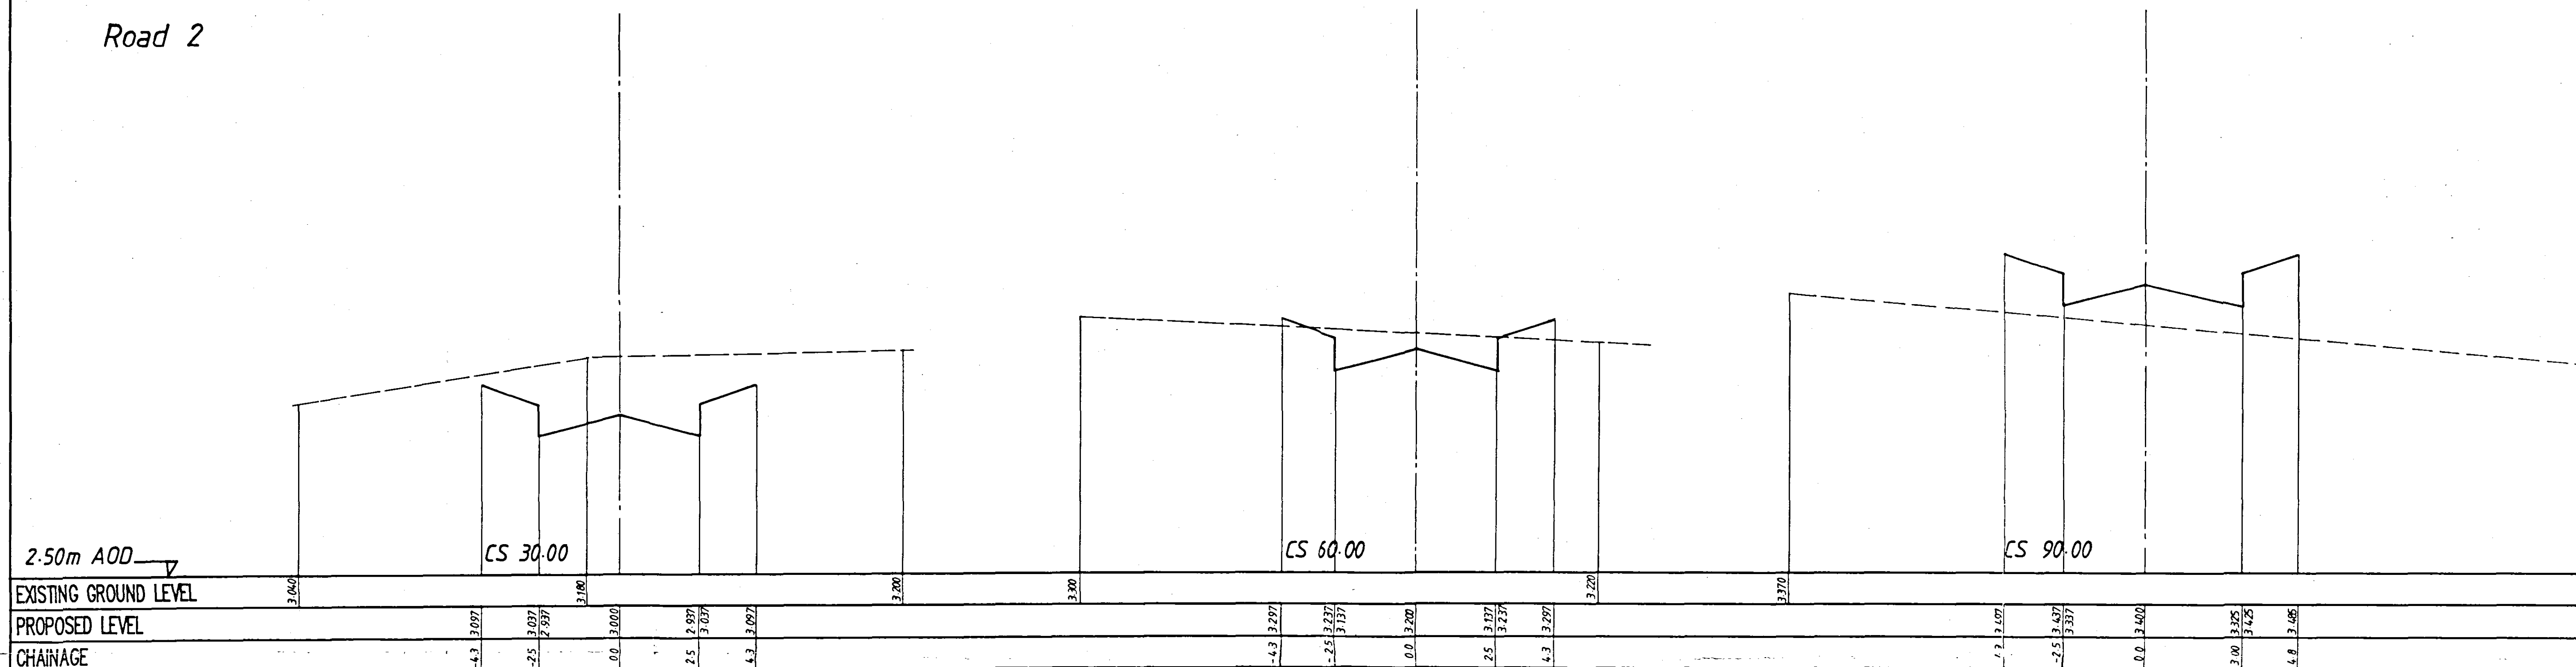

Road 2

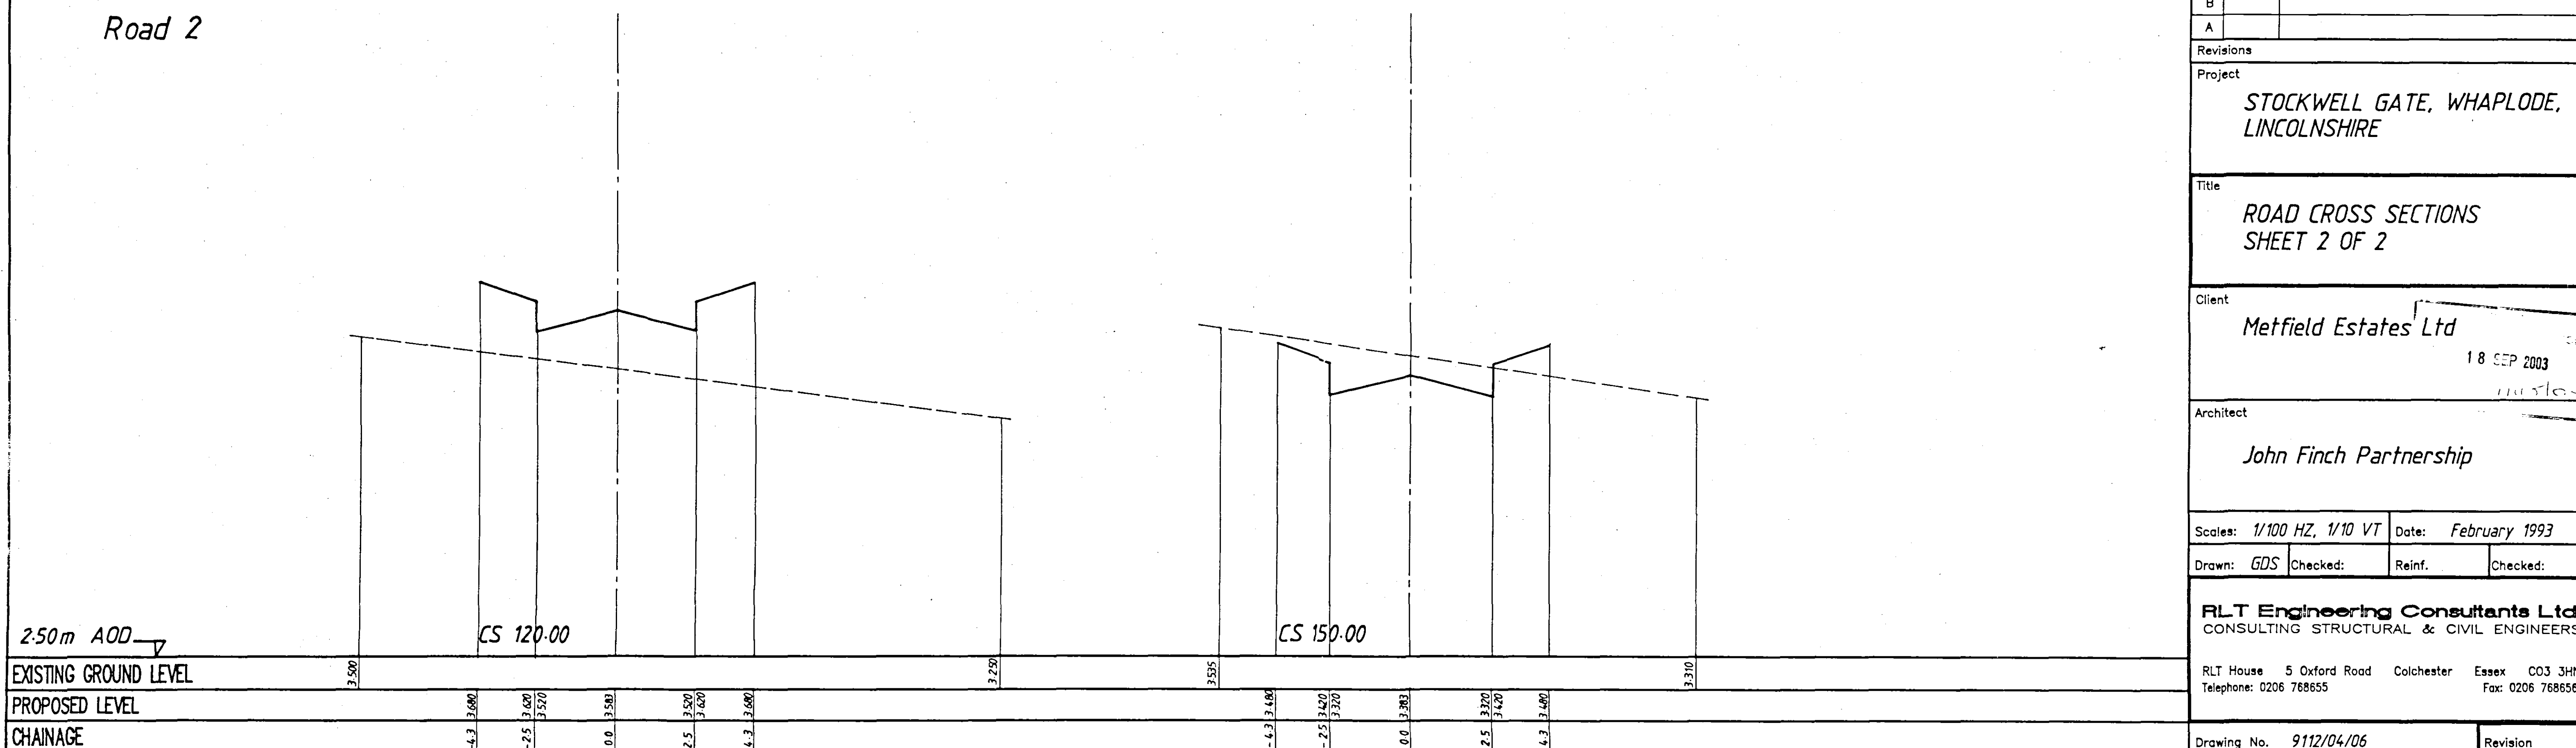

Revisions	
Project	STOCKWELL GATE, WHAPLODE, LINCOLNSHIRE
Title	ROAD CROSS SECTIONS SHEET 2 OF 2
Client	Metfield Estates Ltd
Architect	John Finch Partnership
Scales:	1/100 HZ, 1/10 VT
Date:	February 1993
Drawn:	GDS
Checked:	
Reinf.	
Checked:	
RLT Engineering Consultants Ltd. CONSULTING STRUCTURAL & CIVIL ENGINEERS	
RLT House 5 Oxford Road Colchester Essex CO3 3HN Telephone: 0206 768655 Fax: 0206 768656	
Drawing No.	9112/04/06
Revision	