



The specification in all respects shall be the current "Development Road Layout Guide" and "Development Road Specification" publications in force in the County at the time of construction.

Road 1

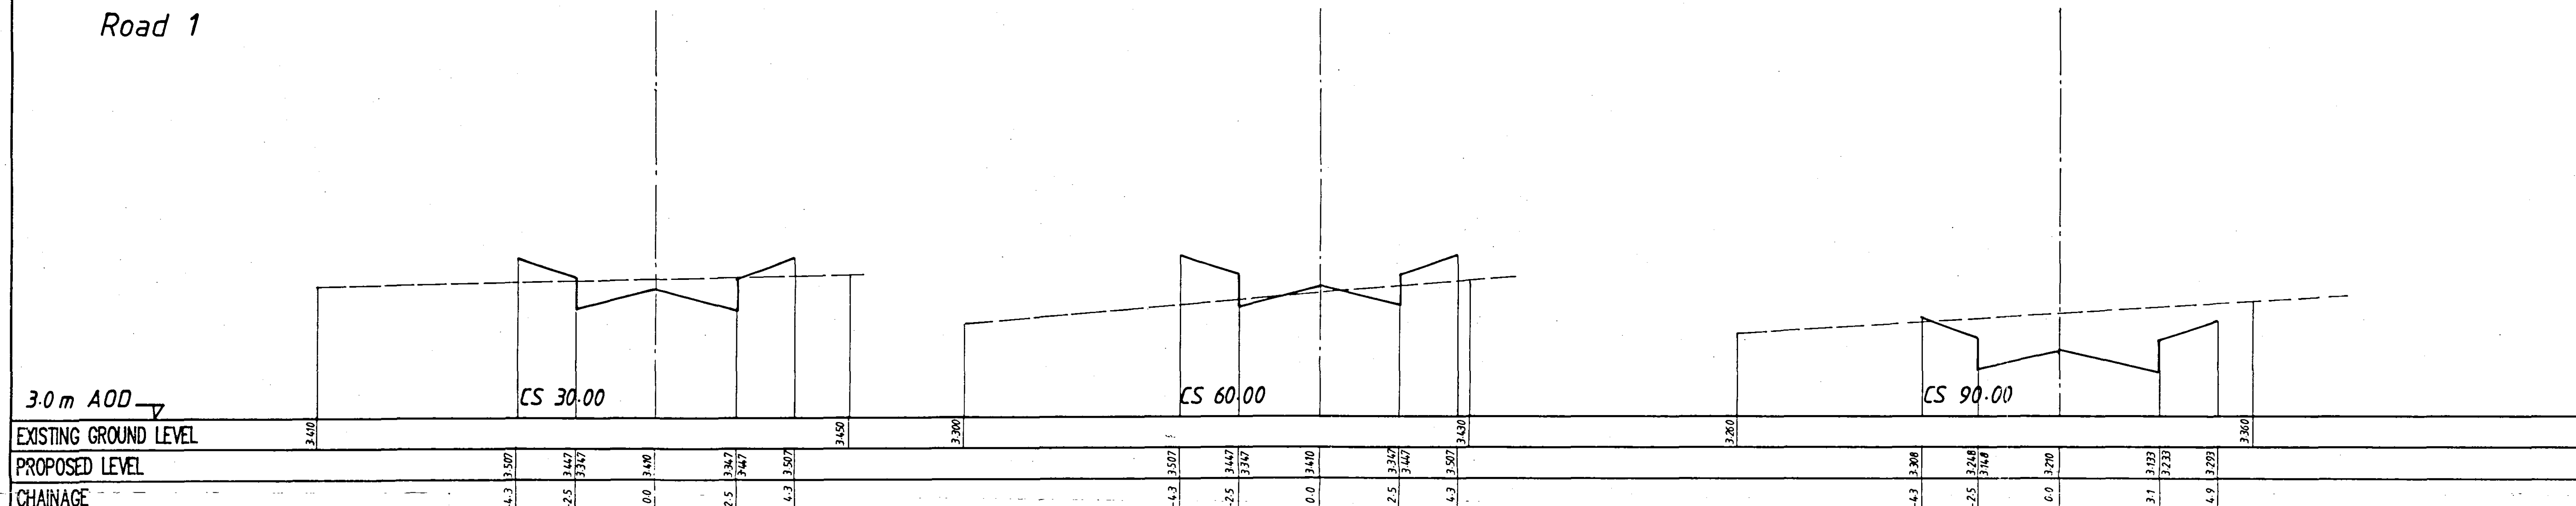

Road 3

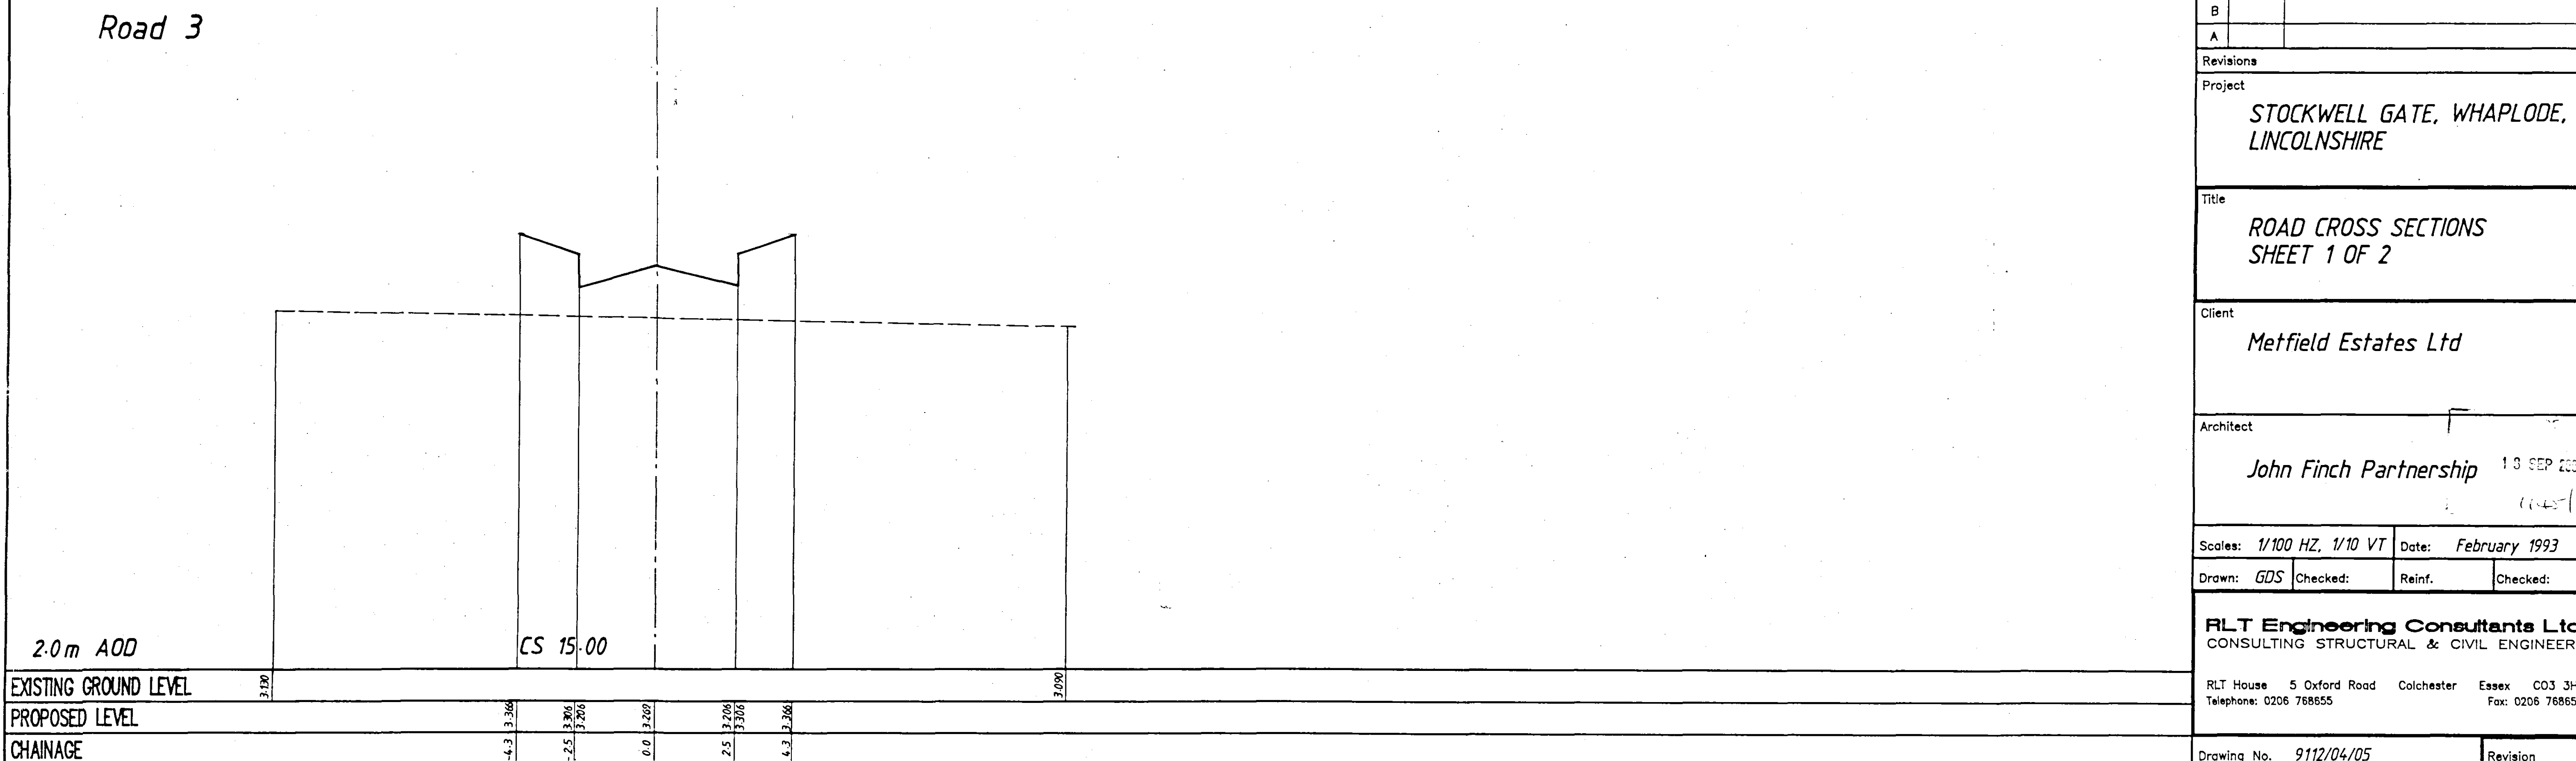

G	
F	
E	
D	
C	
B	
A	
Revisions	
Project	
STOCKWELL GATE, WHAPLODE, LINCOLNSHIRE	
Title	
ROAD CROSS SECTIONS SHEET 1 OF 2	
Client	
Metfield Estates Ltd	
Architect	
John Finch Partnership 13 SEP 2003	
Scales: 1/100 HZ, 1/10 VT Date: February 1993	
Drawn: GDS	Checked: Reinf. Checked:
RLT Engineering Consultants Ltd. CONSULTING STRUCTURAL & CIVIL ENGINEERS	
RLT House 5 Oxford Road Colchester Essex CO3 3HN Telephone: 0206 768655 Fax: 0206 768656	
Drawing No. 9112/04/05	Revision