


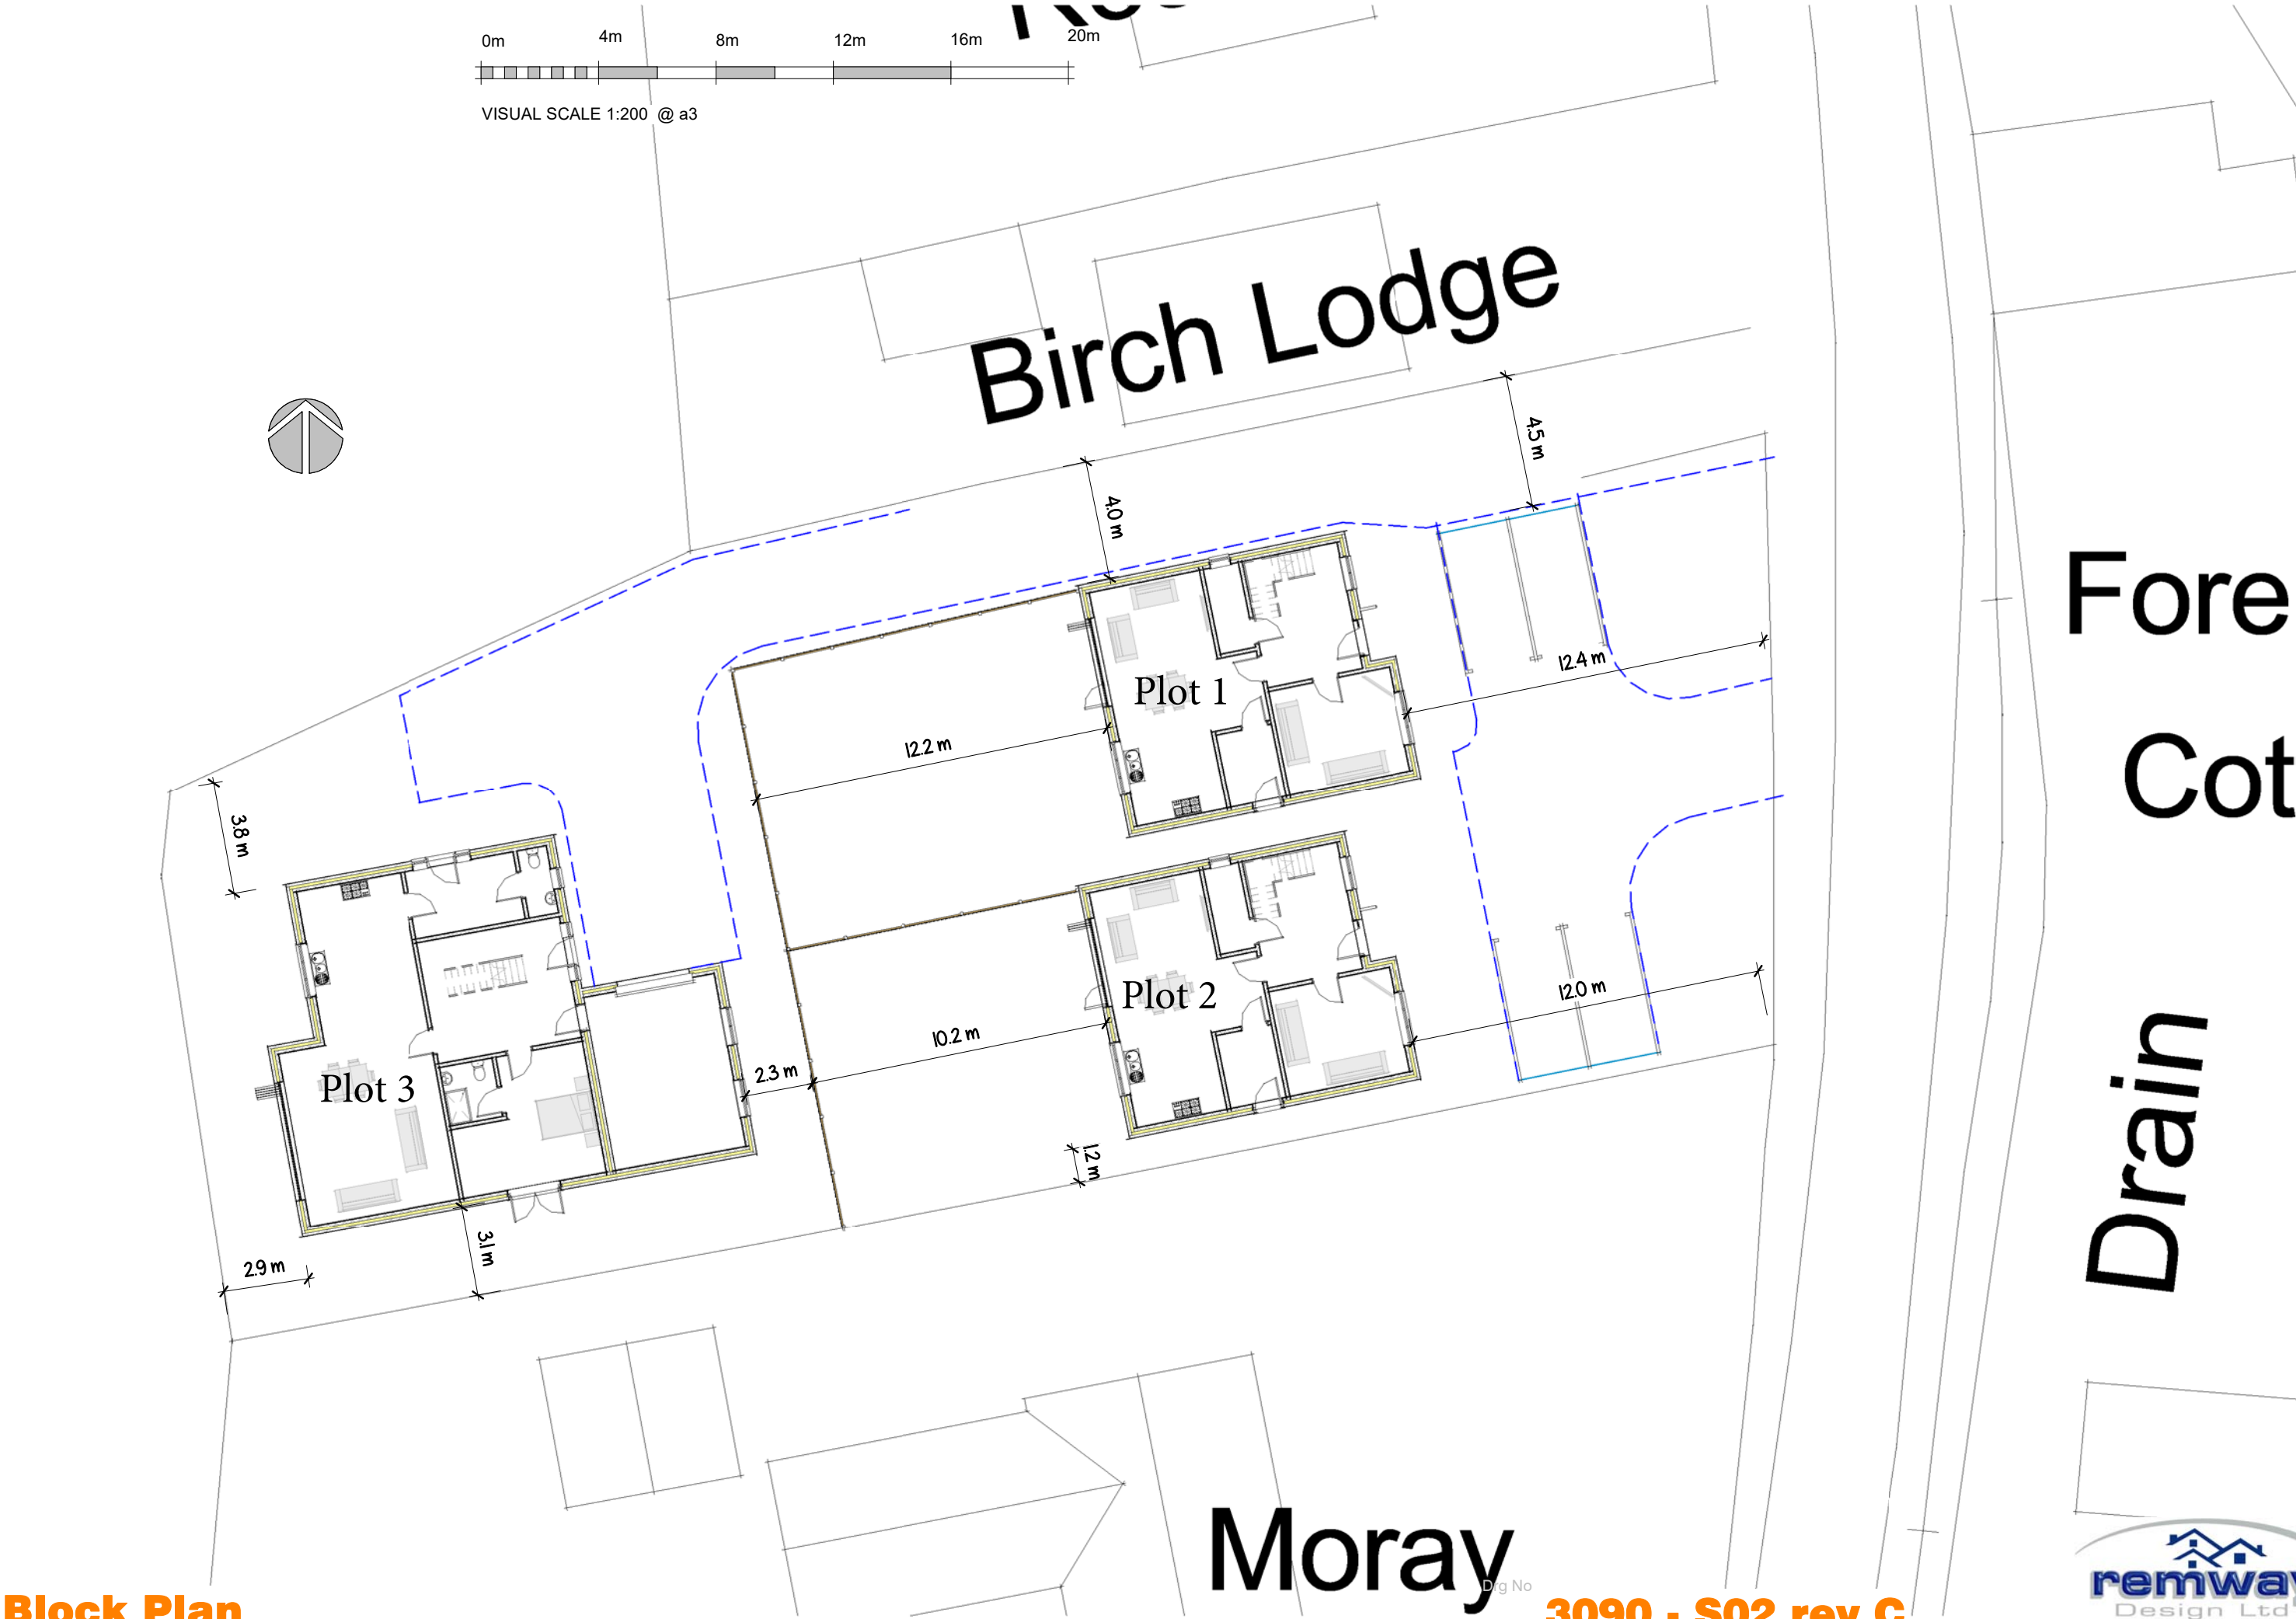

Block Plan

Moray
3090 - S02 rev C



Forer Cottages
Drain
Springway | Stockwell Gate | Whaplode