


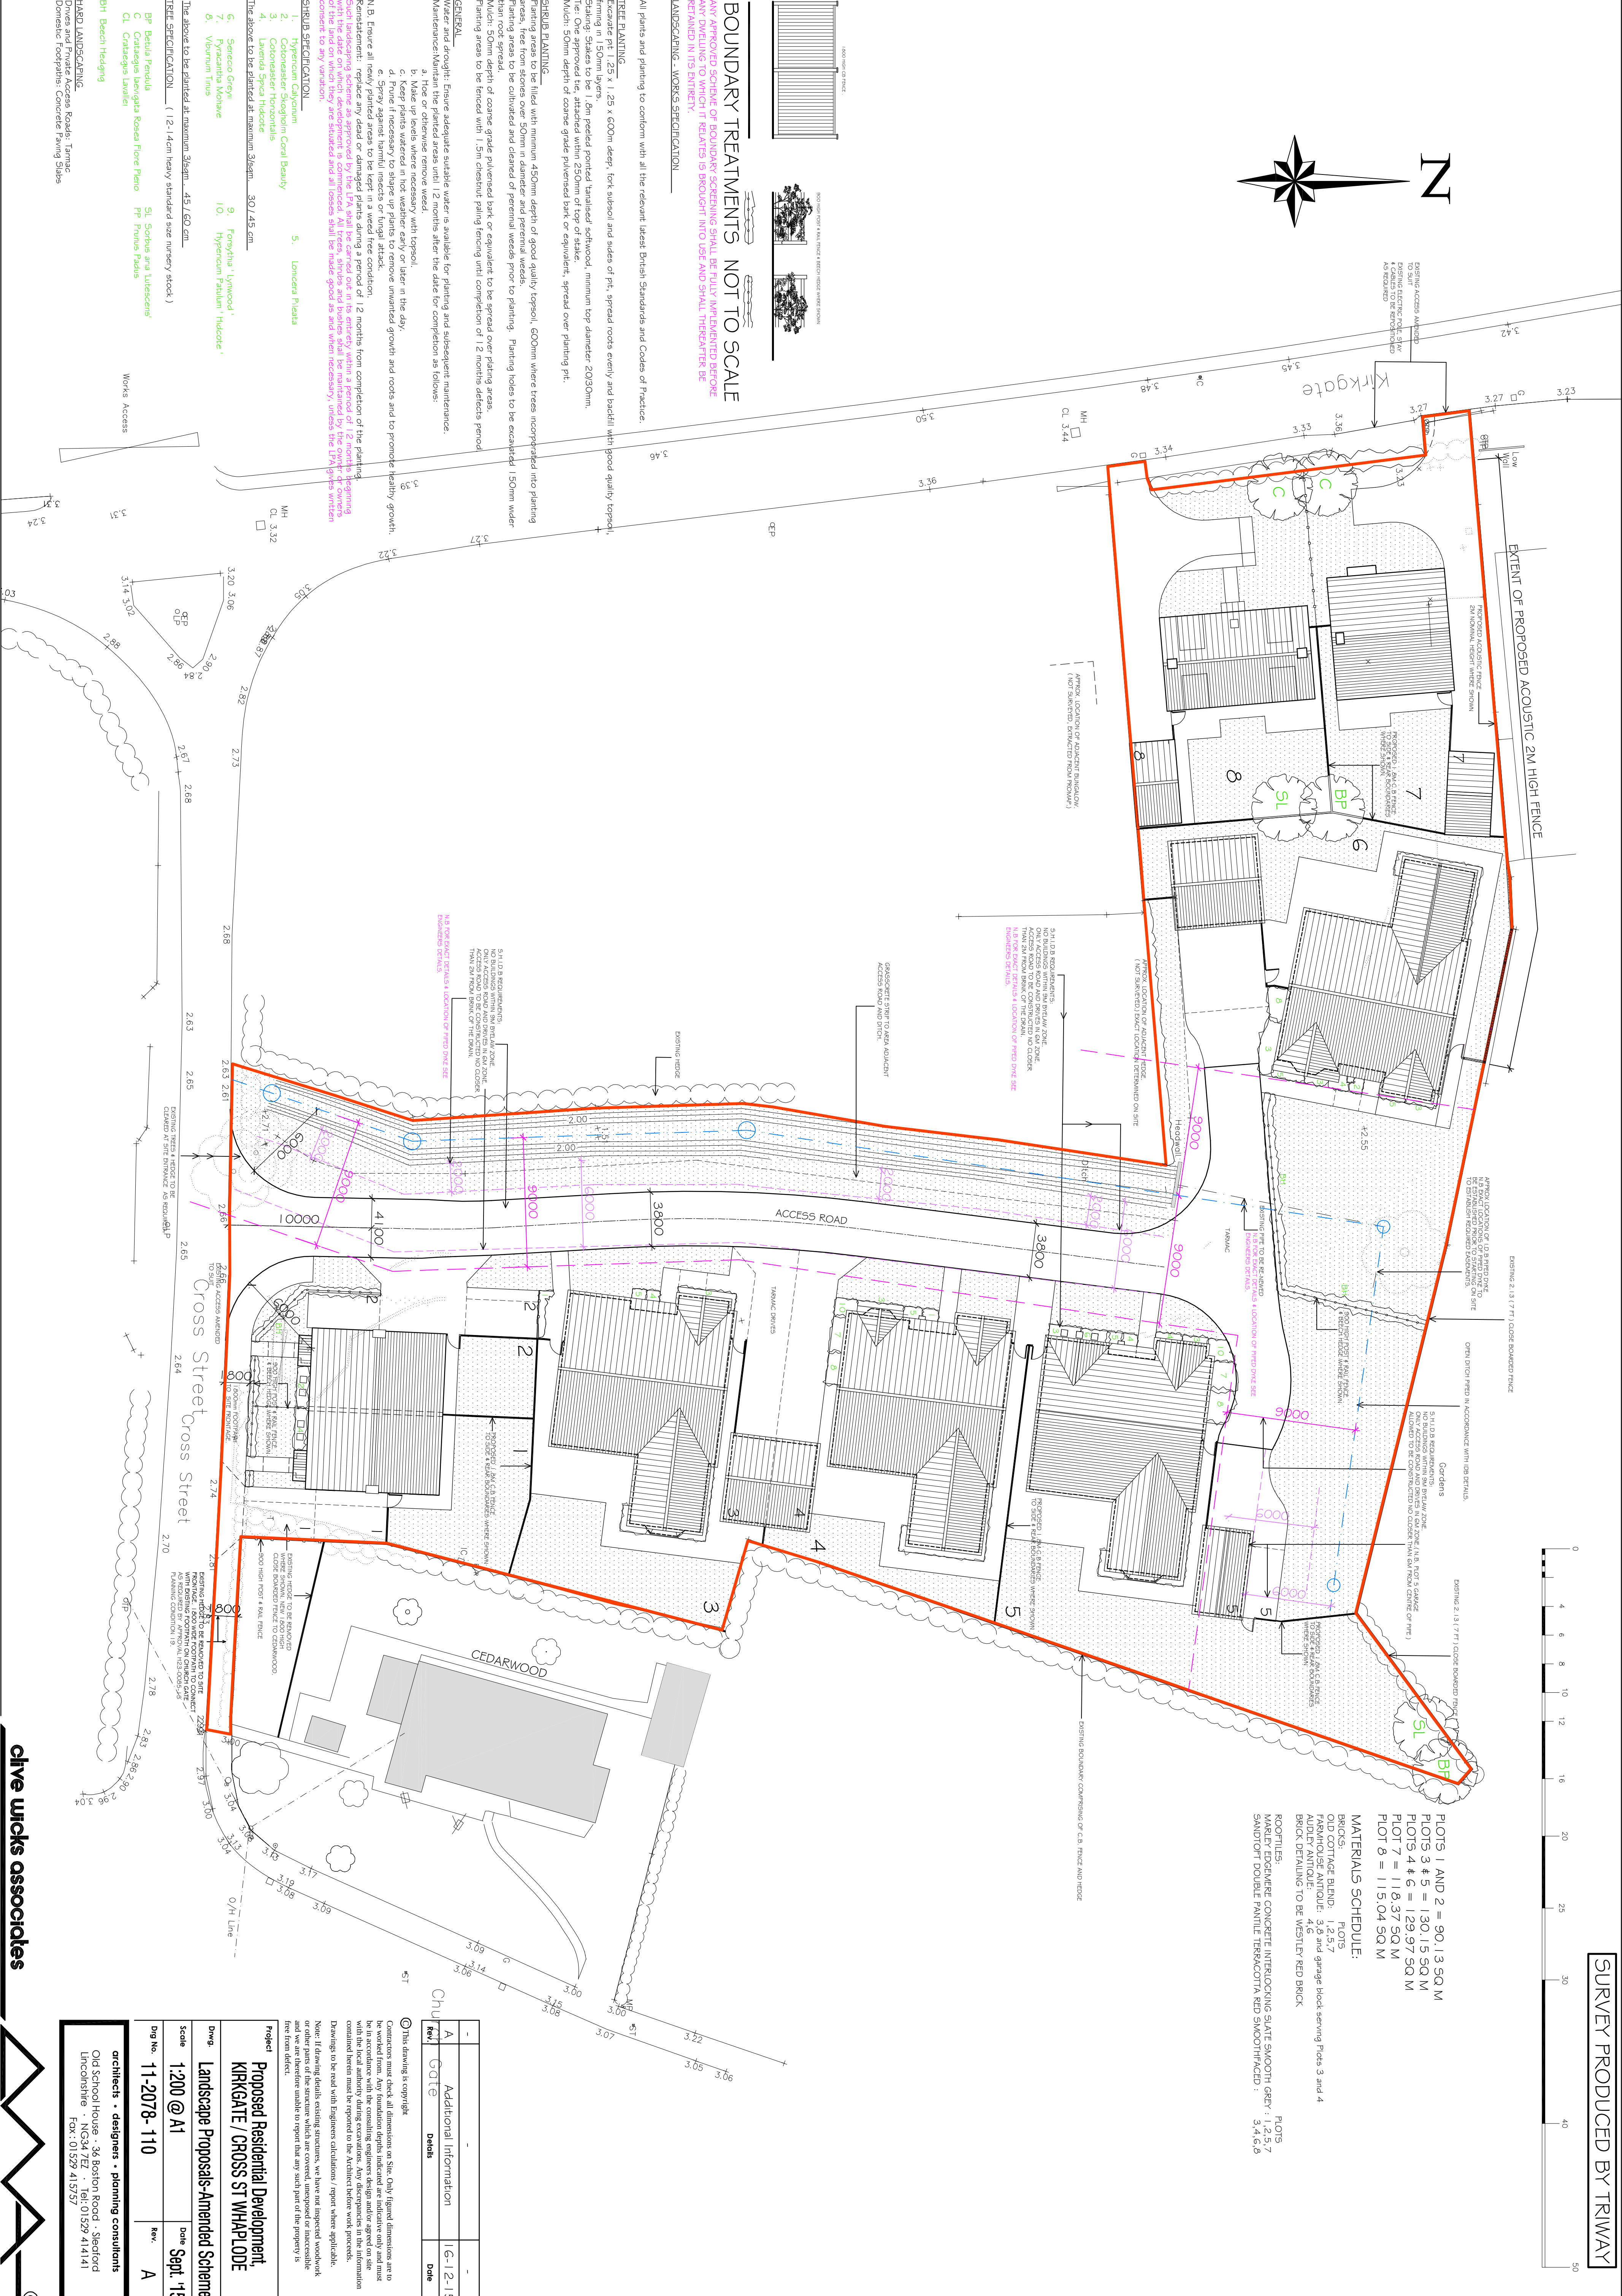

ANY DWELLING TO WHICH IT RELATES IS BROUGHT INTO USE AND SHALL THEREAFTER BE RETAINED IN ITS ENTIRETY.

All plants and planting to conform with all the relevant latest British Standards and Codes of Practice

Slaking: Stakes to be 1.8m peeled pointed 'tanalised' softwood, minimum top diameter 20/30mm, firming in 150mm layers.

SHRUB PLANTING
Planting areas to be filled with minimum 450mm depth of good quality topsoil. 600mm where trees incorporated.

Mulch: 50 mm depth of coarse grade pulverised bark or equivalent to be spread over pitting areas.

Water and drought: Ensure adequate suitable water is available for planting and subsequent maintenance
Maintenance: Maintain the planted areas until 12 months after the date for completion as follows:

- c. Keep plants watered in hot weather early in the day.
- d. Prune if necessary to shape up plants to remove unwanted growth and roots and to promote healthy growth.
- e. Spray against harmful insects or fungal attack.

Such landscaping shall be approved by the UFA shall be carried out in its entirety within a period of 12 months beginning with the date on which development is commenced. All trees, shrubs and bushes shall be maintained by the owner or owners of the land on which they are situated and all losses shall be made good as and when necessary, unless the UFA gives written

1. *Hypericum Calycatum*
2. *Cotoneaster Skogholm Coral Beauty*
3. *Cotoneaster Skogholm Coral Beauty*
4. *Cotoneaster Skogholm Coral Beauty*
5. *Lonicera Pileata*

- ### 8. Viburnum Tinus

The above to be planted at maximum 3/5cm : 43 / 50 cm

C	Crataegus laevigata Rosea Flore Pleno	PP	Prunus Padus
CL	Crataegus laevalleii		

HARD LANDSCAPING