


Double Pantile Terracotta Red Smoothfaced

[view sample basket \(0\)](#)

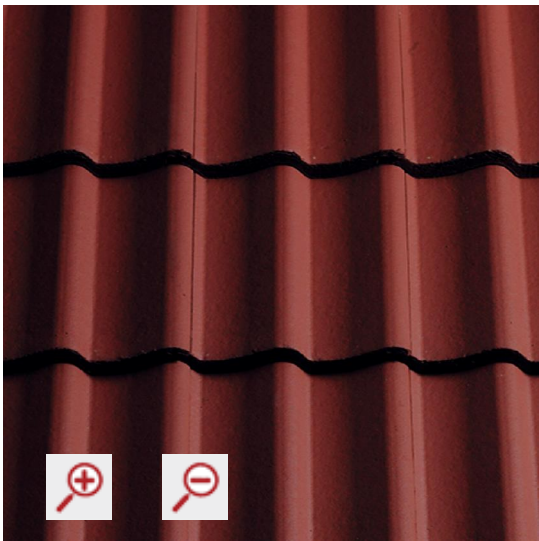

A high quality concrete tile that re-creates the flowing lines of a traditional pantile with an inherent strength in its curved design

[Add to basket](#)

[Details](#) [Product Images](#) [Site Images](#)

Technical Data

Material	Concrete
Minimum roof pitch	15° (smoothfaced at 100mm)22.5° (smoothfaced at 75mm) 30° (sandfaced) at 75 mm headlap
Headlap	75 mm (min) 120 mm (max)
Batten Spacing	345 mm (max) 300 mm (min)
Size of tile	420 x 334 mm
Covering capacity at maximum gauge	10.4 tiles per m² (100mm)) 9.7 tiles per m² (75mm)
Weight as laid	48.9 KG per m² (100 mm) 45.6 KG per m² (75mm)
Weight per 1000	4.7 tonnes
Weight per tile	4.7 KG
Quantity per pallet	210

