
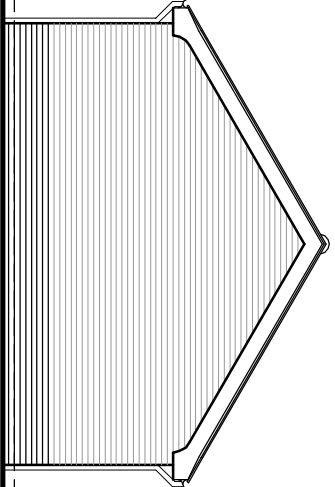
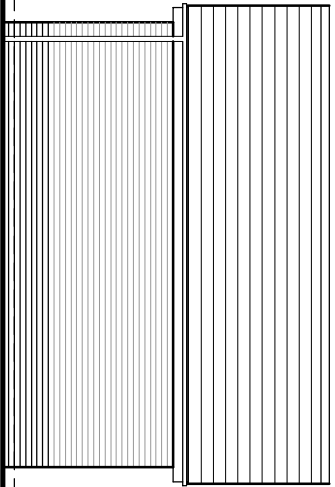
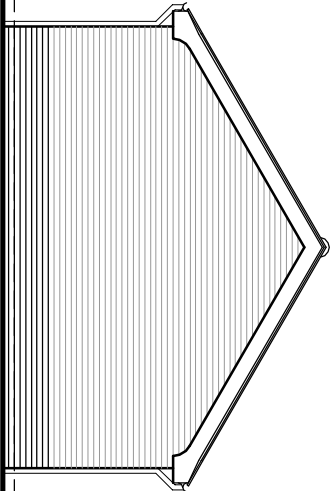


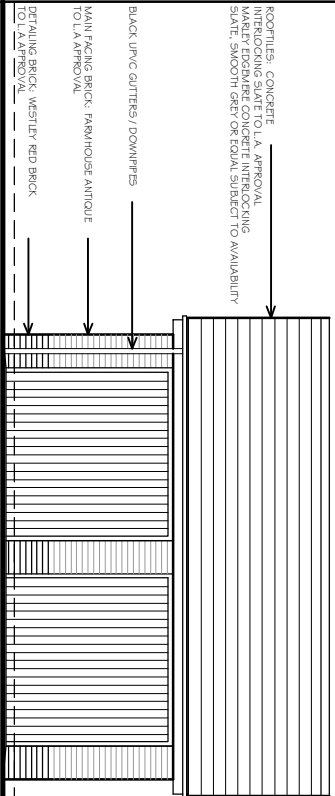


FRONT ELEVATION
GARAGE SERVING PLOTS 1 & 2





SIDE ELEVATION
GARAGE SERVING PLOT 1 & 2

REAR ELEVATION
GARAGE SERVING PLOTS 1 & 2

SIDE ELEVATION
GARAGE SERVING PLOTS 1 & 2

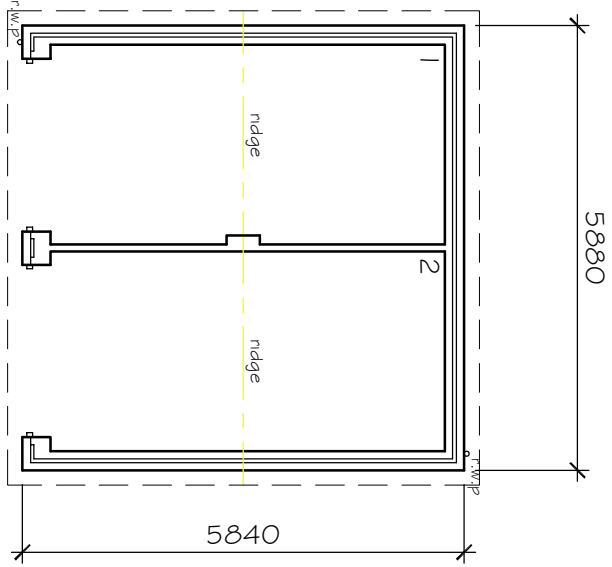

FLOOR PLAN
Serving Plots 1 & 2.

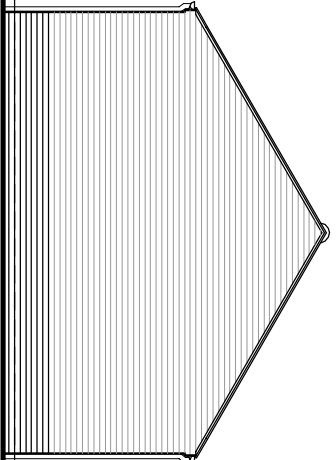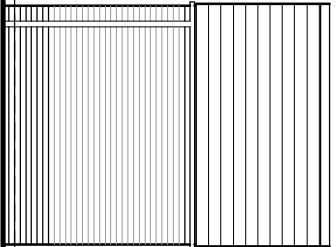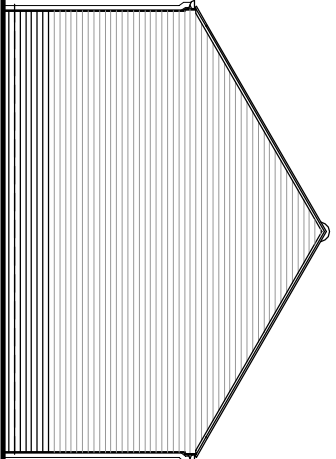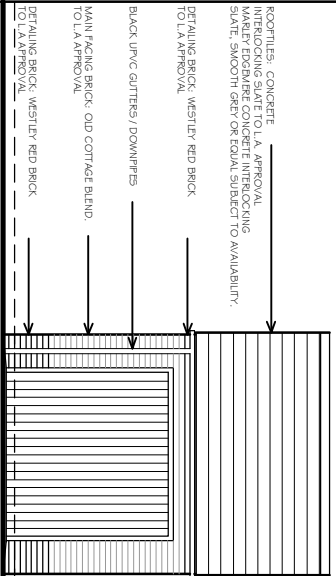


FRONT ELEVATION
GARAGE SERVING PLOT 3

SIDE ELEVATION

REAR ELEVATION

SIDE ELEVATION

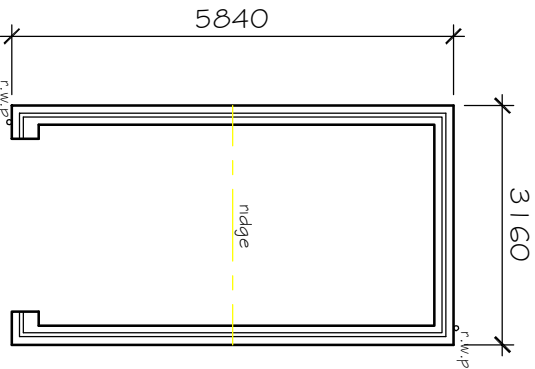

FLOOR PLAN
Serving Plot 3.

Rev.	Details	Date
A	Add materials for Condition 3.	20-12-17

architects • designers • planning consultants	
Old School House • 36 Boston Road • Stetford Lincolnshire • NG34 7EZ • Tel: 01529 414141 Fax: 01529 415757	

Project	
Proposed Replacement Dwellings, land at Cedarwood, Church Gate, Whapode	
Dwg.	
GARAGE PROPOSALS	
Scale	Date
1:100 @ A2	June, '17
Dwg No.	Rev.
11-2078-205	A

© This drawing is copyright

Contractors must check all dimensions on site. Only figured dimensions are to be worked from. Any foundation depths indicated are indicative only and must be in accordance with the consulting engineers design and/or agreed on site with the local authority during excavations. Any discrepancies in the information contained herein must be reported to the Architect before work proceeds.

Drawings to be read with Engineers calculations / report where applicable.
Note: If drawing details existing structures, we have not inspected woodwork or other parts of the structure which are covered, unexposed or inaccessible and we are therefore unable to report that any such part of the property is free from defect.

