
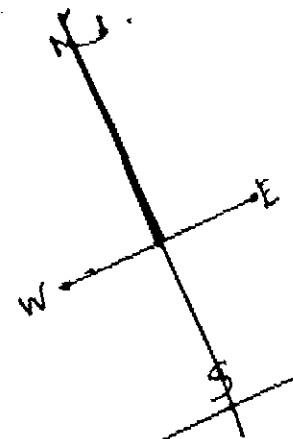
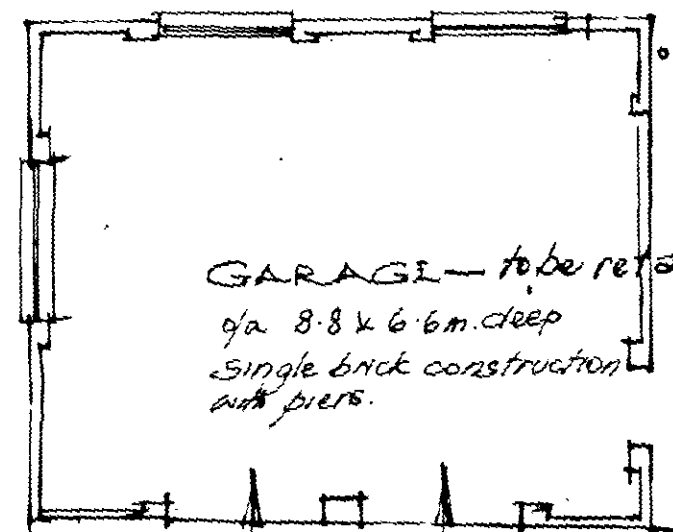
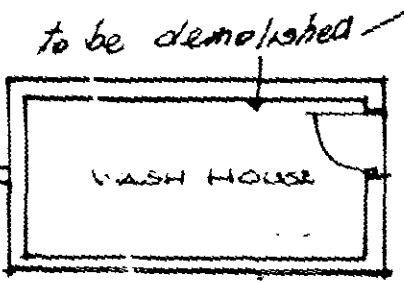


adjoining fields under same ownership. new Klargester. Site of proposed

Field no. 1621
6-106
boundary

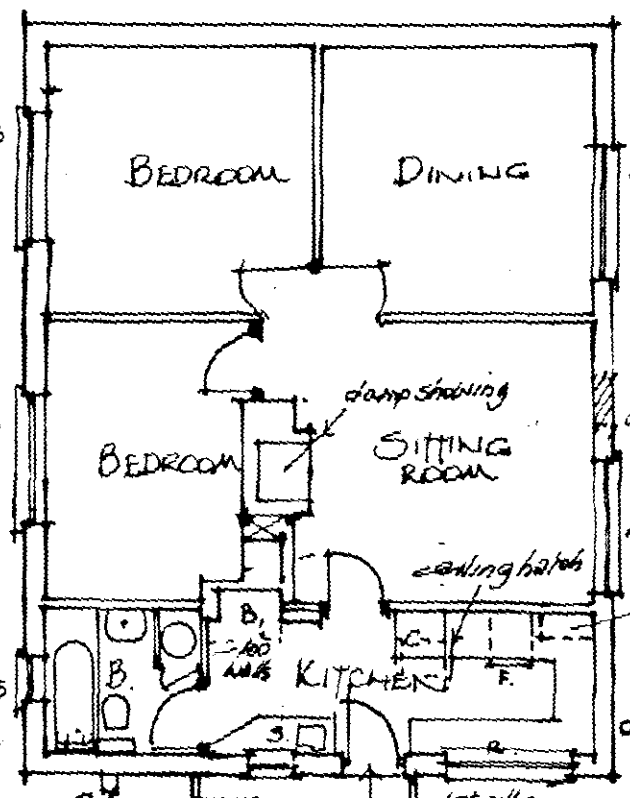

paved terrace

to Whaploade

MILL LANE



EXISTING S/EAST ELEVATION "GREEN GABLES" TO MILL LANE
(FRONT ELEVATION) TO THORPES LANE
TO BE REBUILT

existing Septic Tank
(site new Klargester)
further away from house -
or sewer connection?

Lawn and trees
SURVEY of existing BUNGALOW ("THE GABLES")
and garden boundaries sited at corner of
MILL LANE and THORPES LANE, WHAPLOADE
for

Messrs J. CLAY and Partners.

SHDC
PLANNING & DEVELOPMENT
Ref: 1222/03
08 OCT 2003

mature trees on
boundaries (not plotted)

Mary E. Cresswell MBIA/COPB
4 Victoria Meads
Spalding, Lincs
PE11 1XL
Tel: 01775 723656

existing fenced property

vehicle access