


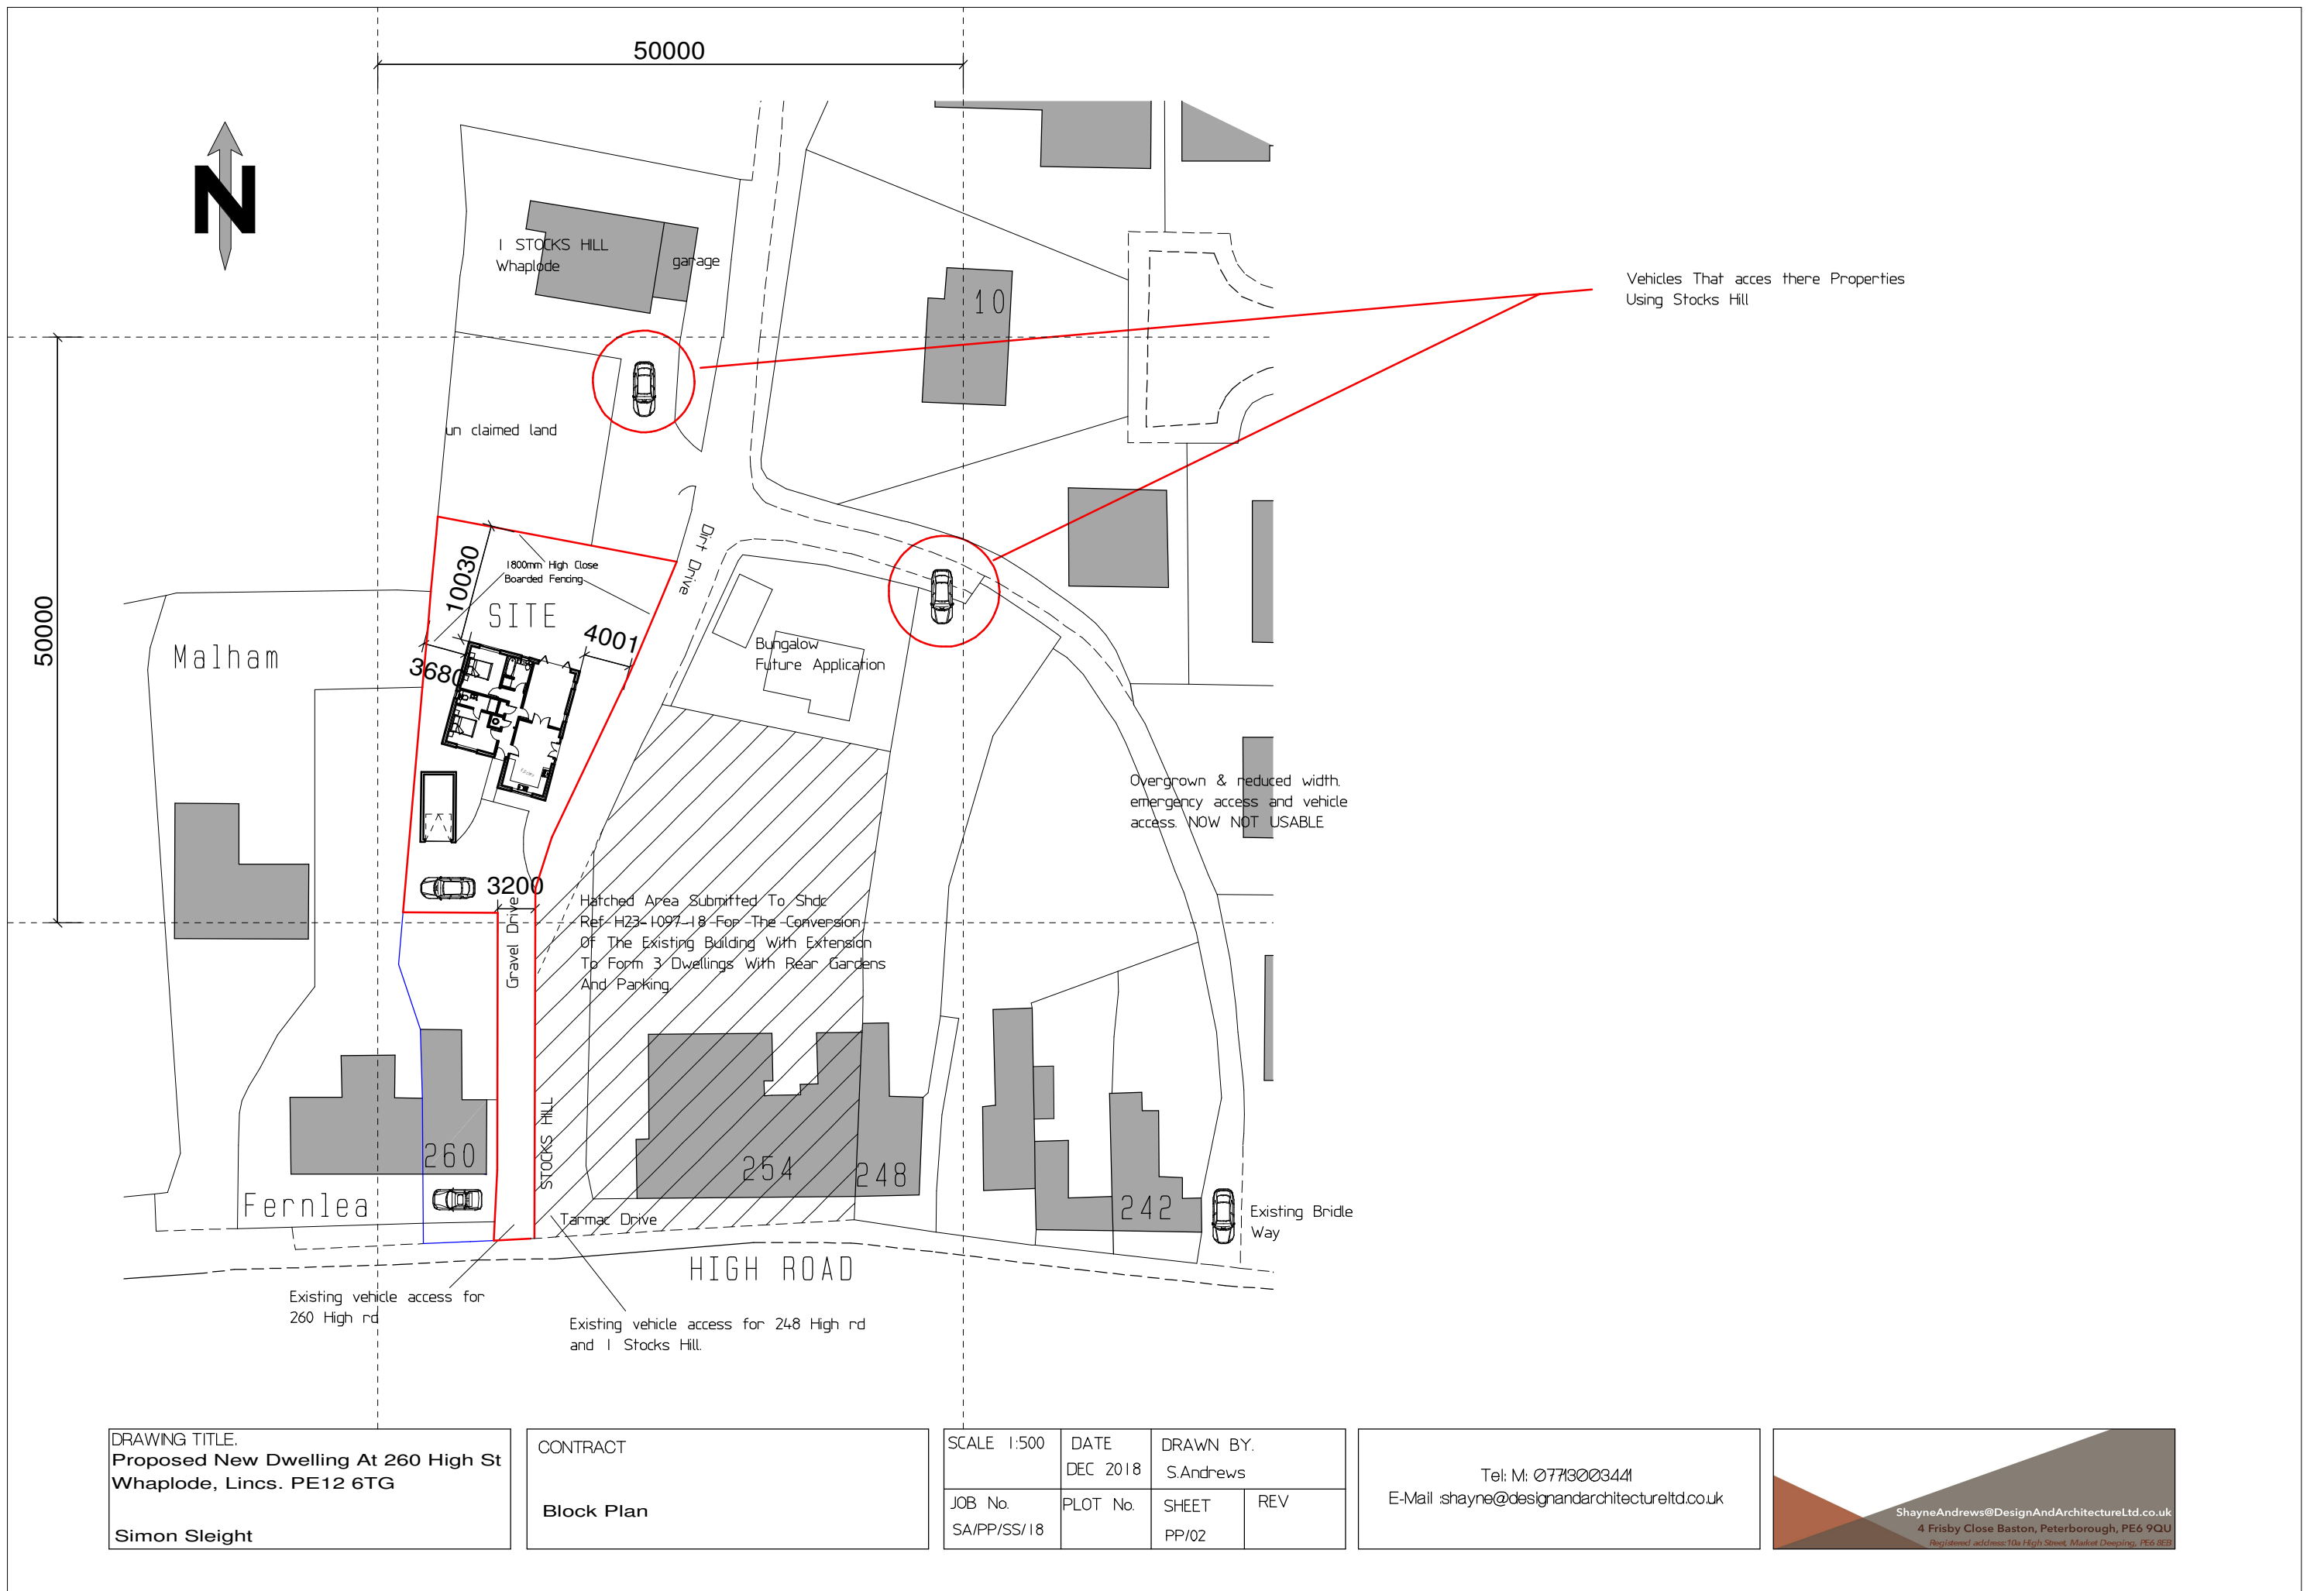

DRAWING TITLE:
**Proposed New Dwelling At 260 High St
Whaplode, Lincs. PE12 6TG**

Simon Sleight

CONTRACT

Block Plan

SCALE 1:500	DATE DEC 2018	DRAWN BY. S.Andrews	
JOB No. SA/PP/SS/18	PLOT No.	SHEET PP/02	REV

Tel: M: 07713003441
E-Mail shayne@designandarchitectureltd.co.uk

ShayneAndrews@DesignAndArchitectureLtd.co.uk
4 Frisby Close Baston, Peterborough, PE6 9QU
Registered address: 10a High Street, Market Deeping, PE6 8EB