

G. R. MERCHANT LTD.
I.ENG AMICE FIWO

**ARCHITECTURAL, STRUCTURAL
AND LAND DRAINAGE
CONSULTANTS**

4 Wrights Mews
12A Park Road, Holbeach,
Spalding, Lincs. PE12 7EE
Tel 01406 490800
Fax 01406 425744
E-Mail: gr.merchant@btconnect.com

Project
EXTENSIONS, ALTERATIONS,
HOLLY COTTAGE,
ROMAN BANK, SARACENS HILL,
SPALDING, LINC.'S, PE12 8D

Client
M. PHIPPS & B. SPECKMAN.

Drawing

Job Ref.
1470-06.


Date MAY '07

Scales
1/50, 1/100.

DO NOT SCALE FROM THIS DRAWING

[illegible]

SHDC
Planning & Development
12 JAN 2009
Ref:

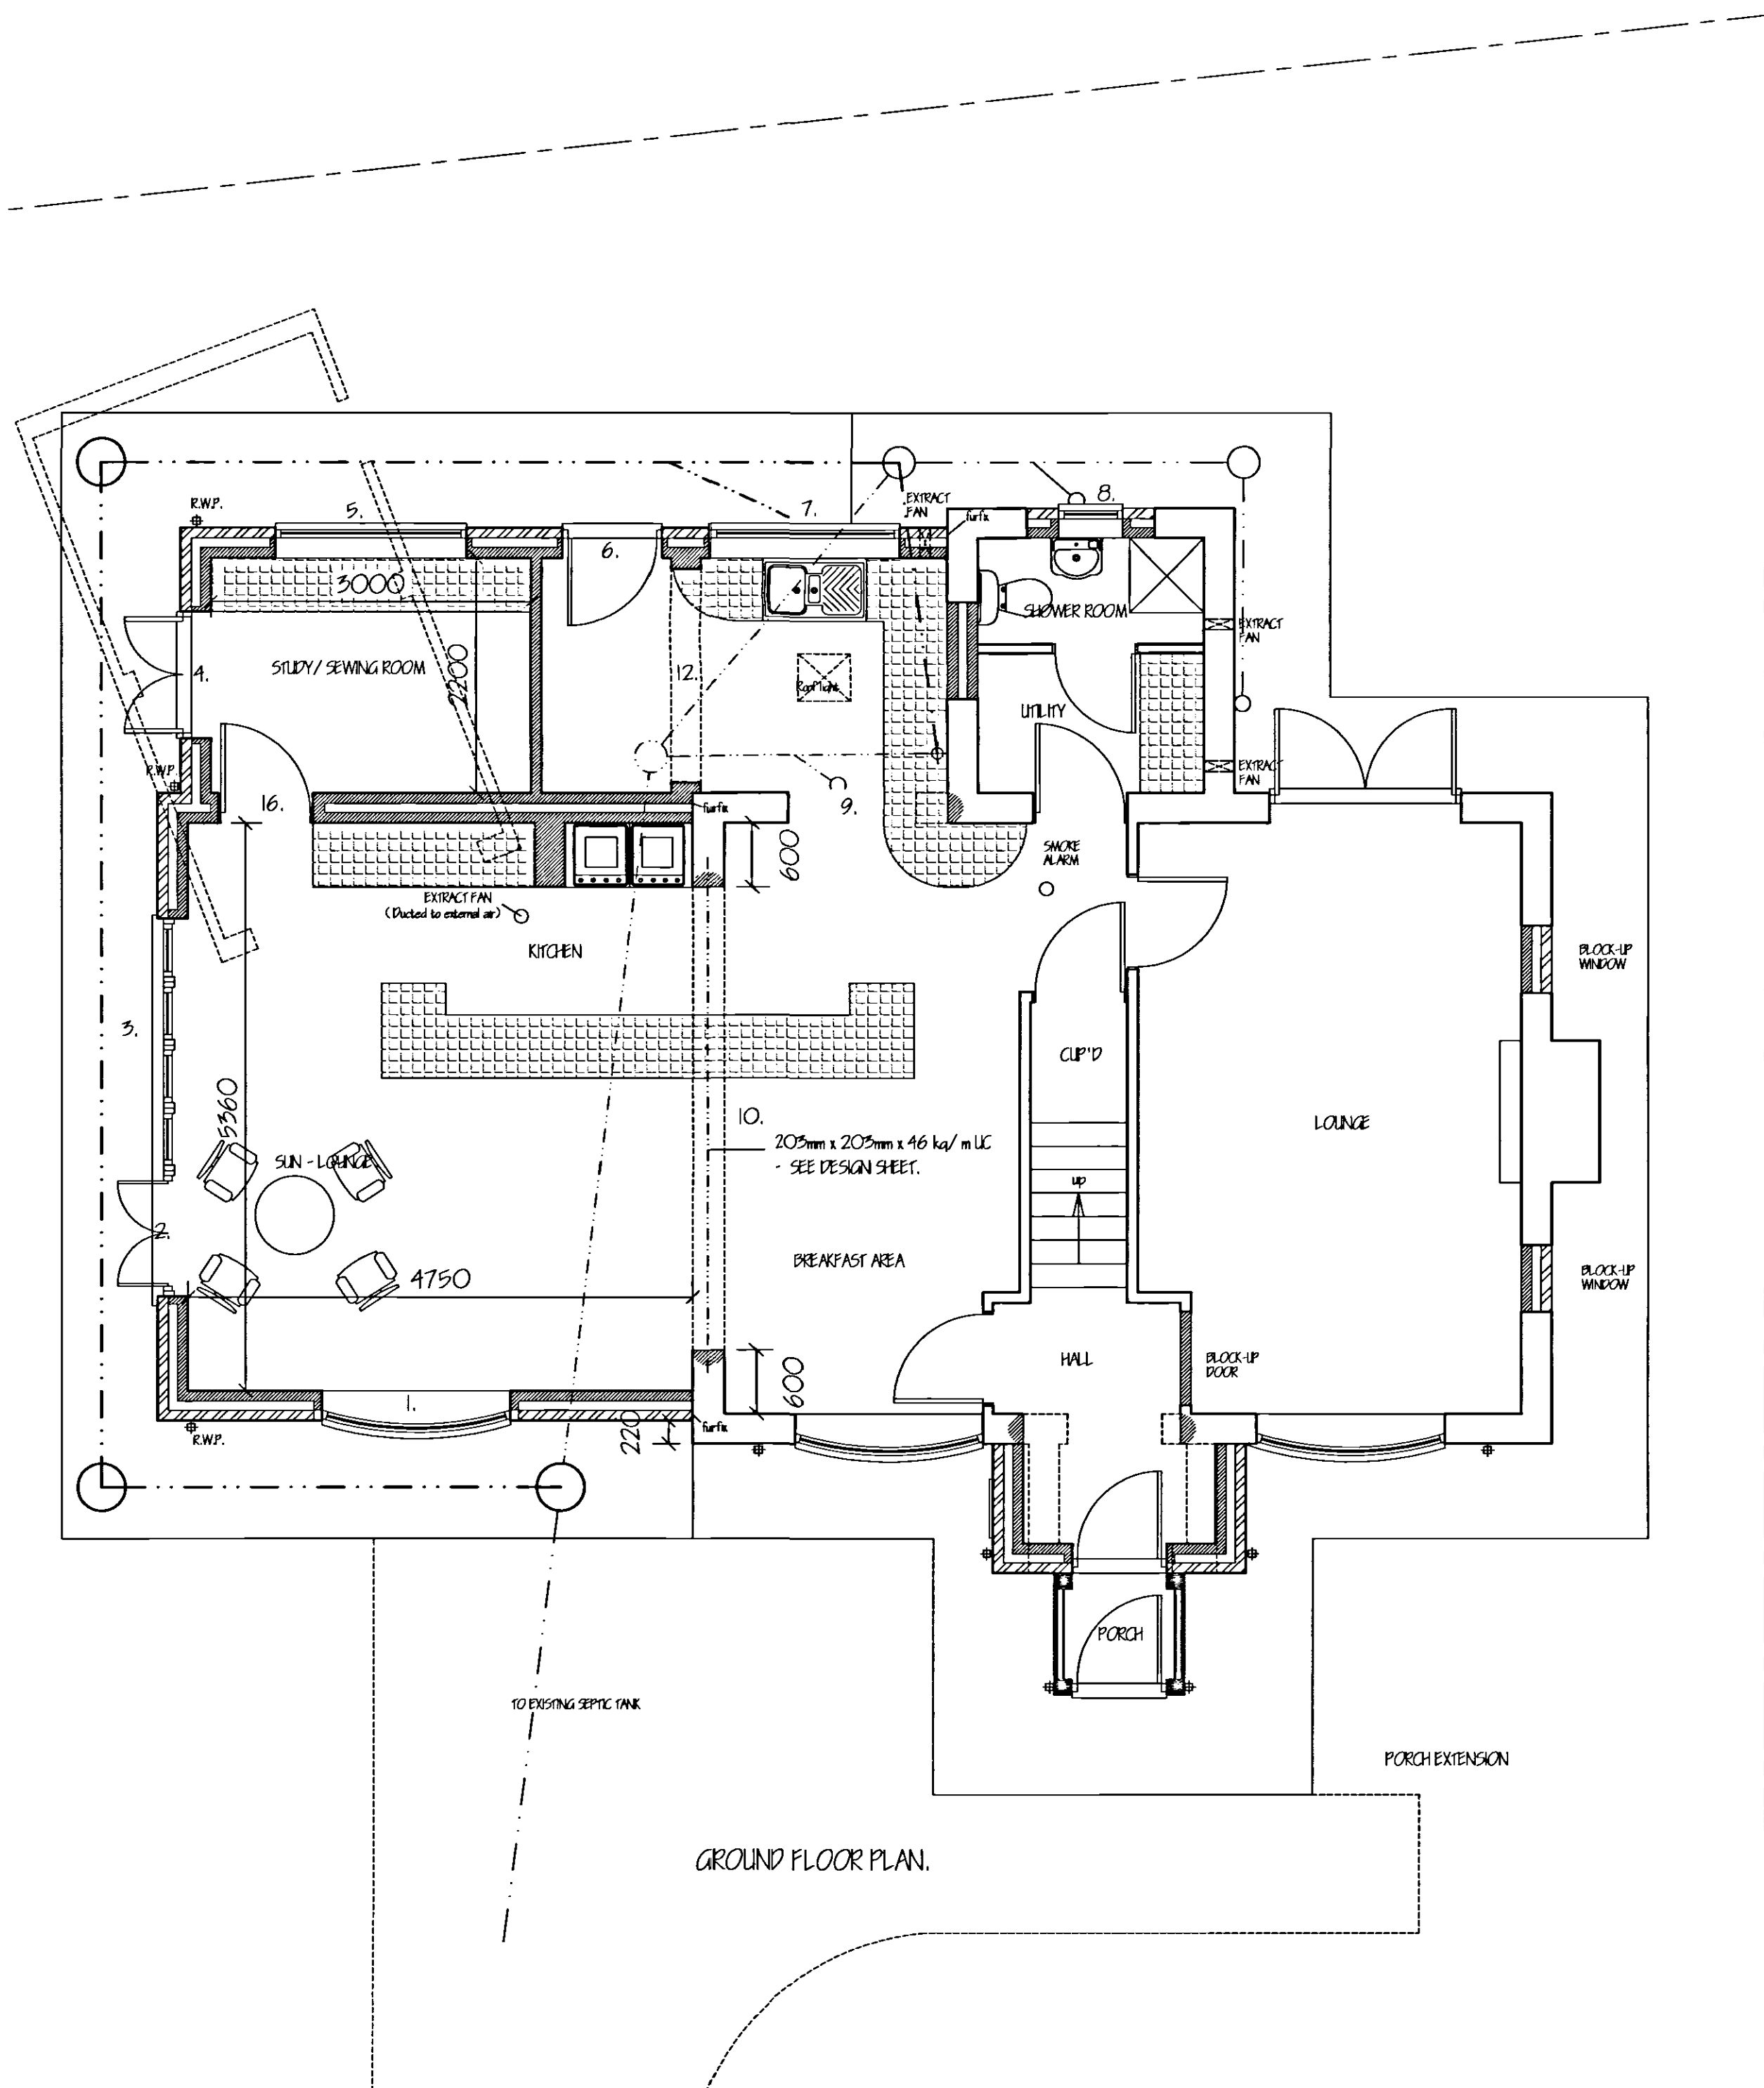

JOINERY / LINTEL SCHEDULE			
ALL JOINERY CODES ARE "ELD-MEN" JOINERY			
POSTN	JOINERY	LINTEL	LENGTH
1	RCR95/HI3C - SHALLOW CIRCULAR BAY	1.G. LI/ 575	2100
2	FCP120 - FRENCH DOORS		
3	PURPOSE MADE SCREEN	1.G. LI/ HDT5	3900
4	FCP120 - FRENCH DOORS	1.G. LI/ 575	1500
5	H312CC - WINDOW	1.G. LI/ HDT5	2100
6	FN29M - EXTERNAL DOOR	1.G. LI/ HDT5	1200
7	H310CC - WINDOW	1.G. LI/ HDT5	2100
8	HI10C - WINDOW	EXISTING	-
9	REMOVE WINDOW - FORM OPENING	1.G. LI/ 575	1800
10	FORM OPENING	205mm x 205mm x 46 kg/ m UK	4700 - see design sheet
11	H209C - PORCHER WINDOW	-	-
12	FORM OPENING	1.G.LI/ HDT5	2400
12a	HI10C - WINDOW (Frosted glazing)	1.G.LI/ 575	1050
13	H312CC - WINDOW	1.G.LI/ HDT5	2100
14	H212C - WINDOW	1.G.LI/ HD50	1500
15	REMOVE WINDOW - FORM OPENING	1.G.LI/ 575	2400
16	INTERNAL DOOR	1.G.LI/ 575	1200