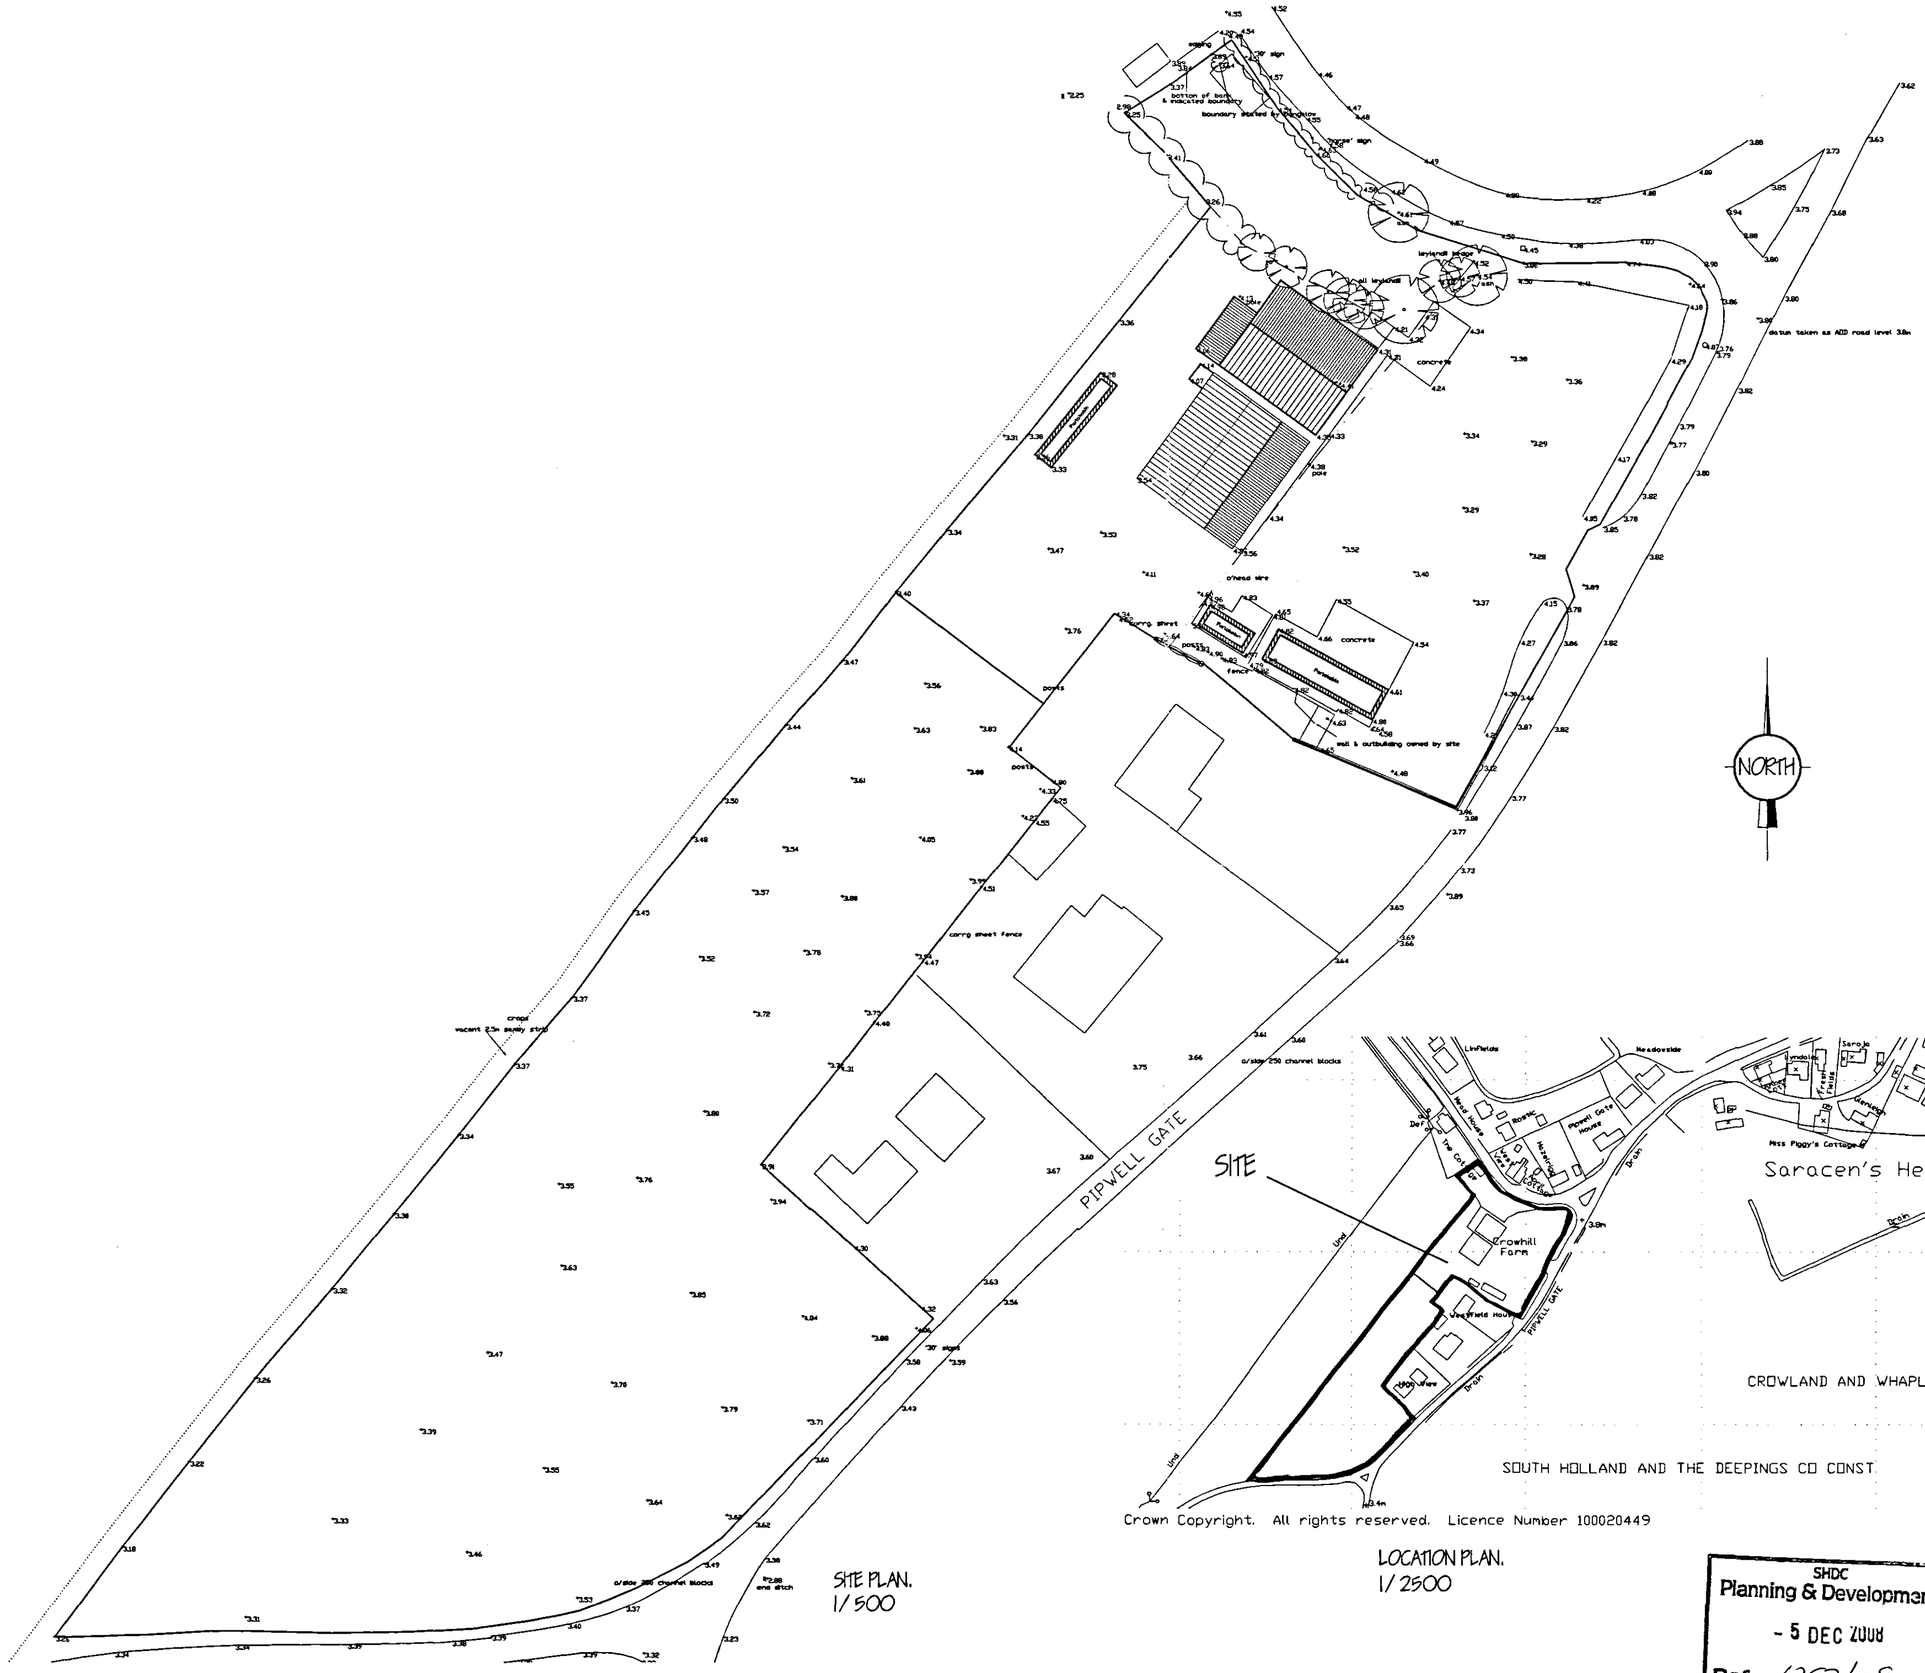

NORTH

CROWLAND AND WHAPLODE ED

SOUTH HOLLAND AND THE DEEPINGS CD CONST

Crown Copyright. All rights reserved. Licence Number 100020449

ref.	revision	date
A.	AMEND APPLICATION SITE BOUNDARY - PLANNING.	APRIL '07.

G. R. MERCHANT LTD.
I.ENG AMICE FTWO

ARCHITECTURAL, STRUCTURAL AND LAND DRAINAGE CONSULTANTS

4 Wrights Mews
12A Park Road, Holbeach,
Spalding, Lincs. PE12 7EE
Tel: 01406 490800
Fax: 01406 425744
E-Mail: gr.merchant@btconnect.com

Project
WORKSHOP & STORES RE-DEVELOPMENT.
PIPWELL GATE.
SARACENS HEAD.
SPALDING. LINC'S. PE12 8BA.

Client
A. WOODS - AGRICULTURAL ENGINEERS.

Drawing
LOCATION & SITE LAYOUT PLANS - EXISTING

Job Ref.	Drawing No.
1423-06.	01A
Date	Drawn
DEC '06.	GRM.

Scales
AS INDICATED.

DO NOT SCALE FROM THIS DRAWING

This drawing is copyright and may not be altered, issued, photographed or used for any other purpose other than that for which it is issued. The Contract Contractor is to check all dimensions on site and report any discrepancies to the Architect. All details shown on this drawing including tolerances are based upon typical site conditions related to the area. No responsibility can be accepted for untested conditions which may be discovered during construction unless reported to the Architect on that basis measurements may be conditioned. Site soil surveys are recommended in respect of foundations to establish specific site conditions before foundation work is undertaken. This drawing is limited in the amount of information contained and does not purport to contain a full specification of the works, it is solely for the purpose of obtaining Planning / Building Regulation approval. This drawing must not be used as a contract document alone. The works will not be supervised or inspected on site by G R Merchant or any representative thereof. It is the client or their appointed agents responsibility to control workmanship, substitution of materials, adherence to specification, variations to contract etc.All materials to be new unless otherwise stated and all components and materials etc. to be used fixed and installed etc. in strict accordance with manufacturers instruction and relevant code of practice. Materials shall conform to appropriate British standard specification or BBA certificate or Agrement code equivalent. The Employer / Client shall ensure that the selected contractor is competent with and adopts all measures necessary to achieve compliance with Health and Safety legislation for Building sites and Work places. The Employer / Client is advised that should the works need to comply with the Construction Design and Management Regulations an Independent Planning Supervisor will be required. The works shall comprise of all that is shown on the drawing and details. Work not may and specifically be shown but may be reasonably inferred as necessary to carry out the works shall be assumed to be included. It is the plot / land owners responsibility to be aware of the Party Wall etc. Act 1996 when building in close proximity to adjoining neighbors boundaries.

SHDC
Planning & Development
- 5 DEC 2008
Ref: 1252/08

DETERMINED PLAN