


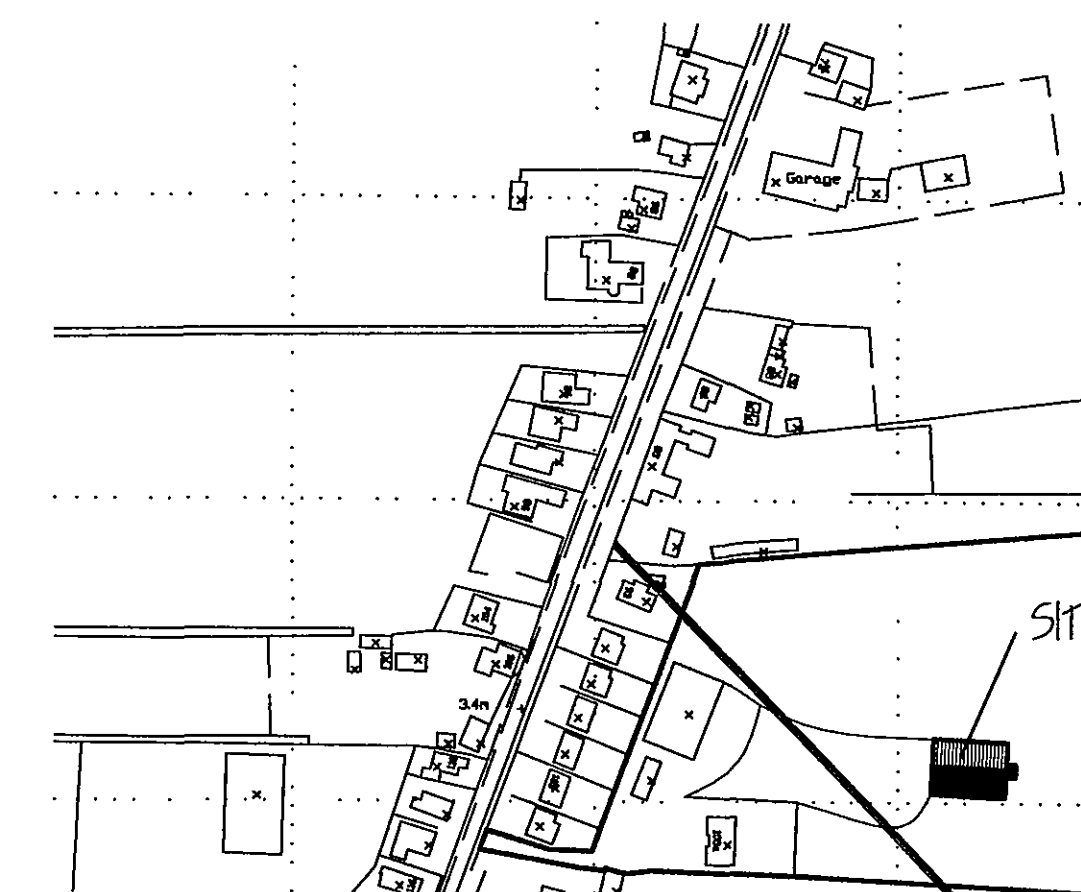

LANDSCAPING & TREE PLANTING SCHEME

- D- MIXED HEDGE

- Mixed hedging to be planted in double rows using 600mm high plants at 200mm spacings in a mix comprising 25% of each species.

E- EXISTING MATURE HEDGE.

all trees to be planted with minimum 600mm plastic mulch mat and to be staked, tied and tubed
1/5 to 1/2 bag of peat free and shrub planting compost to be incorporated into backfill for each tree hole

GRAIN DRYING FAN SPECIFICATION :-
2 No - 40 HP CENTRIFUGAL FANS (2 x 900 VCB) WITH SILENCERS,
NOISE LEVELS @ 200 Metres = 57 DB (a) maximum.

SITE PLAN
1/500

B.	FURTHER RE-POSITION OF STORE - PLANNING.	DEC '0
A.	RE-POSITION STORE ON SITE - PLANNING REFUSAL.	DEC '0
ref:	revision	date

G. R. MERCHANT LTD.
I.ENG AMICE FIWO
**ARCHITECTURAL, STRUCTURAL
AND LAND DRAINAGE
CONSULTANTS**
4 Wrights Mews
12A Park Road, Hiveshagh,
Spalding, Lincs. PE12 7ZE
Tel: 01406 490800
Fax: 01406 425744
E-Mail: gr.merchant@btconnect.com

Project
AGRICULTURAL STORE,
105a BROADGATE,
WHARFLODE DROVE,
SPALDING, LINC'S. PE12

Client
K. GRUMMITT.

Drawing

LOCATION & SITE PLANS.

Job Ref.
1870-08.

Date
AUG '08.

Scales
AS INDICATED.

DO NOT SCALE FROM THIS DRAWING

[illegible]