


PARKING FOR VEHICLES

SCALE 1cm = 10ft

HEDGING 1.8m^h

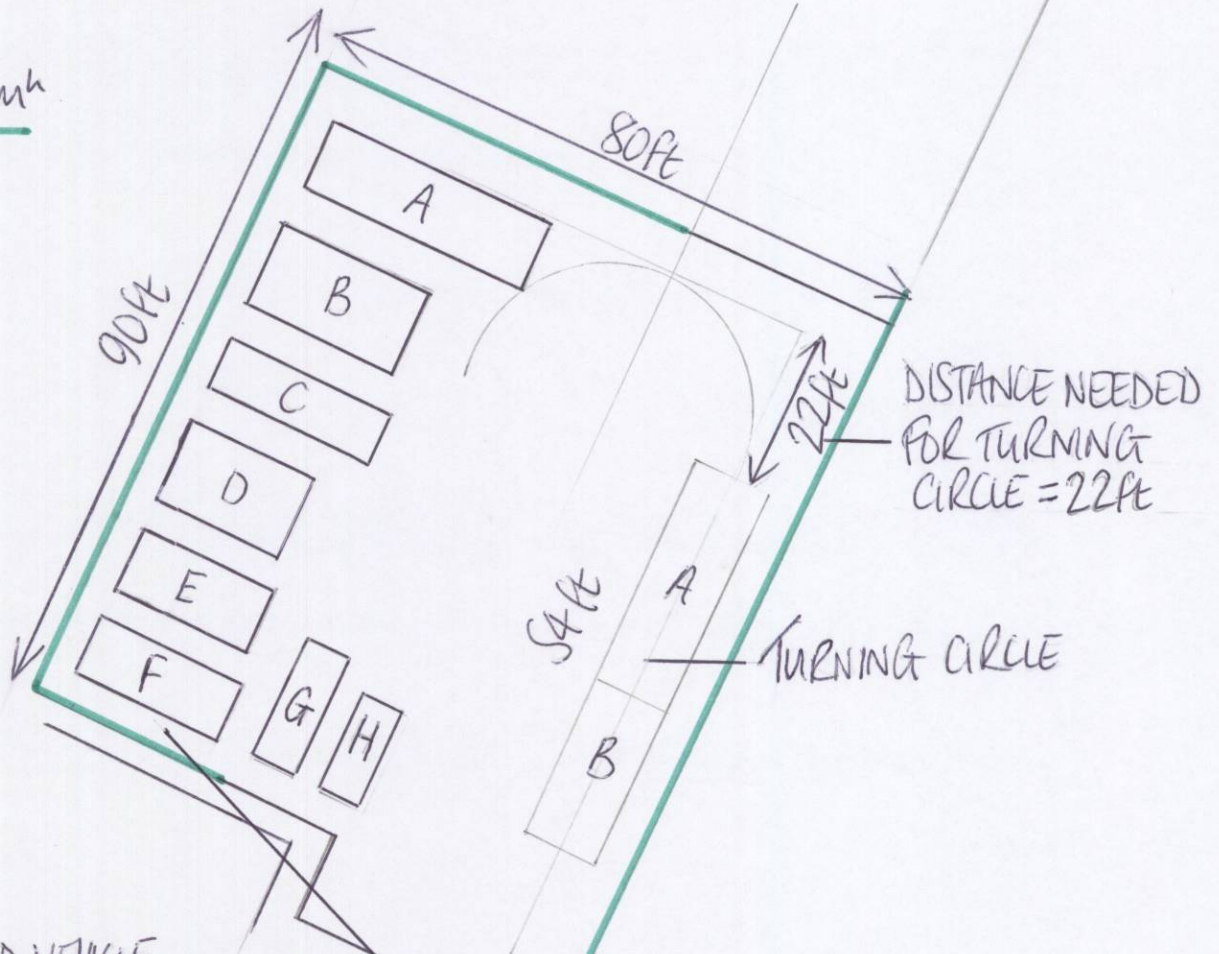

- A REFRIGERATED VEHICLE
LENGTH 32ft WIDTH 10ft
- B CATERING UNIT
LENGTH 22ft WIDTH 13ft
- C MERCEDES VAN
LENGTH 24ft WIDTH 7ft
- D CATERING UNIT
LENGTH 18ft WIDTH 10.5ft
- E CARAVAN
LENGTH 20ft WIDTH 8ft
- F TRAILER
LENGTH 19ft WIDTH 8ft
- G JEEP
LENGTH 18ft WIDTH 6ft
- H CAR
LENGTH 14ft WIDTH 6ft

THE DISTANCE BETWEEN EACH PARKING SPACE AND THE DISTANCE FROM THE PROPOSED HEDGING TO EACH VEHICLE IS 5ft

Drawing No 1.