



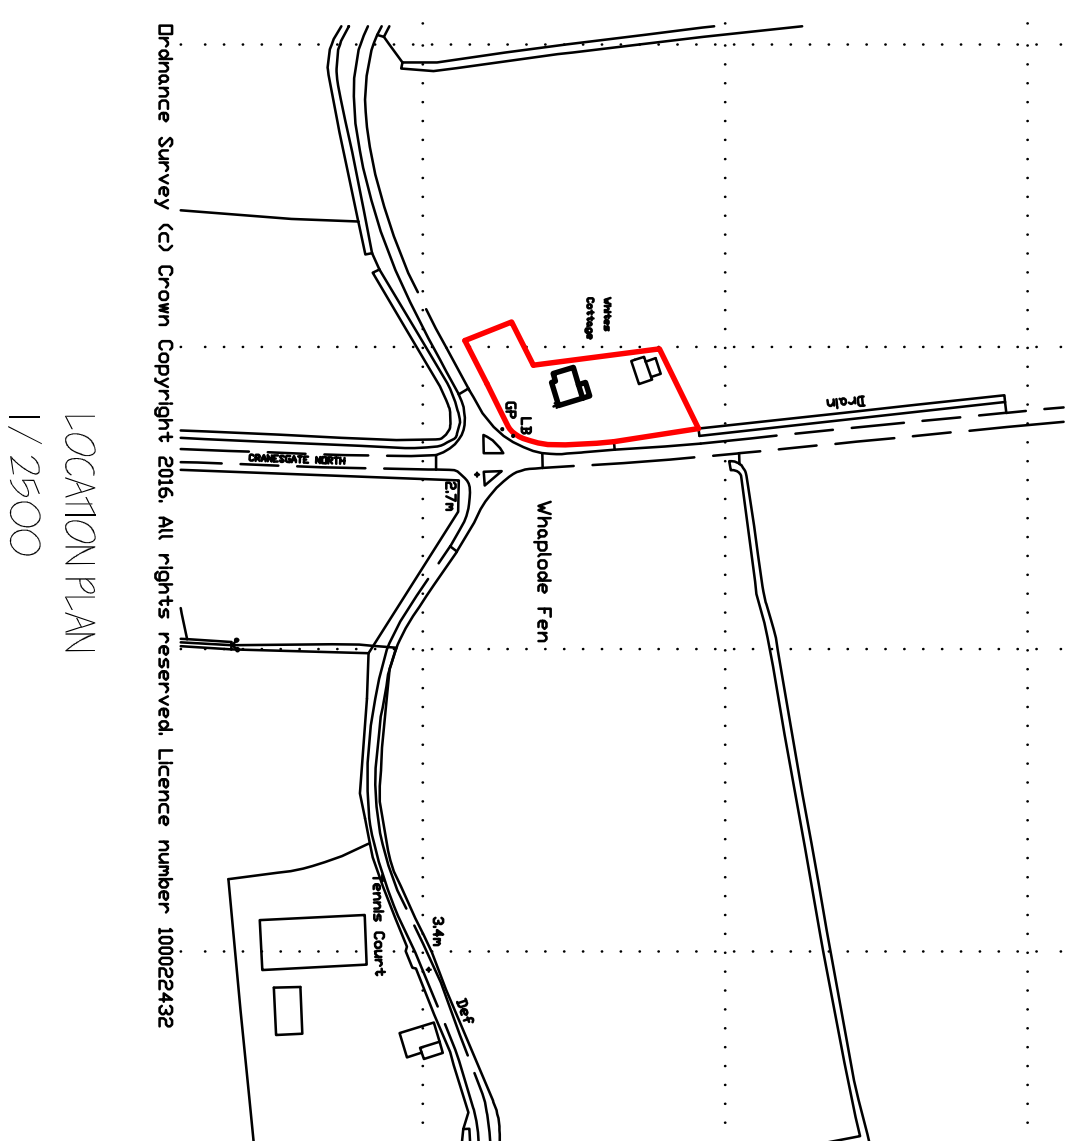

NOTE, -
ALL LEVELS RELATE TO METRES ABOVE
ORDNANCE DATUM NEWL N1.
PROPOSED DPC @ 3.20 ON.

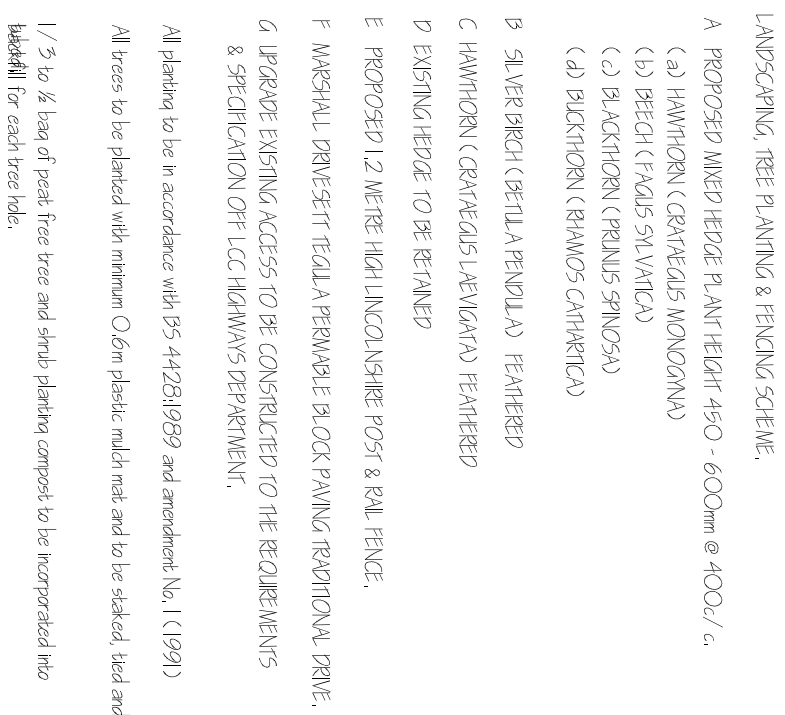

G. R. MERCHANT I, ENG AMICE FIMO 		date
ref: revision		
ARCHITECTURAL, STRUCTURAL AND LAND DRAINAGE CONSULTANTS		
Unit 4, Wrights Mews 12A Park Road, Holbeach, Spalding, Lincs, PE12 7EE Tel: 01406 450800 Fax: 01406 425744 E-Mail: G. R. Merchant @ Merchant, FS. Co. UK		
Project	REPLACEMENT DWELLING, WHITE COTTAGE, GRANGE SCHE NORTH, WATFOLDE ST CARPENE HOLBEACH, Lincs, PE12 7PQ.	
Client	MARKET DEEPING BUILDING CO. LTD.	
Drawing		
Job Ref.	Drawing No.	
3065-16.	01.	
Date	Drawn	
Oct' 16.	SJD.	

AS INDICATED.

DO NOT SCALE FROM THIS DRAWING

SITE LAYOUT PLAN,
1/500.