




St. Mary's Gardens - Residential Estate

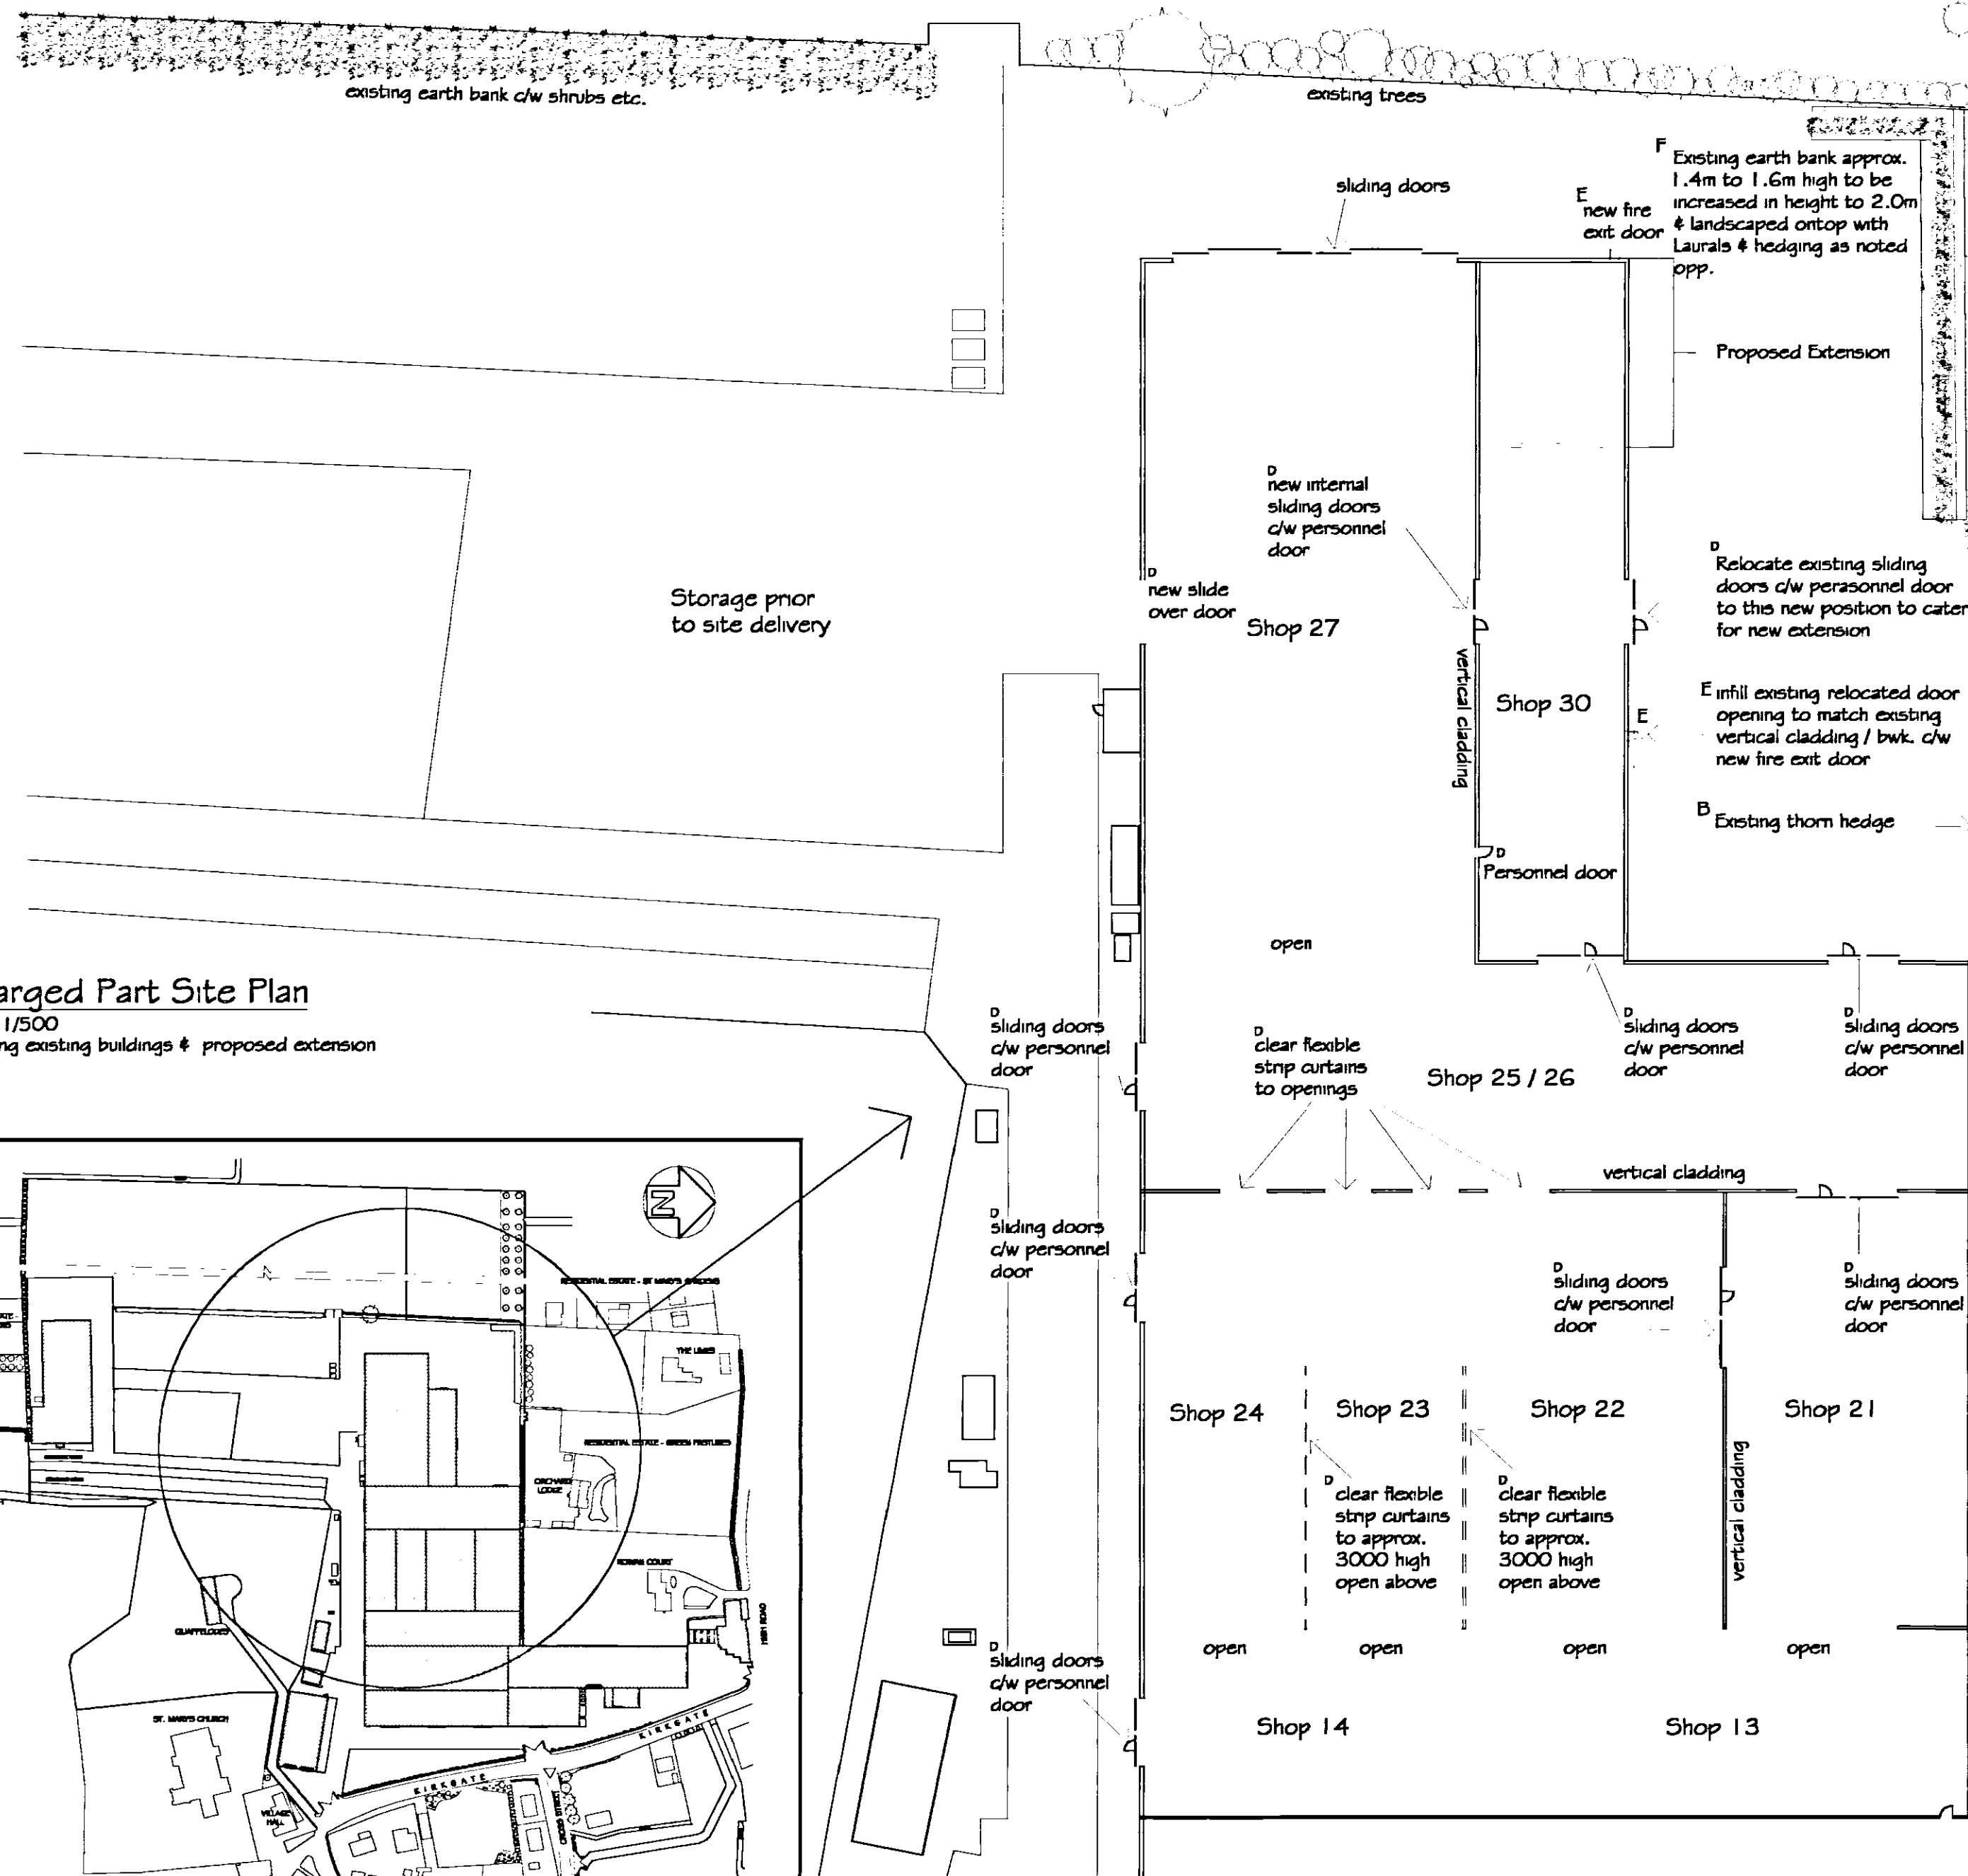

F Proposed Hedge Mix

Latin name :	Common name :	% mix :	Specification :
Crataegus monogyna	Hawthorn	80	1+1 400 - 600mm
Prunus spinosa	Blackthorn	10	1+1 400 - 600mm
Rhamnus cathartica	Buckthorn	5	1+1 400 - 600mm

All plants as random mix
Plant as double staggered row @ 450mm centres with 400mm between rows
Trench for planting to be 300mm deep & minimum 500mm wide to accommodate double row planting
Plants to be to specification above - 2 year old transplant 400 - 600mm
Laurels planted @ approx. 500mm centres
Trench for planting to be 300mm deep

B Neighbours existing trees consisting of :
thorn, elder, silver birch, keina, various
horse chestnut & conifers

F Revised after discussion with Mr. D. Gedney to suit SHDC Planning comments Condition 5 mjw 25/9/07

E Revised to suit Building Regulation comments mjw 22/8/07

D Revised to suit Building Regulation comments mjw 1/7/07

C Revised to suit Building Regulation submission mjw 8/5/07

B Revised to suit Condition 5 letter Ref. MJW/162/2007 mjw 25/4/07

A Revised to suit clients comments mjw 31/10/06

ORCHARD LODGE

REVISIONS

BY	DATE
DRAWN	MJW
DATE	27/10/06
SCALE	1 / 500
CHECKED	

CLIENT

D. A. Green & Sons Ltd
High Road
Whaplode
Spalding
Lincs
PE12 6TL

PROJECT

Proposed three bay extension to existing building
& relocation of existing building sliding doors on north elevation

DETAILS

Site Plans & individual buildings

SHDC
Planning & Development
28 SEP 2007
Ref: 1317/07



Malcolm Watson
architectural - detailing services
Residential - Commercial - Industrial - Agricultural
Planning & Building Regulations Submissions

13 Wimberley Way, Pinchbeck, Spalding, Lincs. PE11 3RY.
Tel / Fax : 01775 767650
email : mjw.13@btinternet.com



Partner

DRWG No. 162/2/2006^F

This drawing to be read in conjunction with D.A.Green & Sons Ltd. letter ref. DWG/JMD 30 October 2006