


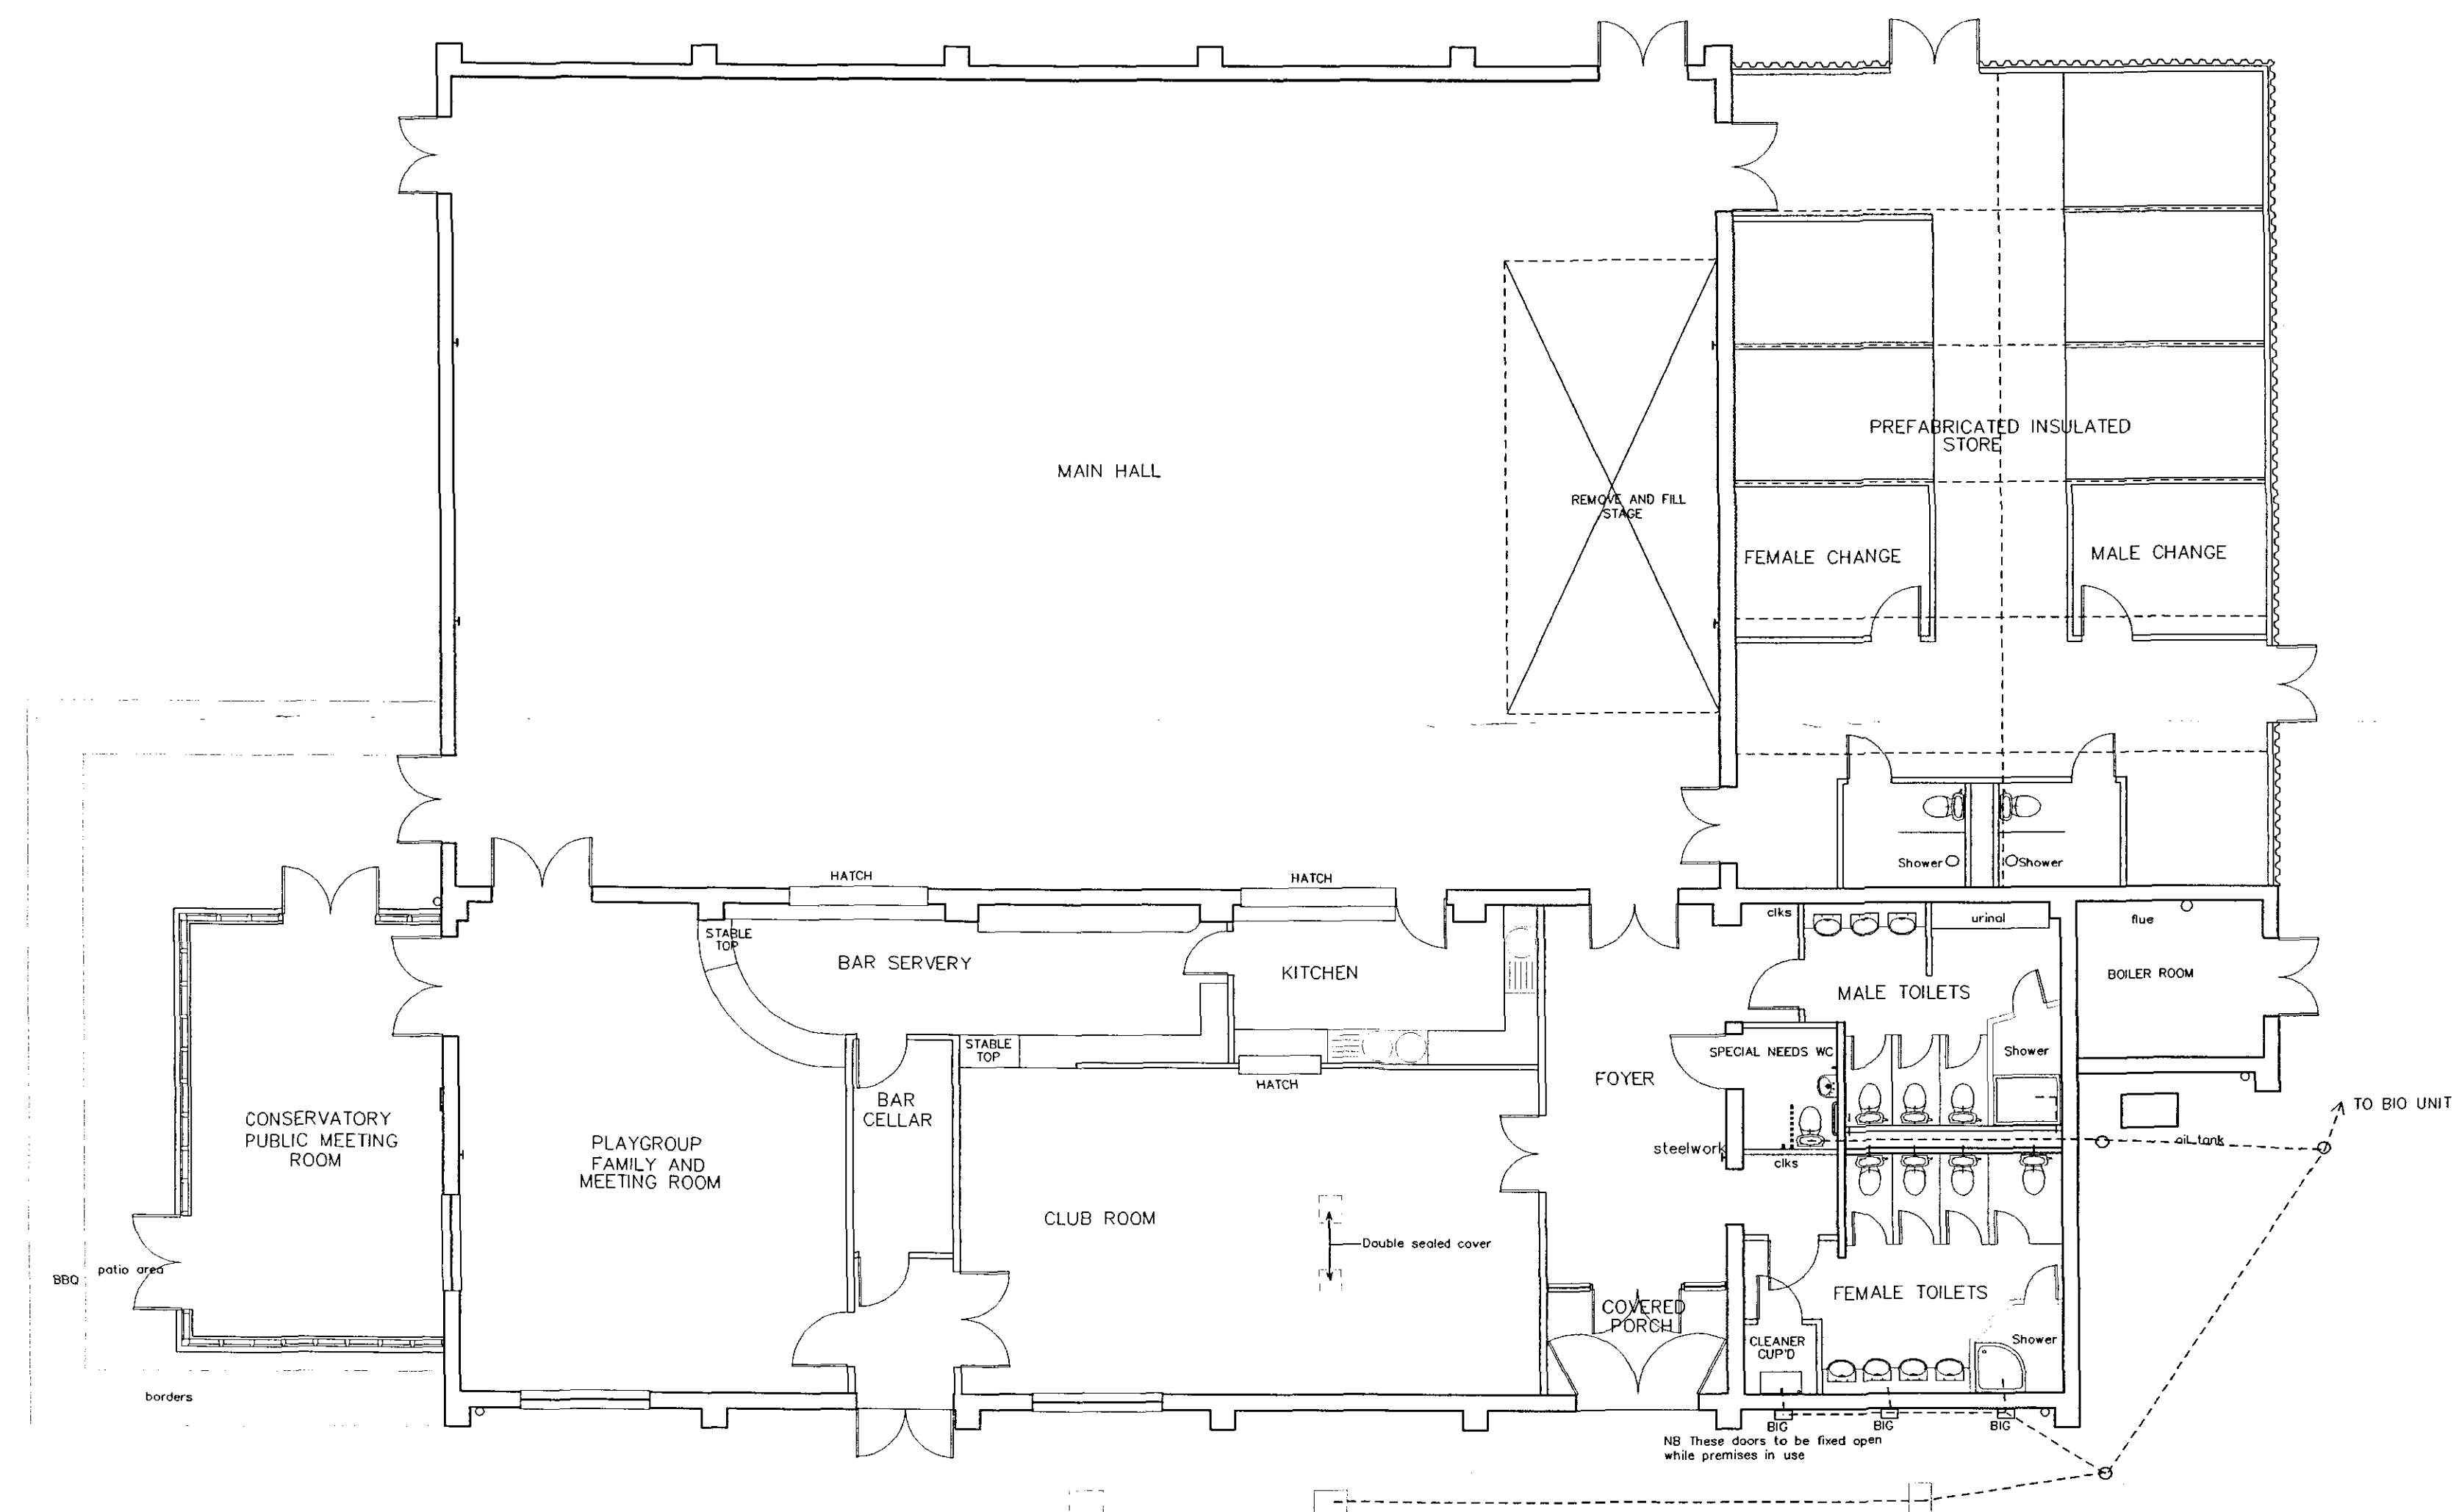

Do not scale from this drawing.

This drawing is copyright and may not be altered, traced, photographed, electronically copied or used for any purpose other than that for which it is issued, without the written permission from Barry Johnson Architect.

The General Contractor is to check all dimensions on site and report any discrepancy to the Architect.

SHDC
Planning & Development
12 OCT 2004
Ref: 1320/04

Revisions

Client

Whoplude Drove & District

Job Title

PROPOSED ALTERATIONS &
REFURBISHMENT
ELIZABETHAN CENTRE
WHOPLUDE DROVE
SPALDING, Lincolnshire

Drawing Title

PLAN AS
PROPOSED

DETERMINED
PLAN

Scale
1:100

Date
03:09:04 C.A.D.

Barry Johnson DipArch, RIBA
Chartered Architect
16 Main Ridge West, Boston
Lincolnshire PE21 6QN
Telephone 0205 367929
Fax 0205 358031

Job No.

1010

Drawing No

A 21 A