


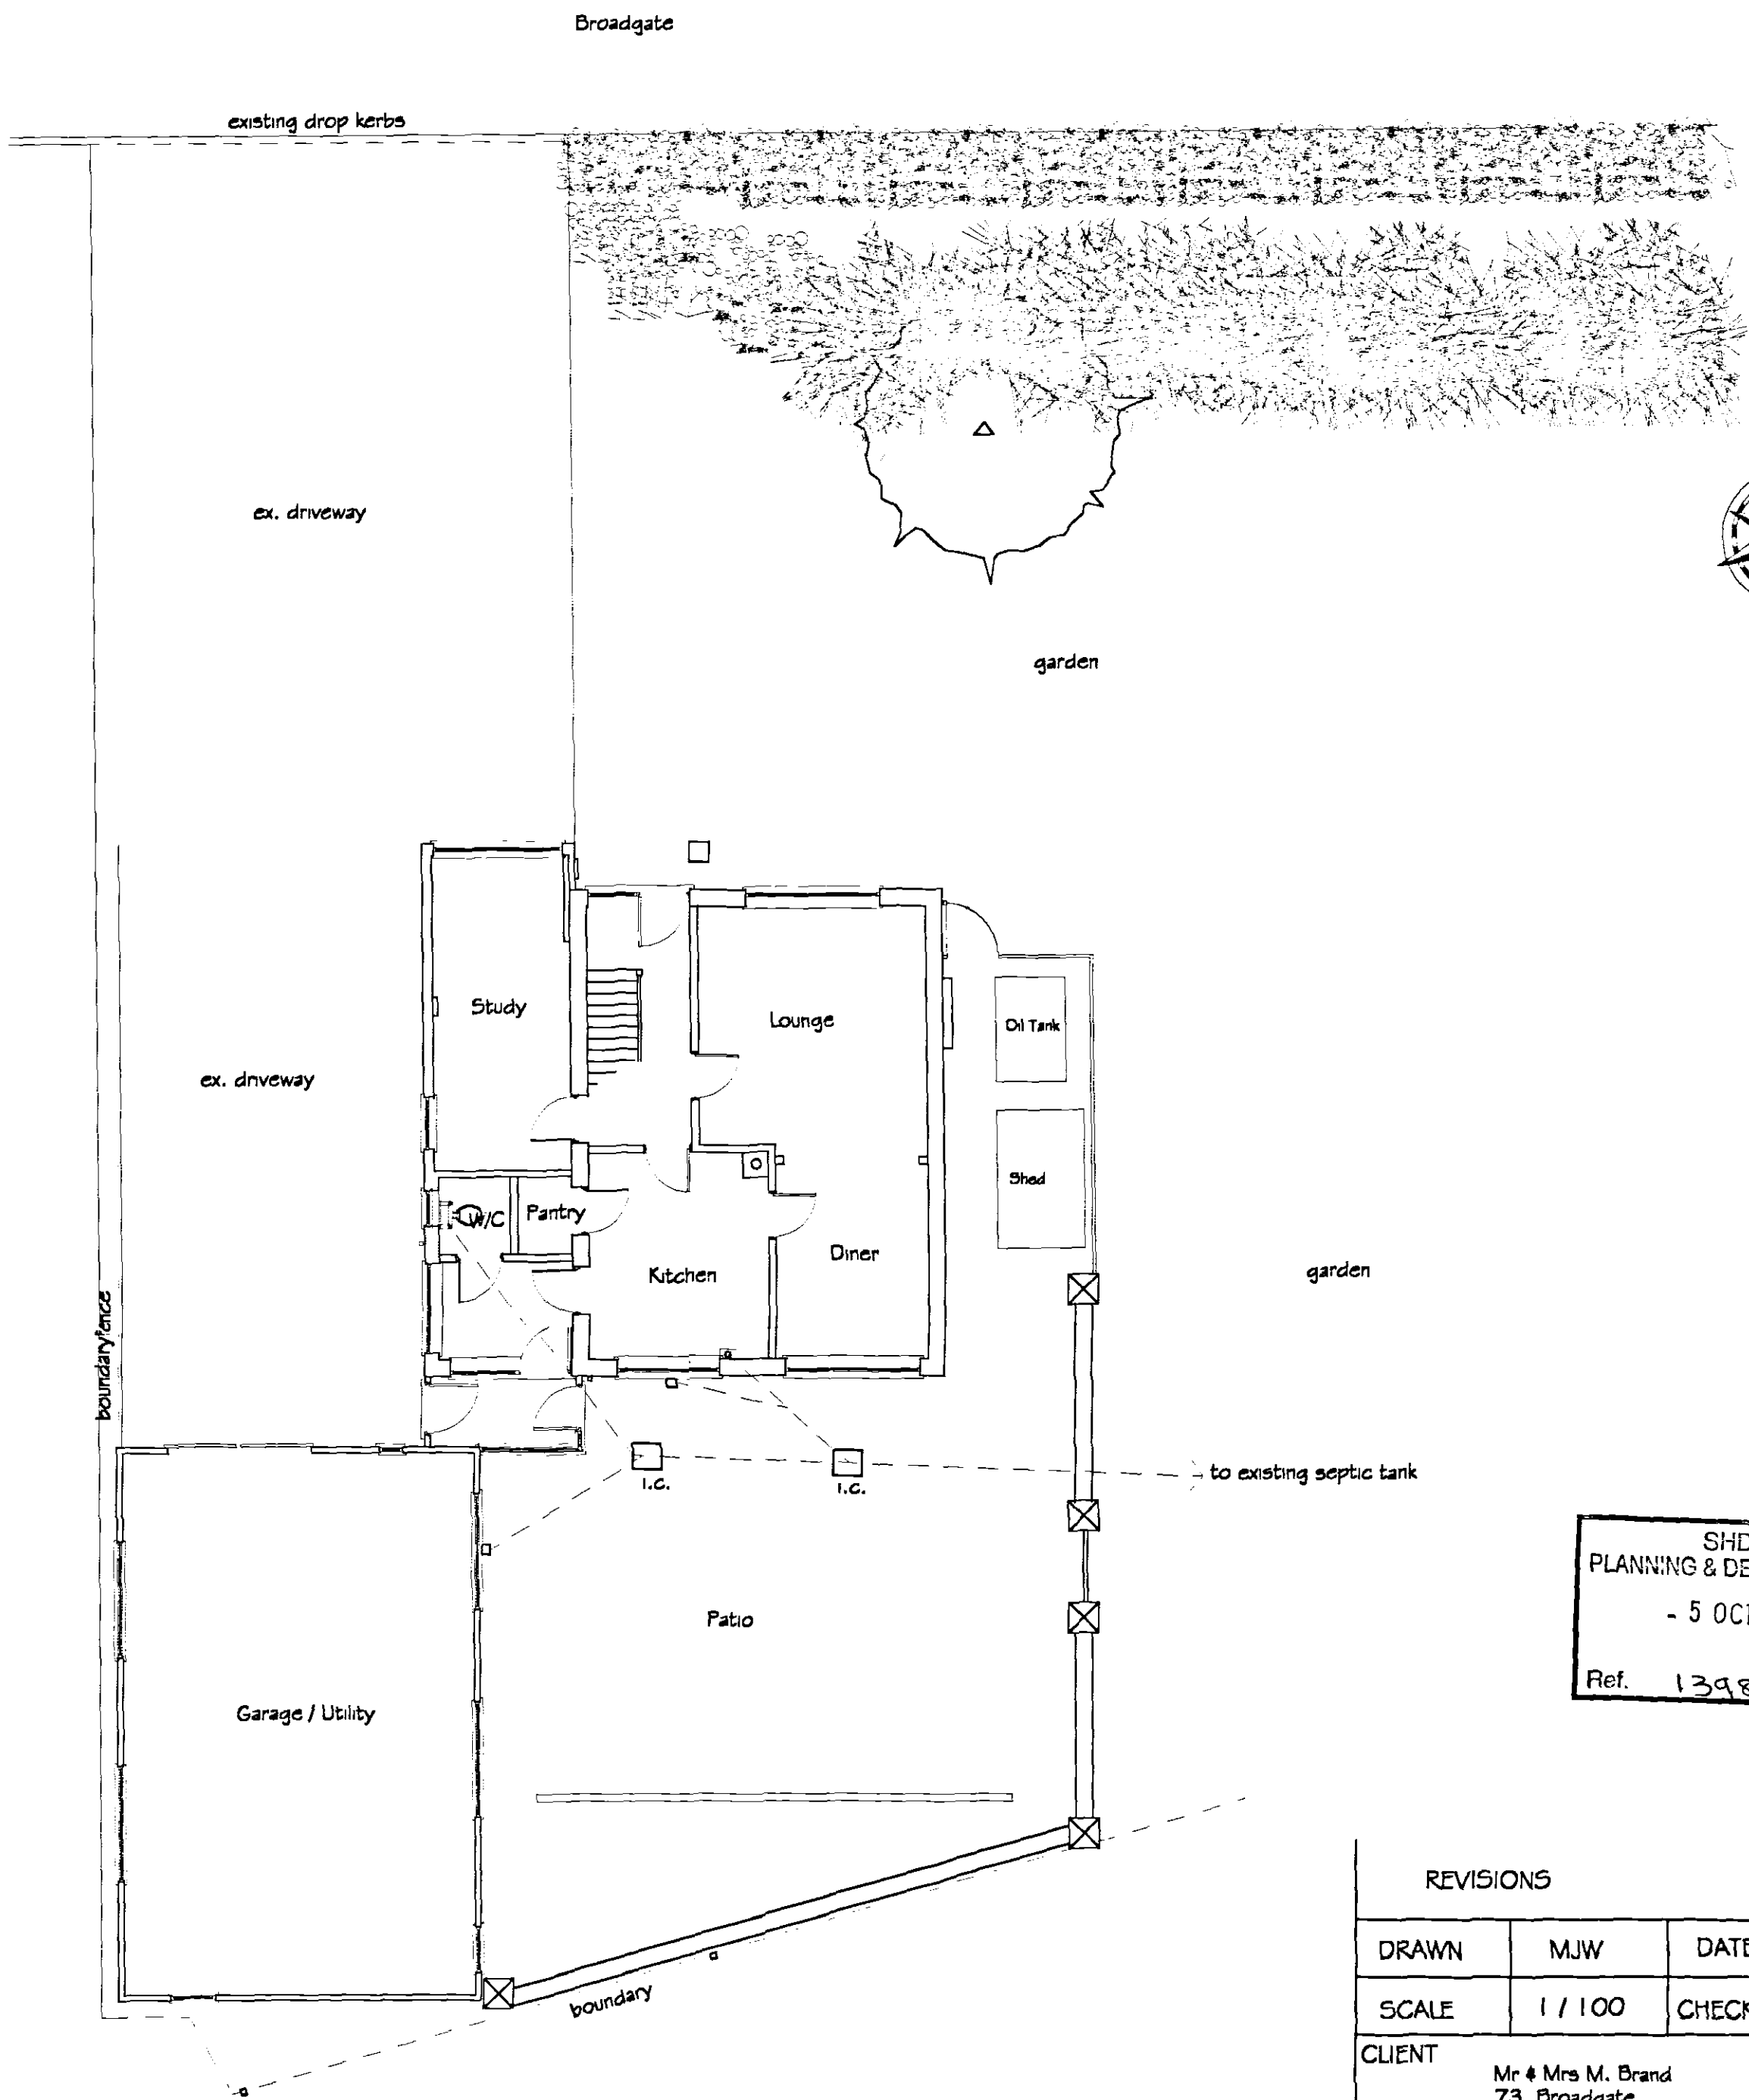

SHDC
PLANNING & DEVELOPMENT
- 5 OCT 2006
Ref. 1398/06

REVISIONS			BY	DATE
DRAWN	MJW	DATE		2/10/06
SCALE	1 / 100	CHECKED		
CLIENT Mr & Mrs M. Brand 73 Broadgate Whaplode Drove Spalding Lincs PE12 0TN				
PROJECT Proposed demolish existing single storey concrete sectional garage / utility erect new ground floor rear extension inc. alterations to existing dwelling				
DETAILS Existing Ground Floor / Block Plan				
 Malcolm Watson architectural - detailing services Residential - Commercial - Industrial - Agricultural Planning & Building Regulations Submissions 13 Wimberley Way, Finchbeck, Spalding, Lincs. PE11 3RY. Tel / Fax : 01775 767650 email : mjw.13@btinternet.com				
DETERMINED PLAN				
DRWG No. 176/1/2006				