

WHAPLODE DEVELOPMENT BOUNDARY

EXTENSIONS

GARAGE

PUMPING STATION

14


BM
3.88m

DETERMINED

H I G H R O A D

GREEN PASTURES

SITE PLAN.
1/500

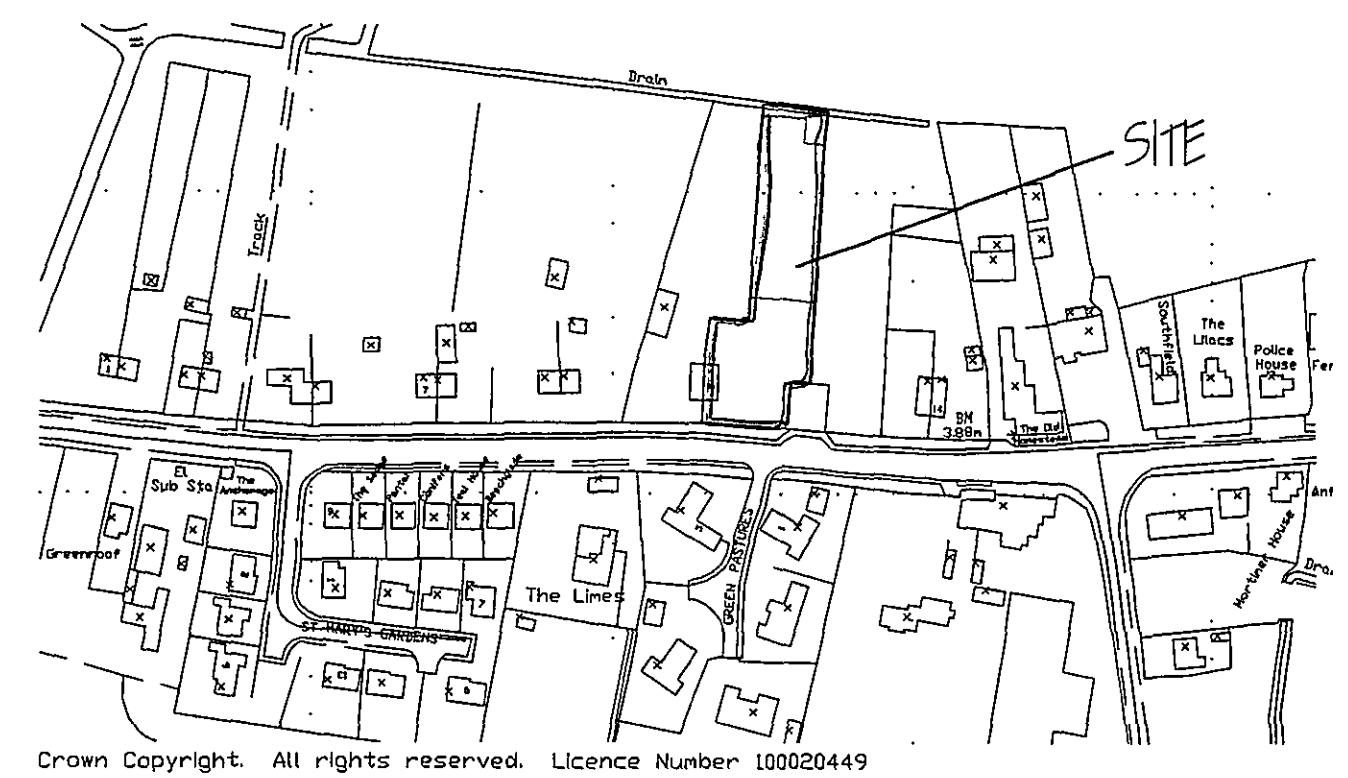

LOCATION PLAN.
1/2500

A		CHANCE ADDED	OCT '07
ref.		revision	date
G. R. MERCHANT LTD. I.ENG AMICE FWO			
ARCHITECTURAL, STRUCTURAL AND LAND DRAINAGE CONSULTANTS			
4 Wrights Mews 12A Park Road, Holbeach, Spalding, Lincs. PE12 7EE Tel: 01408 490800 Fax: 01408 425744 E-Mail: gr.merchant@btconnect.com			
Project EXTENSIONS & ALTERATIONS. 300 HIGH ROAD, WHAPLODE, SPALDING, LINC'S.			
Client D. DOWIE.			
Drawing LOCATION & SITE LAYOUT PLANS - PROPOSED.			
Job Ref.	Drawing No.		
1647-07.	OSA		
Date	Drawn		
SEPT '07.	GRM.		
Scales AS INDICATED.			
DO NOT SCALE FROM THIS DRAWING This drawing is copyright and may not be altered, traced, photographed or used for any other purpose other than that for which it is issued. The General Contractor is to check all dimensions on site and report any discrepancies to the Architect. All details shown on this drawing including foundations are based upon typical site conditions related to the area. No responsibility can be accepted for structural conditions which may be discovered during construction unless reported to the Architect on their design amendments may be considered. Site and surveys are recommended in respect of foundations to include specific site conditions before foundation work is undertaken. This drawing is limited in the amount of information contained and does not purport to contain a full specification of the works. It is solely for the purpose of obtaining Planning / Building Regulation approval. This drawing must not be used as a contract document alone. The works will not be supervised or inspected on site by G.R.M. Merchant or any representative thereof. It is the client or their appointed agents responsibility to control workmanship, substitution of materials, adherence to specification, variation to contract and materials to be used unless otherwise stated and all contractors and materials will be used and installed etc. in strict accordance with manufacturers instruction and relevant codes of practice. Unless stated otherwise, the works shall conform to the relevant specification or BS/A certificate or European code of practice. The Employer / Client shall ensure that the selected contractor is competent with and adopts all measures necessary to achieve compliance with Health and Safety legislation for Building sites and Work places. The Employer / Client is advised that should the works need to comply with the Construction Design and Management Regulations an independent Planning Supervisor will be required. The works shall comprise of all that is shown on this drawing and details. Work that may not specifically be shown but may be reasonably inferred as necessary to carry out the works shall be deemed to be included. It is the client's / end users responsibility to be aware of the Party Wall etc. Act 1996 when building in close proximity to adjoining neighbors boundaries.			

SHDC
Planning & Development
24 OCT 2007
Ref: 1418/07