



heavy duty corrugated felt roof
'Onclime' or similar

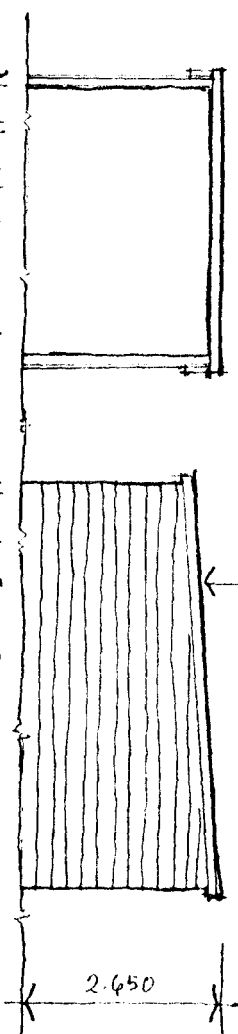

North-West Elevation


North-East Elevation

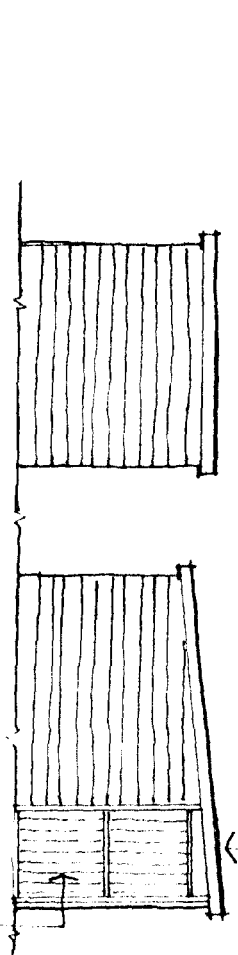


North-West Elevation

North-East Elevation

t & g / shiplap boarding, preservative finish

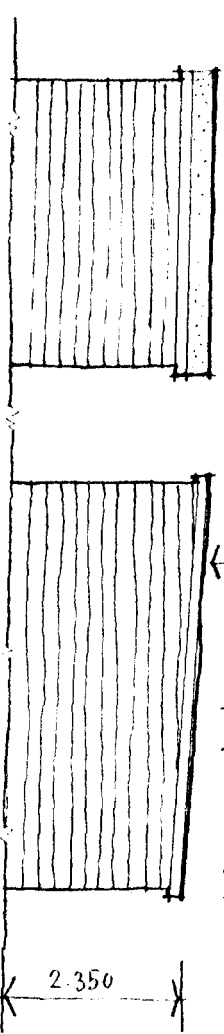


South-East Elevation

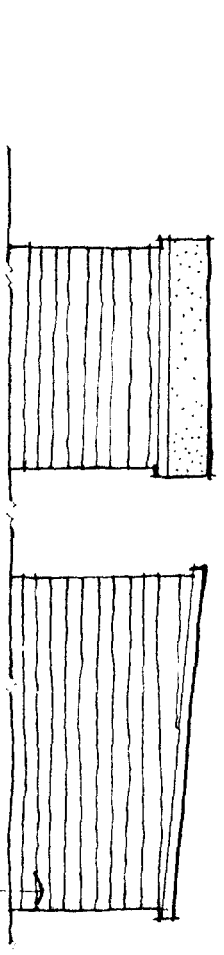


South-East Elevation

South-West Elevation

t & g / shiplap boarding
preservative finish

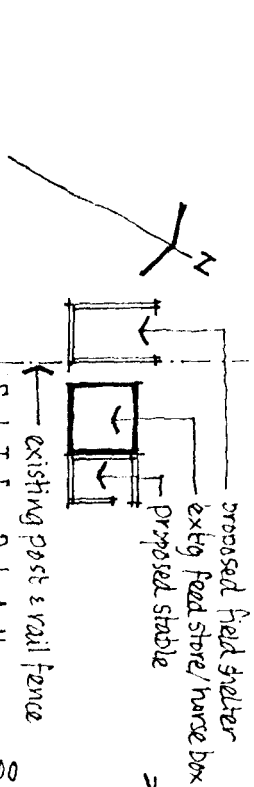


SITE PLAN

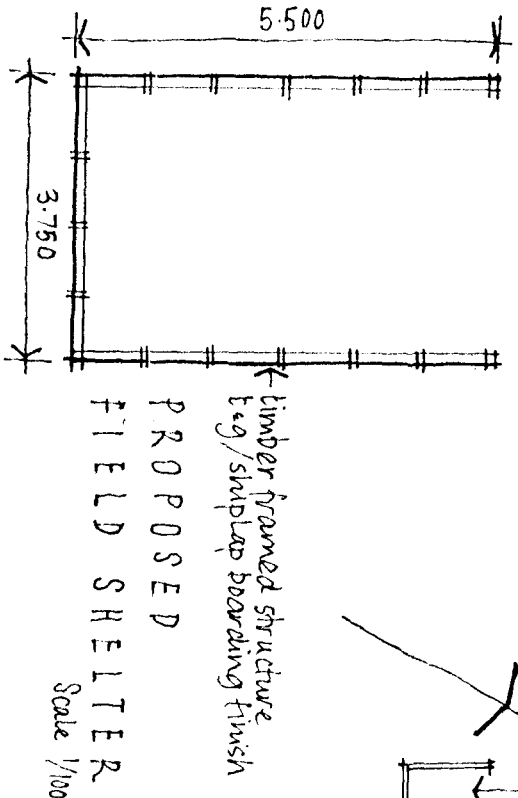

PROPOSED
FIELD SHELTER

Scale 1/100

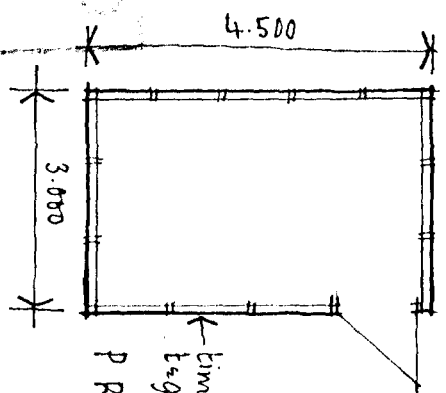

PROPOSED STABLE

Scale 1/100

PROPOSED FIELD SHELTER AND STABLE for MR & MRS A. HOBSON
Fairfield House, Trowes Lane, Wharfedale, Spalding, Lincs PE12 6RS

1419/00.