


M & G CONGREVE,

JOYMAUR
EASTGATE
WHAPLODE
SPALDING
LINES
PE126TT

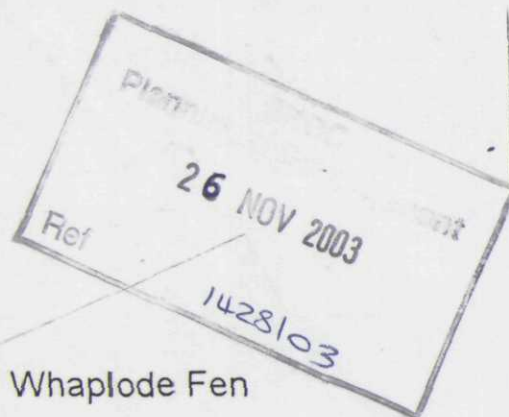

Whaplode Fen


**DETERMINED
PLAN**

TF3324
5220
3.96ha

TF3324
2515
13.01ha

25m
10m

Box Profile
Cladding To
Roof & 3 Sides.
Frame Structure
Made of Wood.

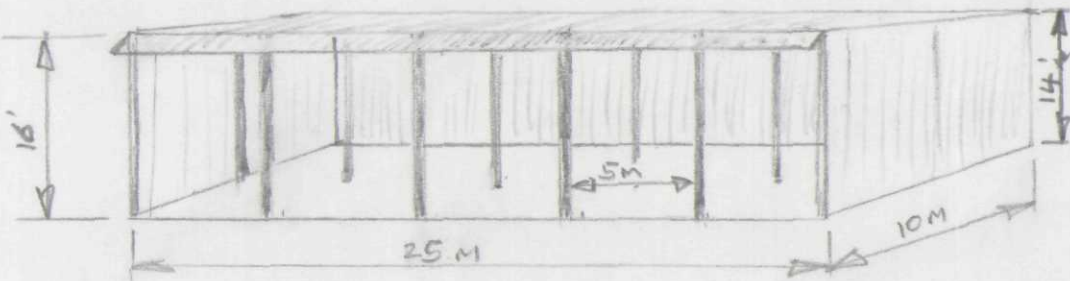

Scale: 1:2500

This material has been reproduced from