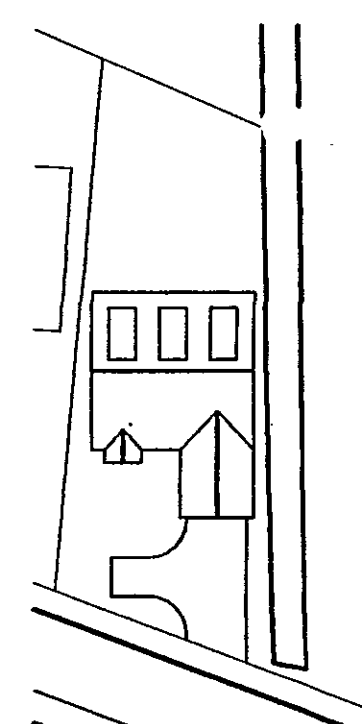
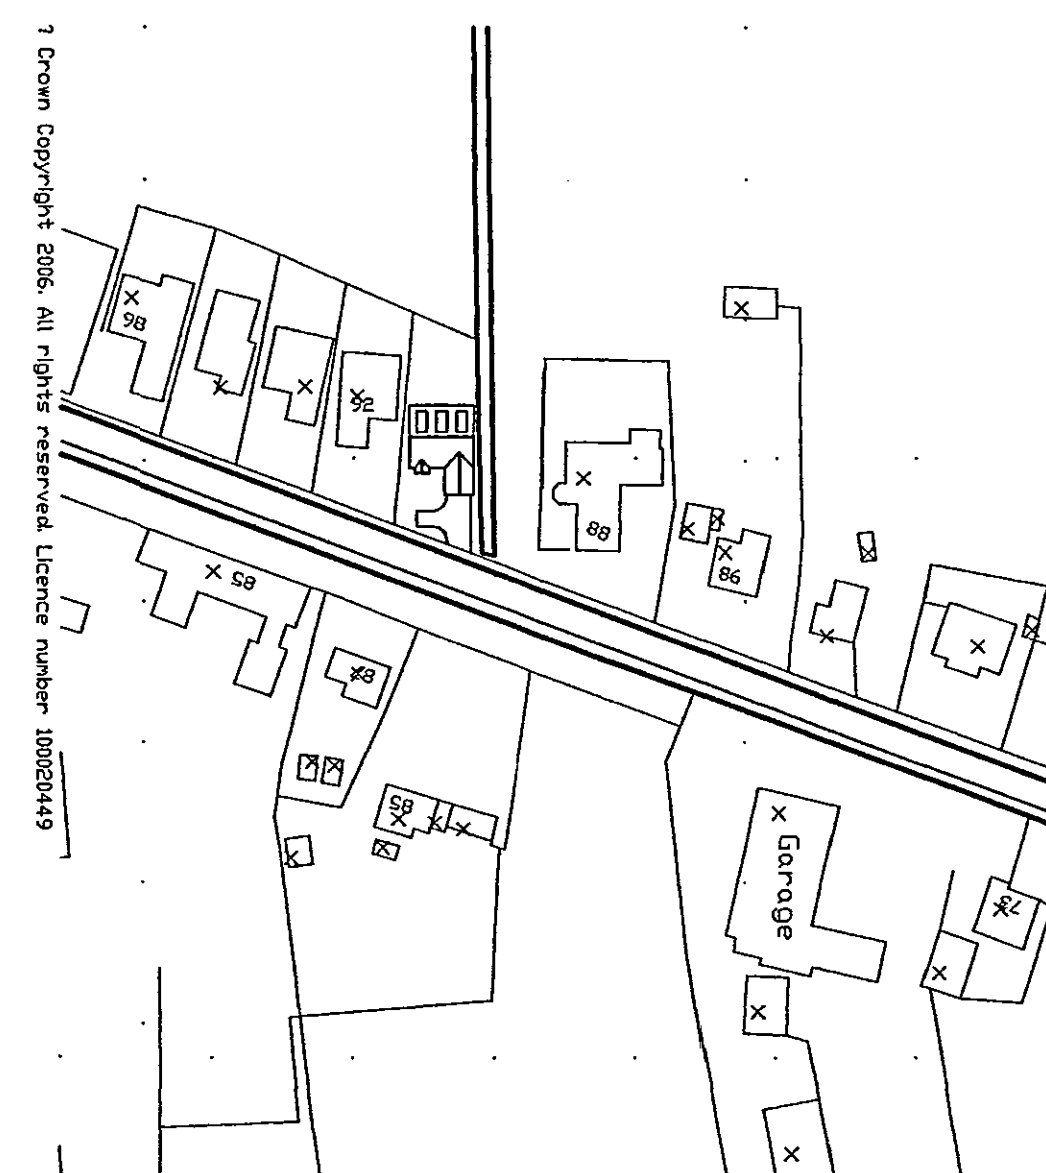
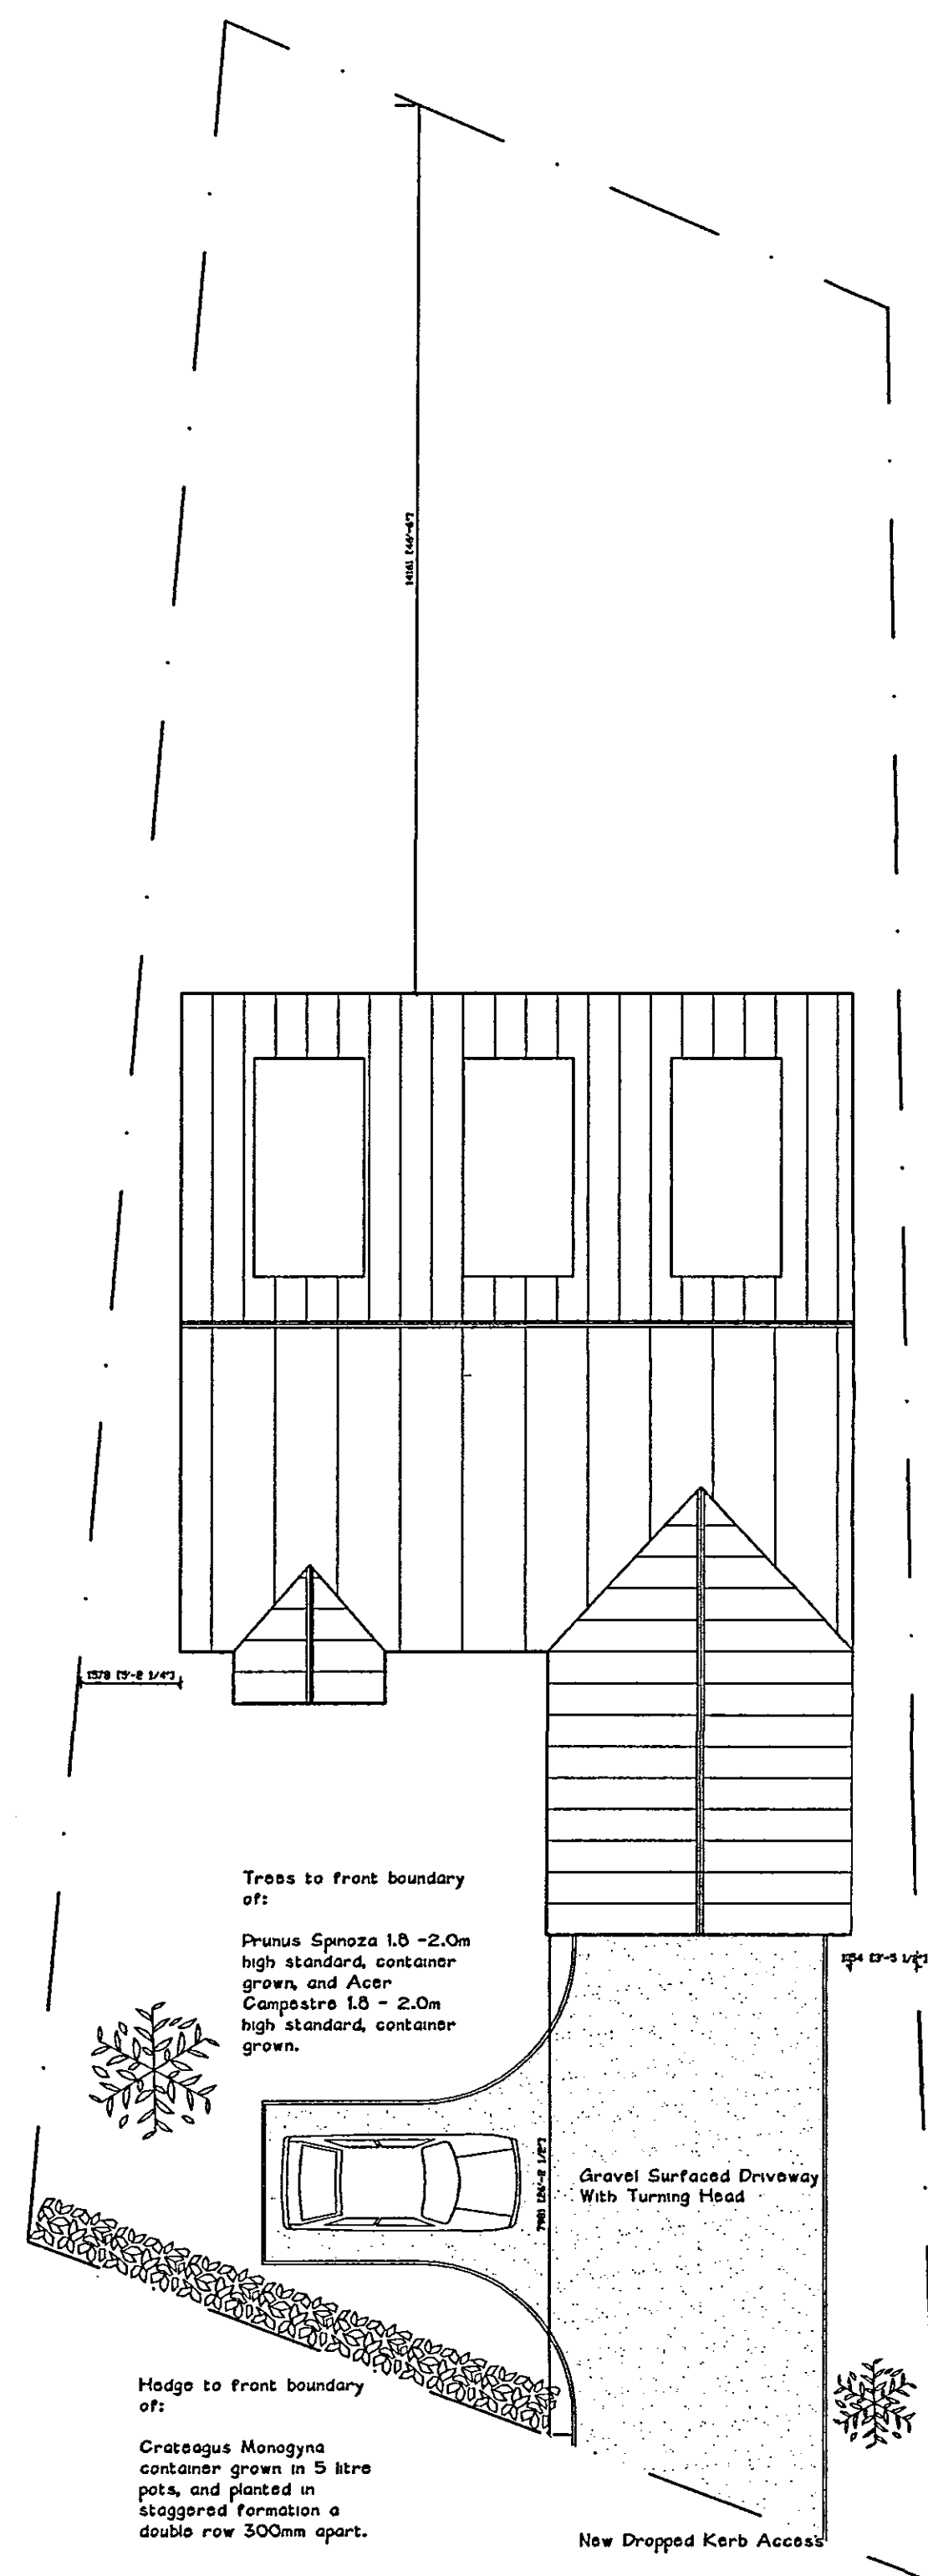


14 Old Fendike Road
Weston Hills
SPALDING
Lincolnshire PE12 6DD

Tel/Fax 01406 360027
Mobile 07778 597975

Function:			
A TURNING HEAD ASIDE			1/11A
Local Authority Approval Number:			
10102 Approval Number:			
Section:	Sheet Count:	Date:	Drawn:
AS NOTED	A1	OCTOBER 2006	SLB
Title: Proposed Dwelling 90 Broadgate, Whaplode Drive Mr & Mrs Baldwin Site & Location Plans			
Drawing Number: 06/189/PAR/002			Rev: A